A2

08/00828/FUL

PP-00529254

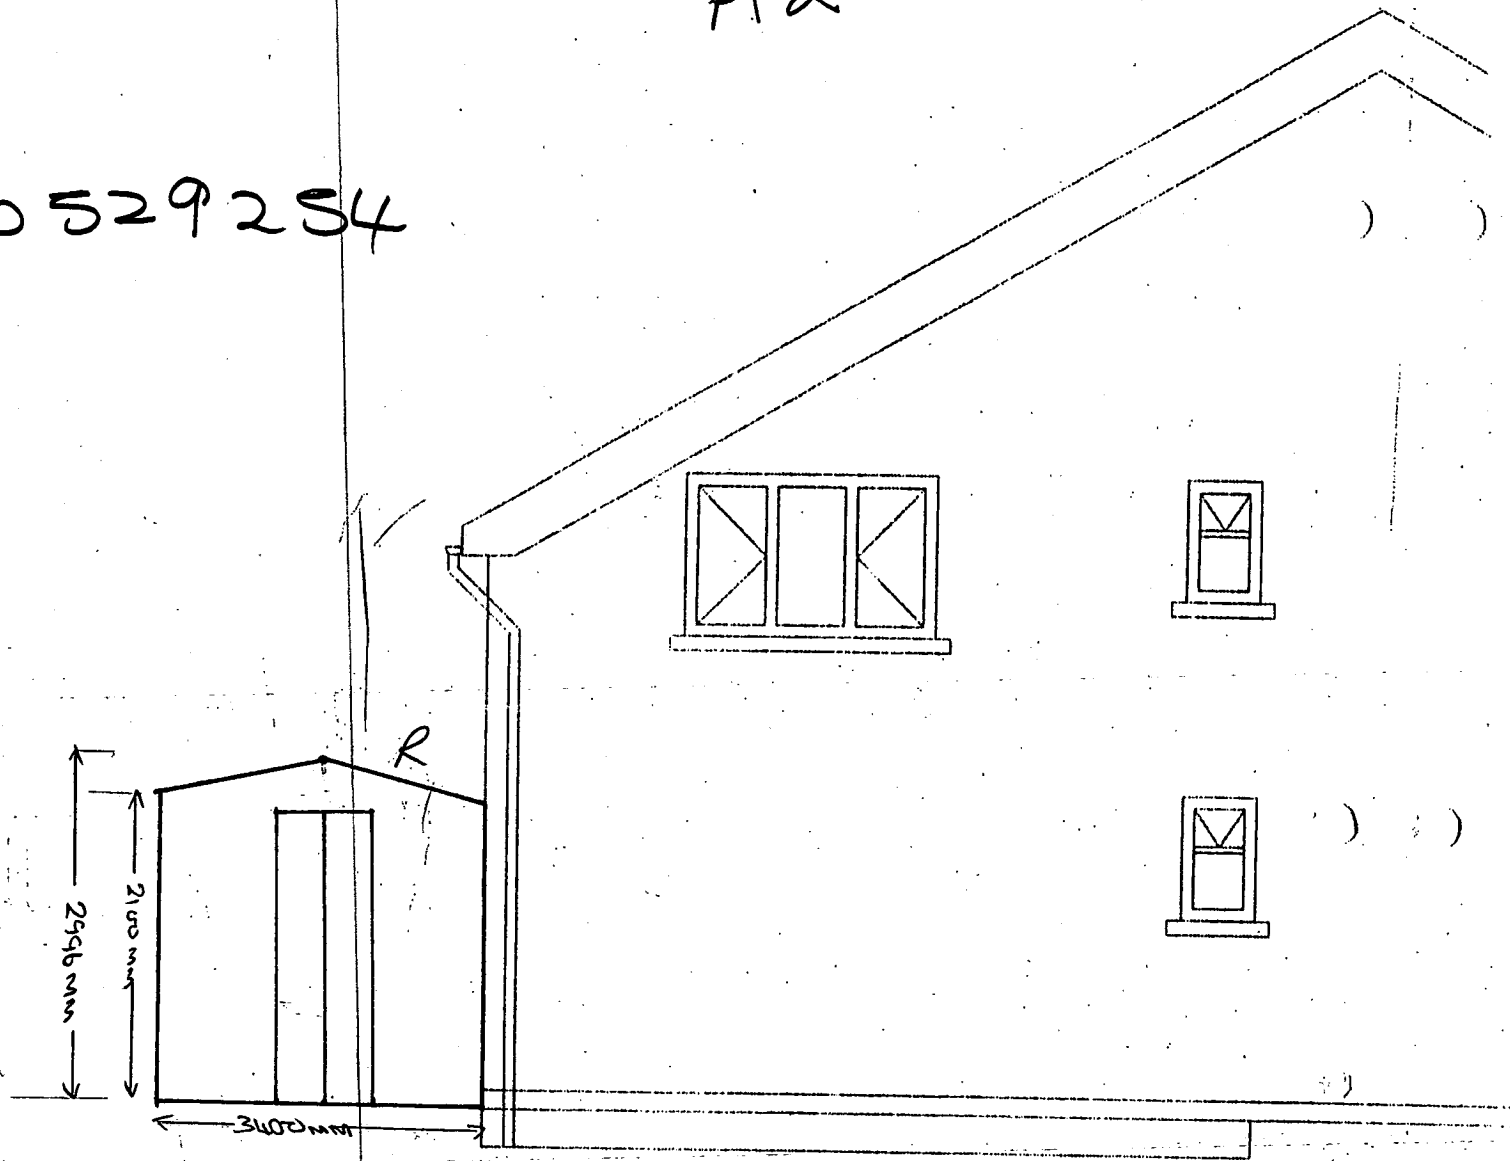

DEVELOPMENT SERVICES

28 AUG 2008

RECEIVED

PROPOSED SIDE ELEVATION A-A