

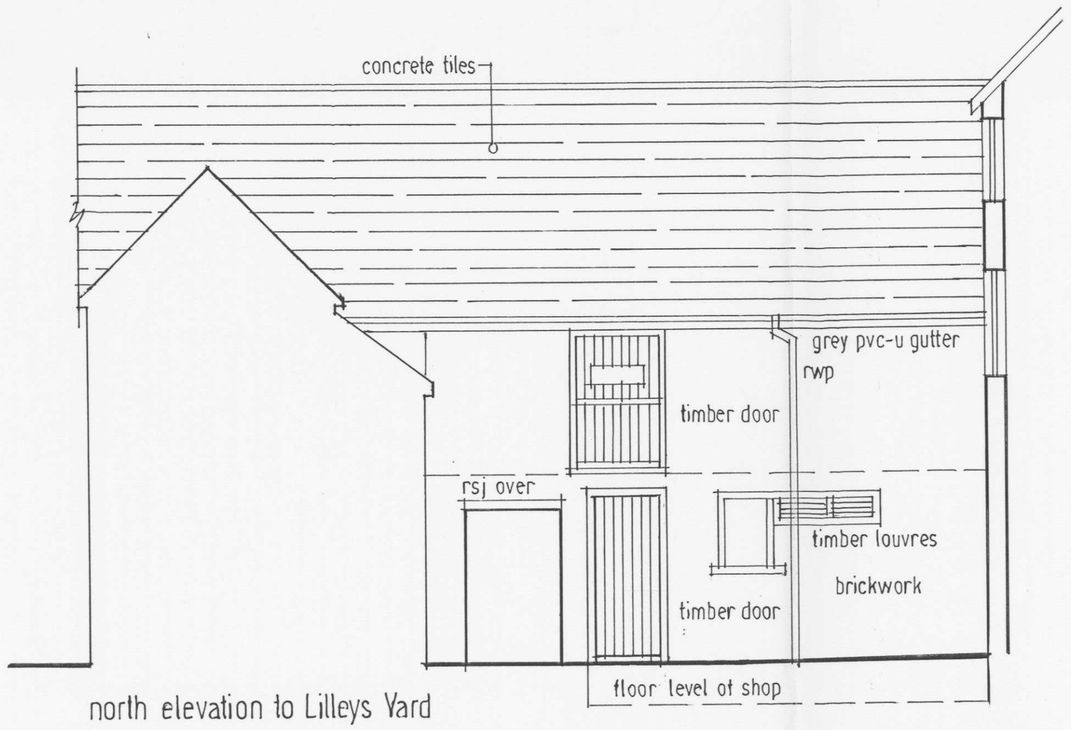



north elevation to Lilleys Yard

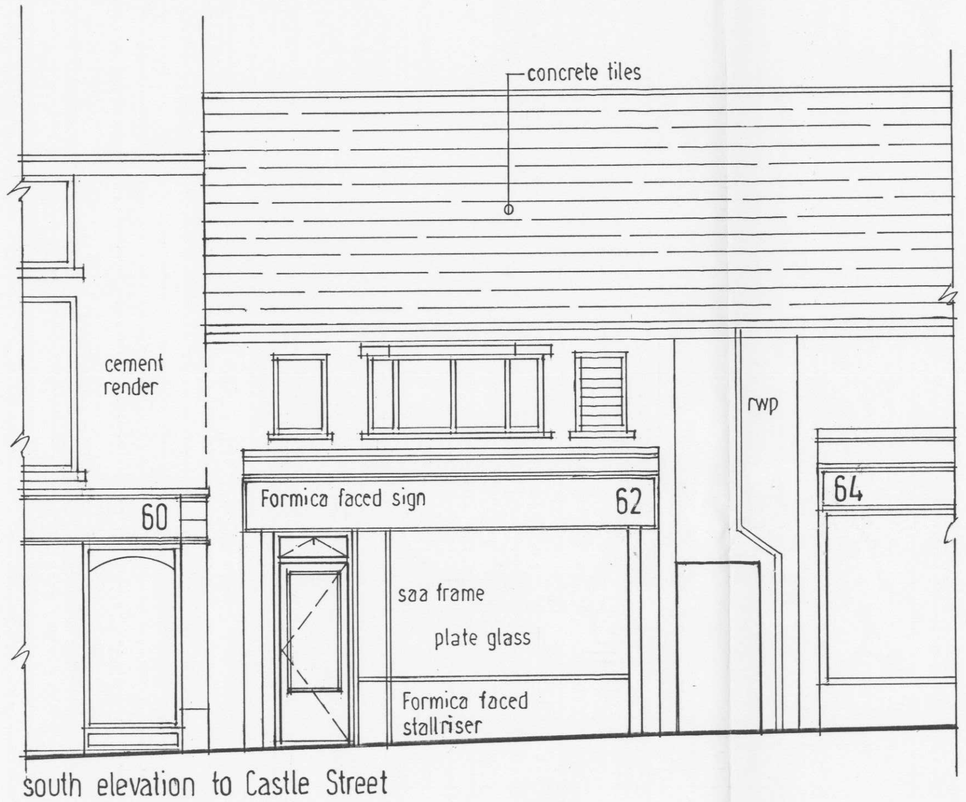


south elevation to Castle Street

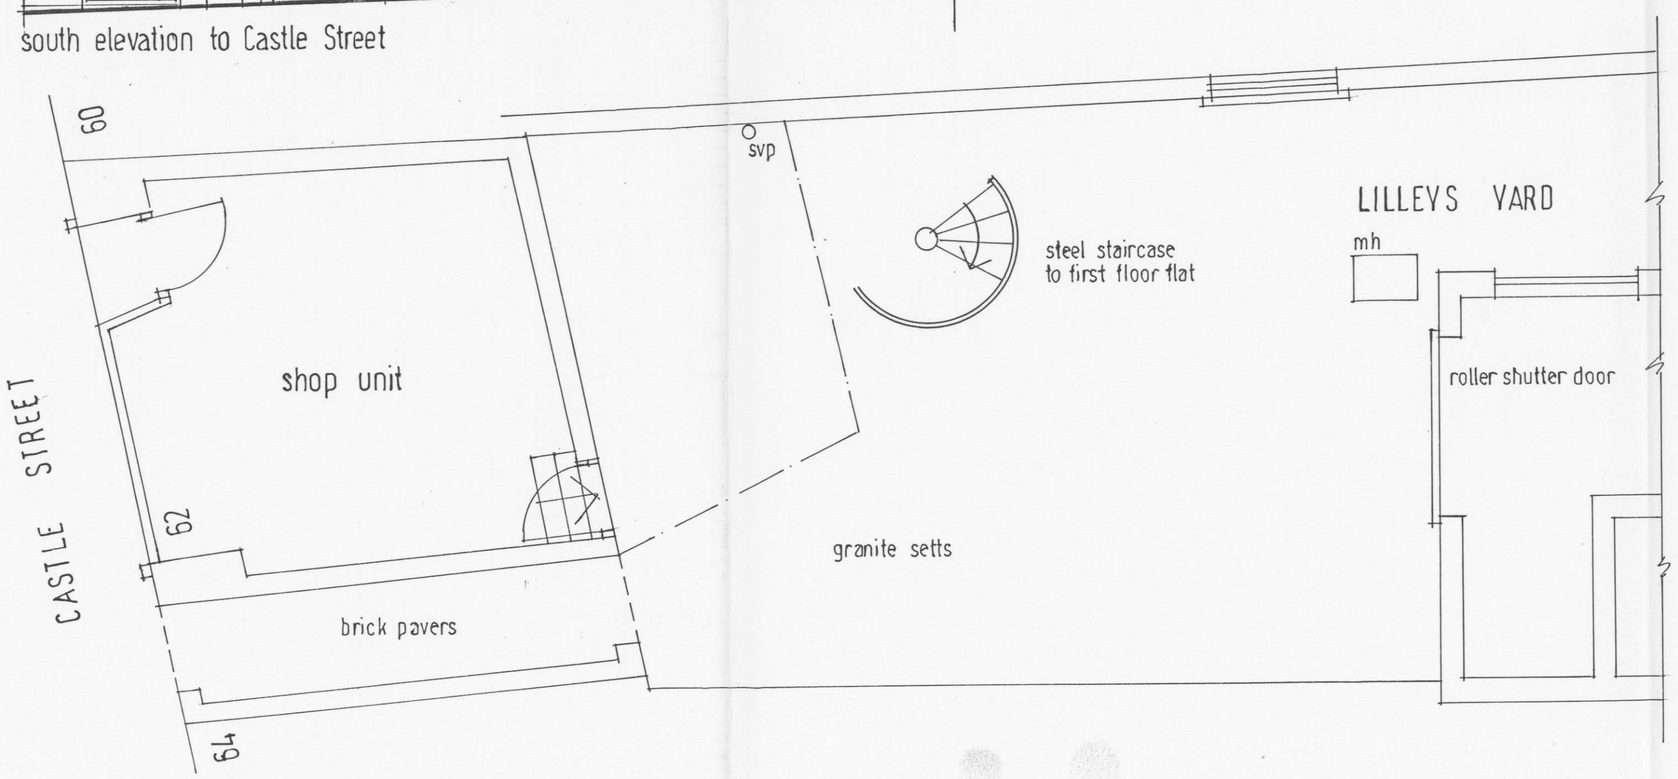

ground floor plan

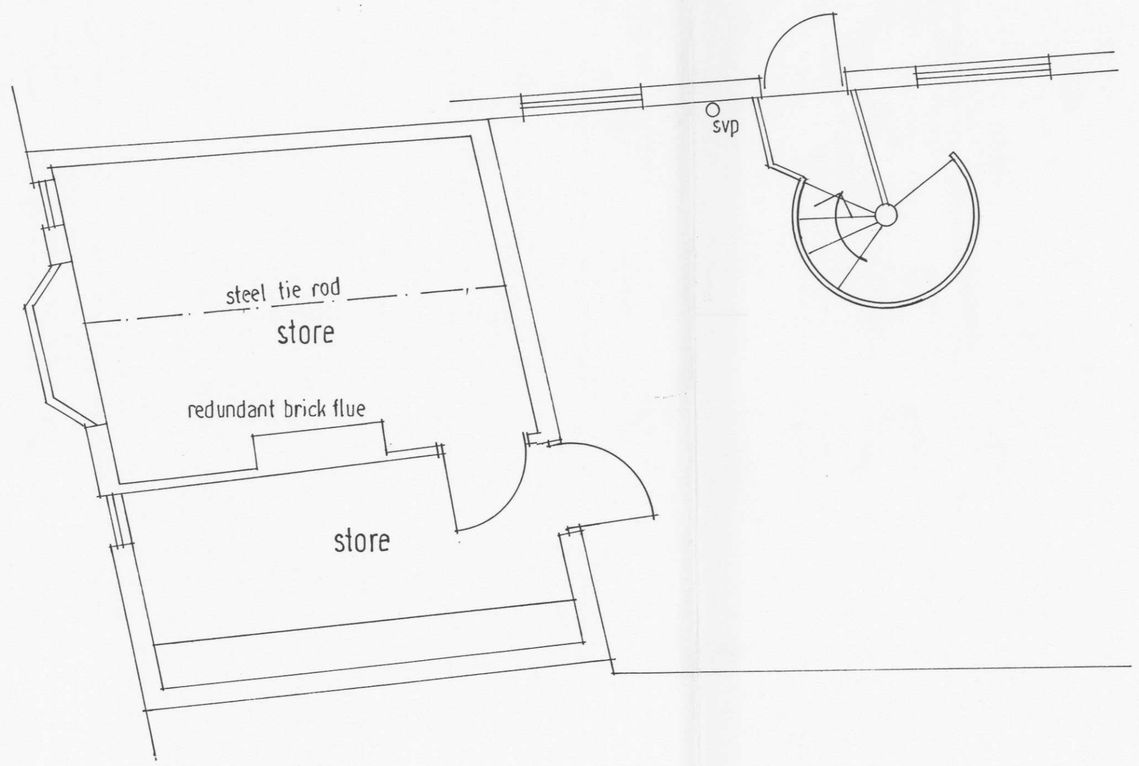

first floor plan

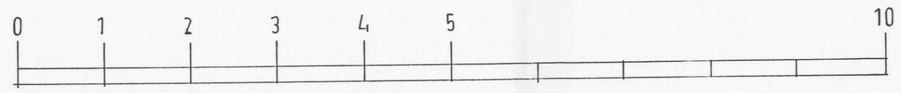

scale bar in metres at 1:50 scale

NOTES

REVISIONS

A	Shop front corrected	12 10 11

EXTENSION & ALTERATIONS TO 62 CASTLE STREET HINCKLEY FOR MR A HUNT

AS EXISTING

1:50 at A1 5 9 11

db
David F Barnes Dip Arch RIBA
14 Pyeharps Road Burbage LE10 2JE
Telephone 01455 633410

B11/15/E01A