


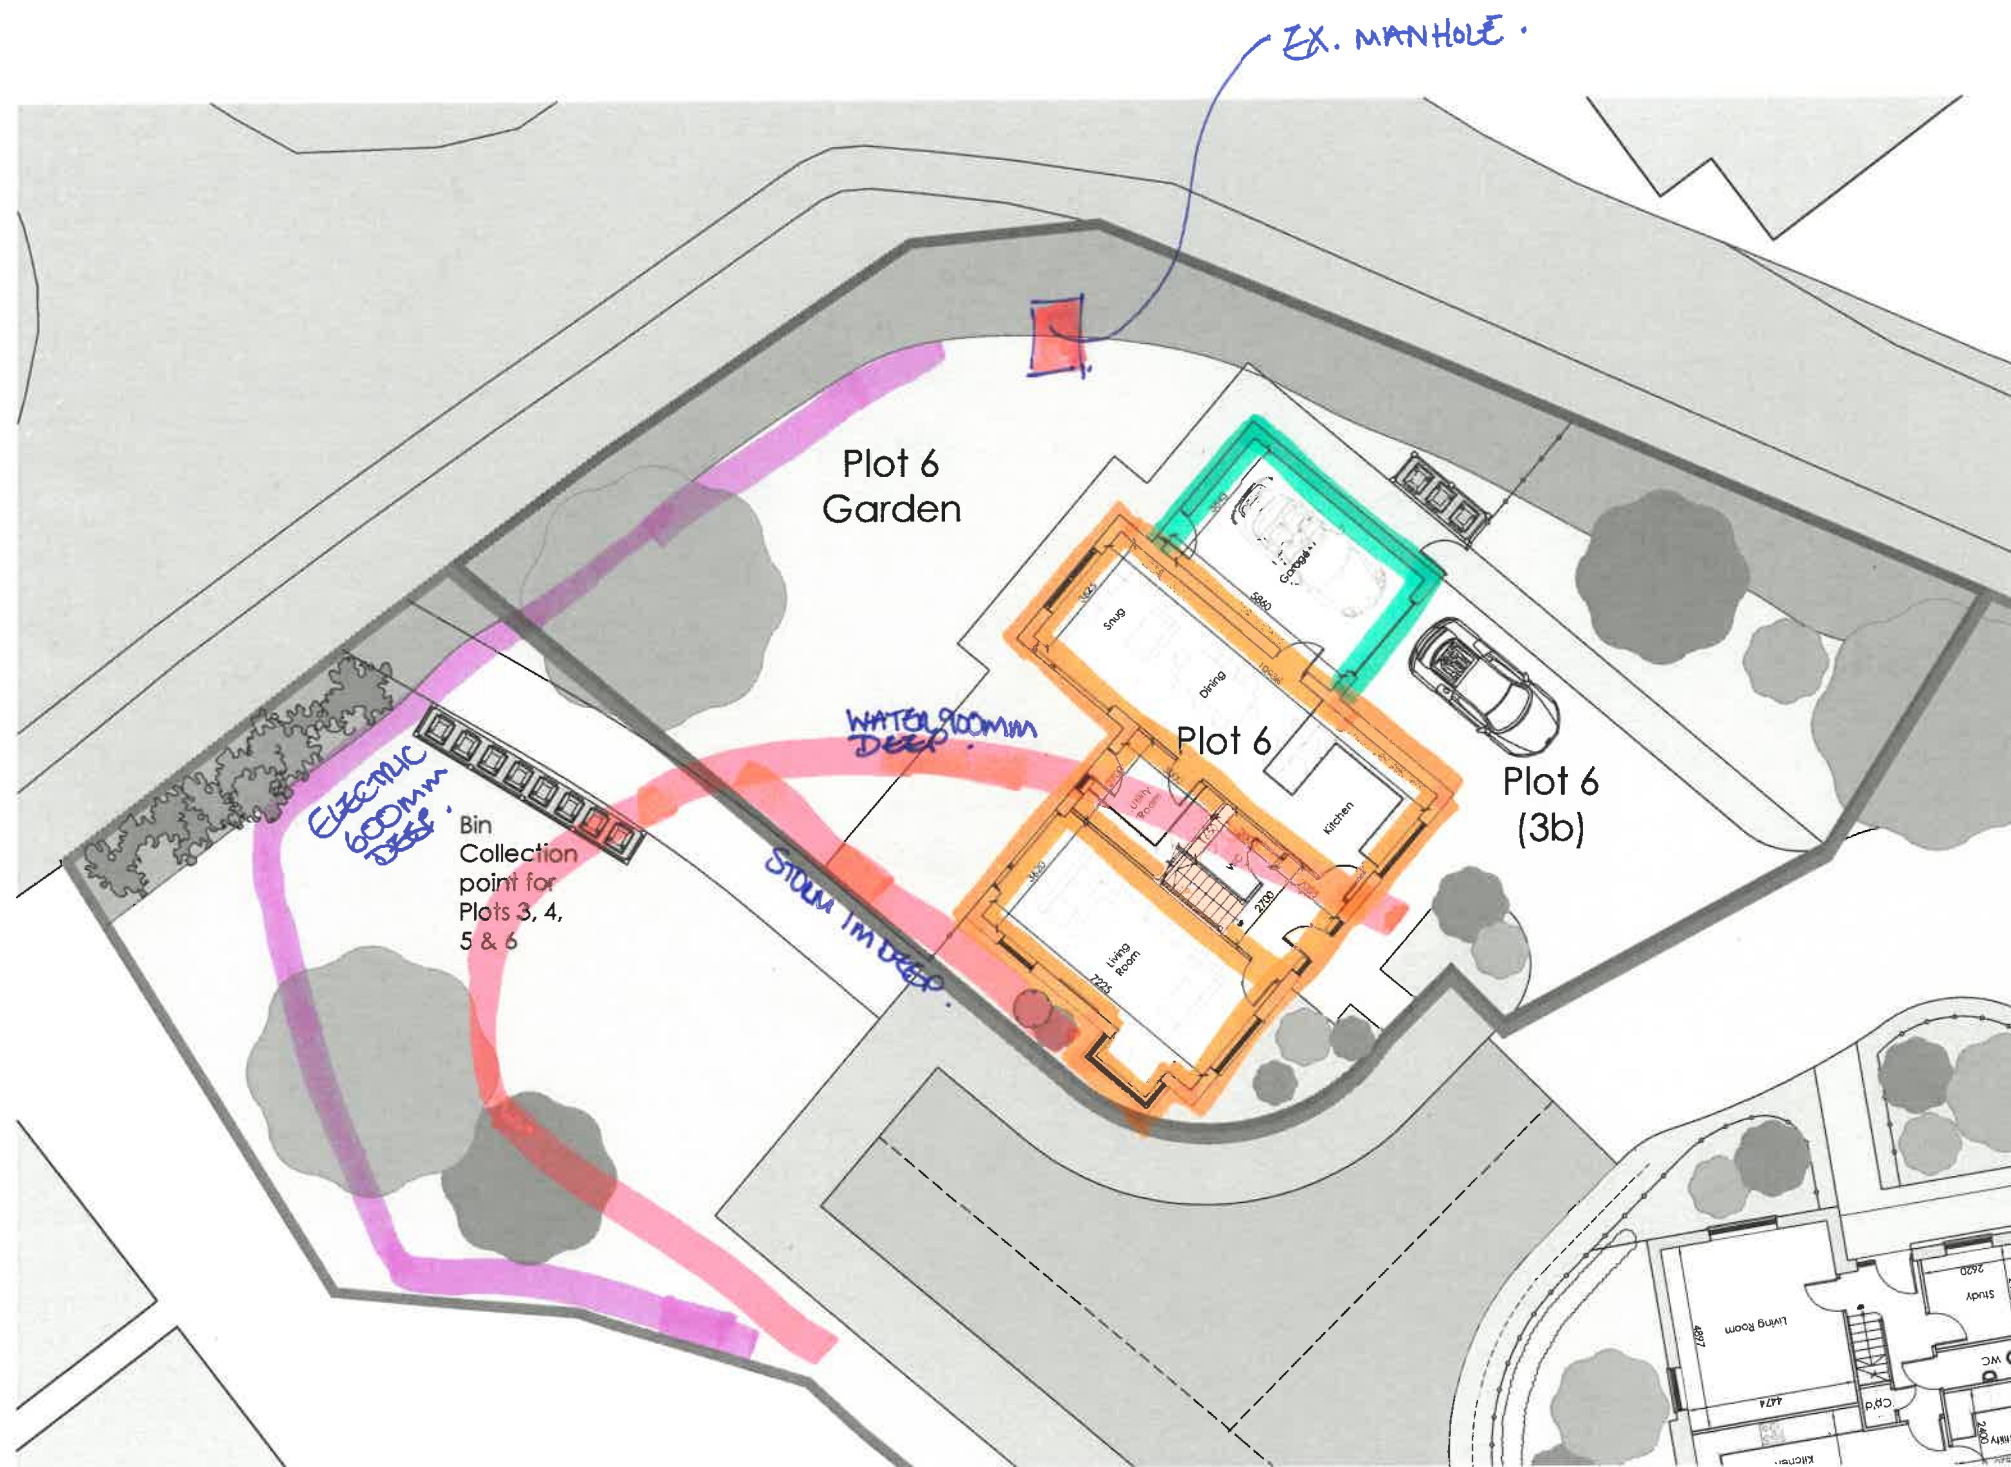

CAL MARKUP
20/06/23

KEY:

- PROPOSED 15M DEEP FOUNDATIONS
- PROPOSED 1M DEEP FOUNDATIONS
- WATER/DRAINAGE (ALREADY COMPLETE)
- ELECTRIC (ALREADY COMPLETE)