
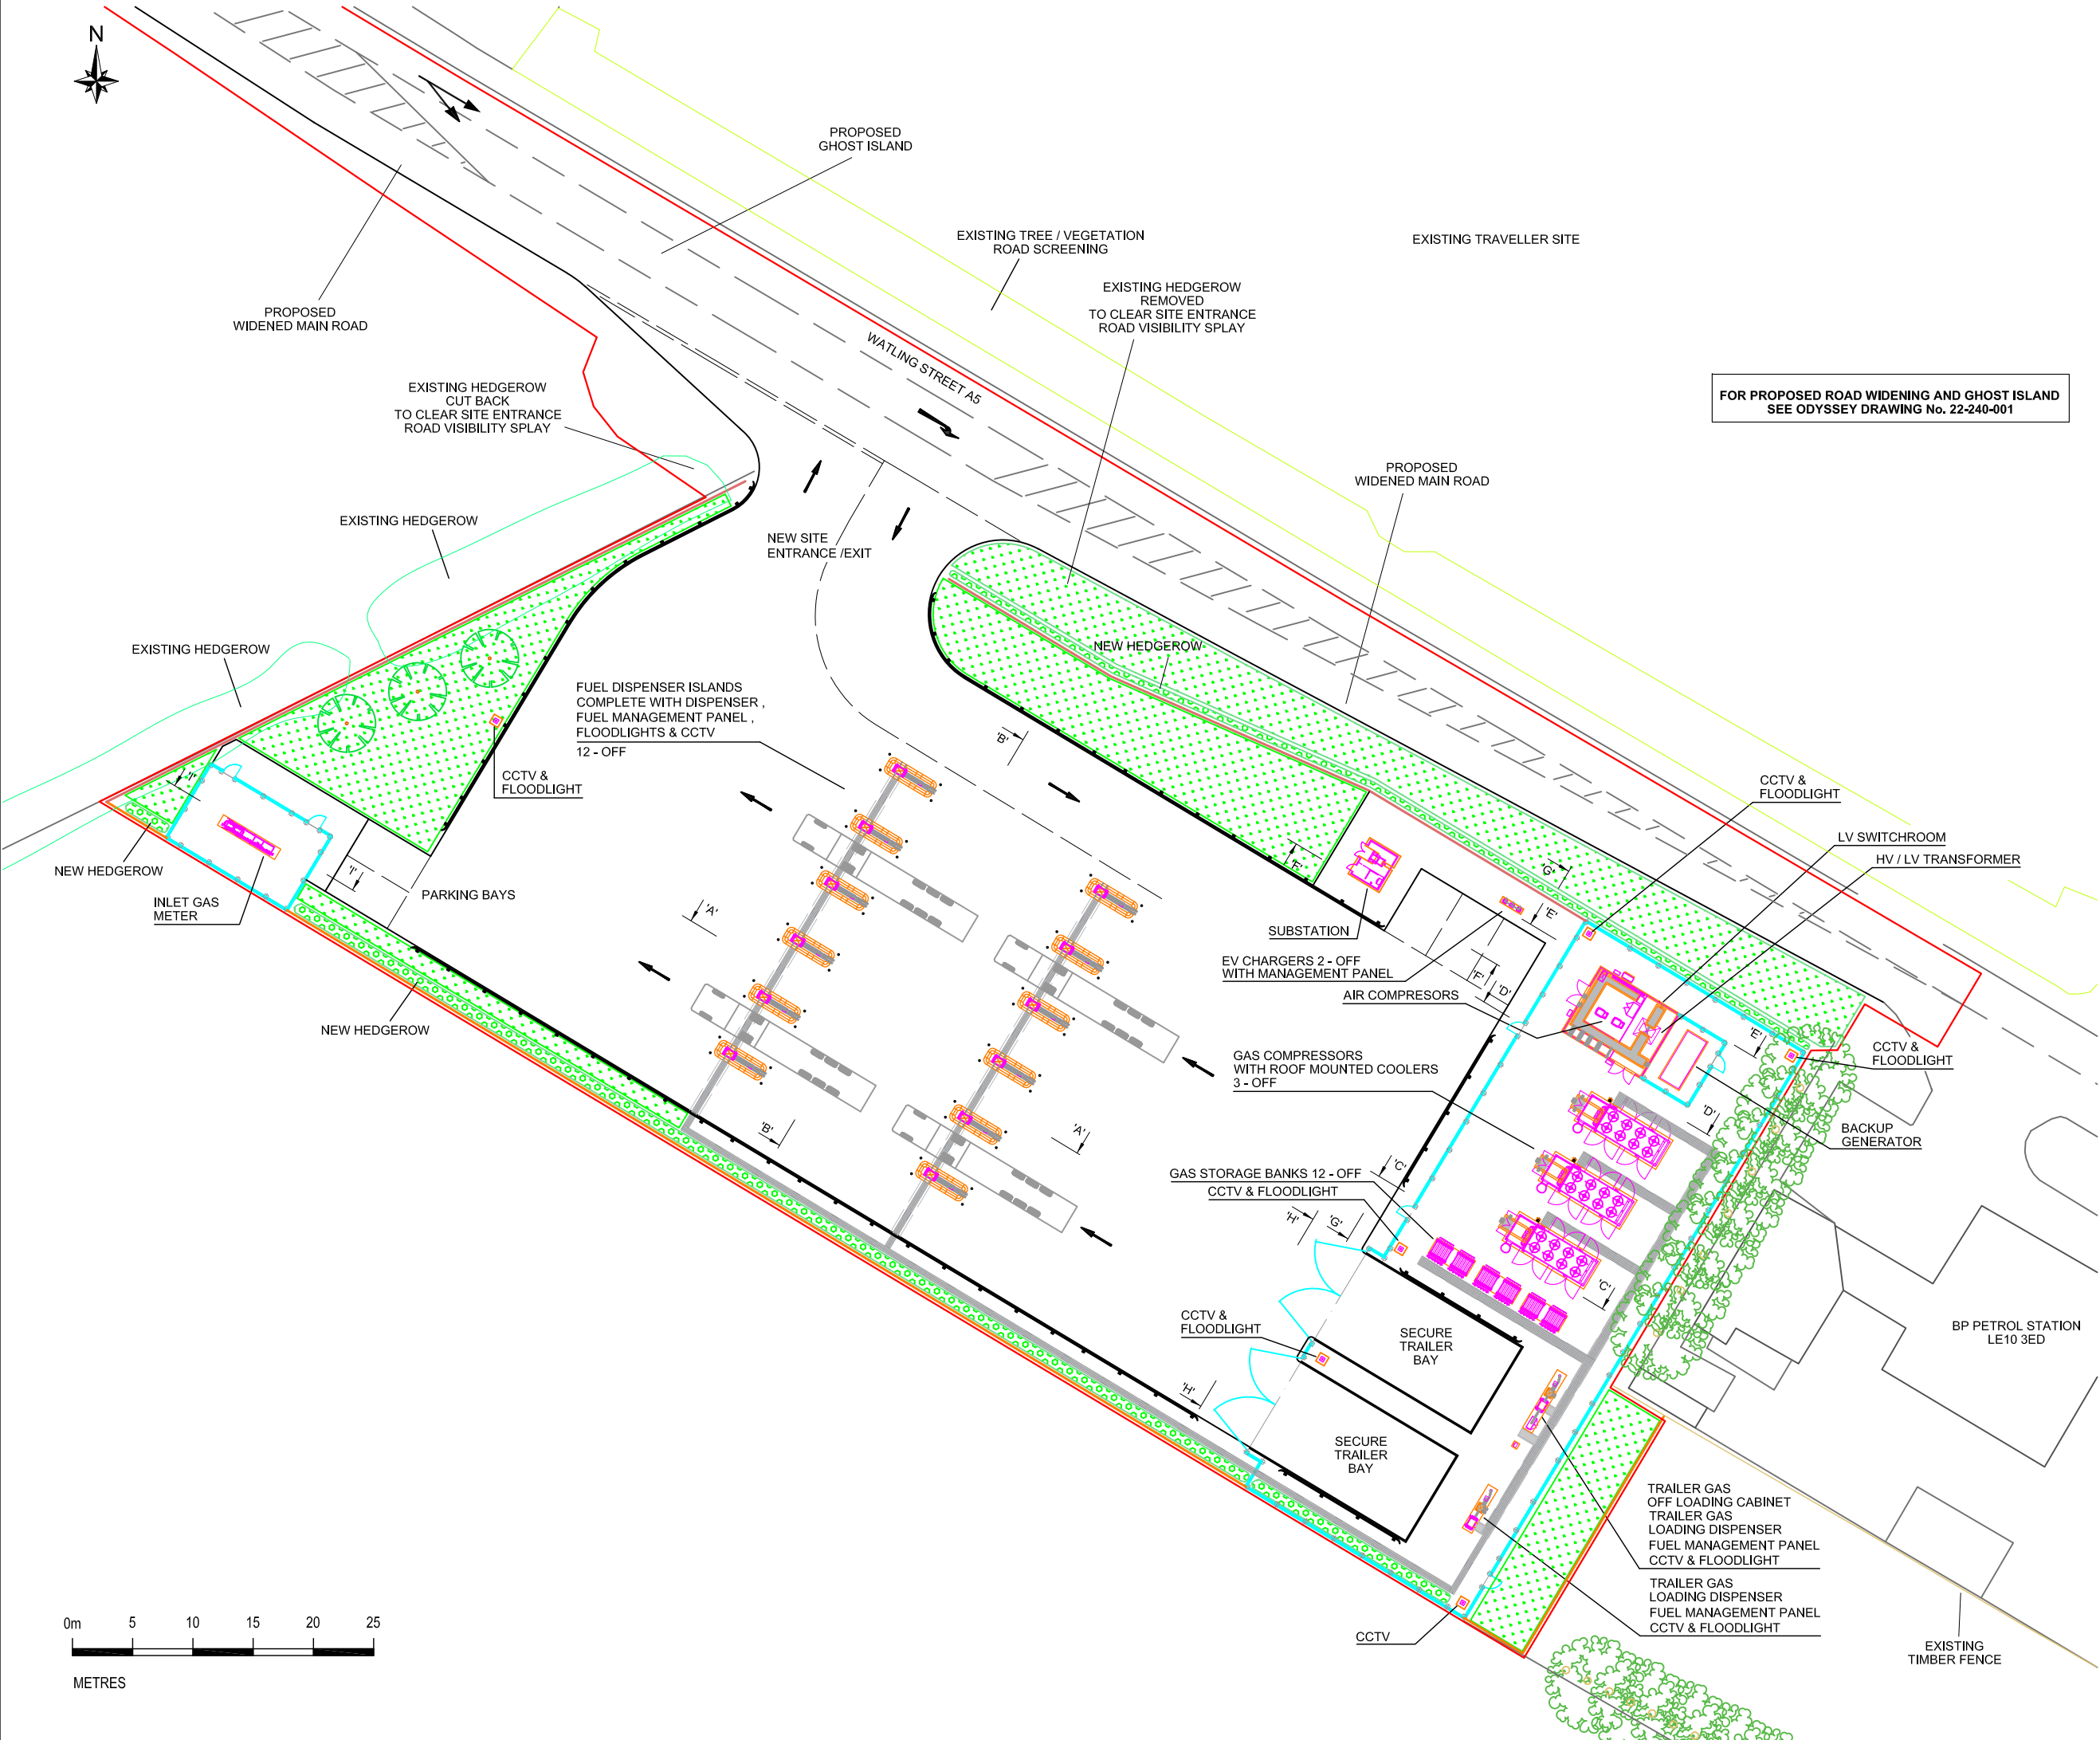


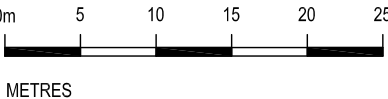

PLANNING ISSUE

REVISIONS:				
REV	DESCRIPTION	DATE	CHK	APP
A	PRE APP PLANNING ISSUE	24-10-22	MS	MS
B	PRE APP PLANNING ISSUE	11-04-23	MS	MS
C	PLANNING ISSUE	05-05-23	MS	MS
D	PLANNING ISSUE	11-05-23	MS	MS
E	PLANNING ISSUE	17-05-23	MS	MS
F	PLANNING ISSUE	19-05-23	MS	MS

NOTES.

1. TO BE READ IN CONJUNCTION WITH PROPOSED SITE ELEVATION VIEWS. DRG. No. 042-01-CNG-105

KEY

- PROPOSED CNG STATION REDLINE BOUNDARY
- SECURITY PALISADE FENCE 2.4m HIGH
- SITE BOUNDARY FENCE V MESH IN BLACK 2.4m HIGH
- SITE BOUNDARY FENCE CLOSE BOARDED TIMBER 2.4m HIGH
- SURFACE CHANNEL FOR BELOW GROUND PIPE ROUTING.
- CRASH BARRIER
- NEW TREES
- PROPOSED GRASSED LANDSCAPED AREA
- PROPOSED HEDGEROW
- EXISTING LEYLANDII TREES
- EXISTING HEDGEROW
- EXISTING TREE / VEGETATION ROAD SCREENING

CLIENT:

PROJECT:
HINCKLEY CNG STATION
WATLING STREET

TITLE:
PROPOSED CNG STATION
SITE LAYOUT PLAN

SCALE: 1:500 @ A3 DRAWN: KJB
CHECKED: MS CAD: DATE: 11-10-2022
APPROVED: MS SHEET: 1 OF 1

PROJECT No: 042

DRAWING No: 042-01-CNG-104

REVISION: F



16 BERKELEY STREET
LONDON
W1J 8DZ

TEL: 02039 073936
WEB: www.cngfuels.com