




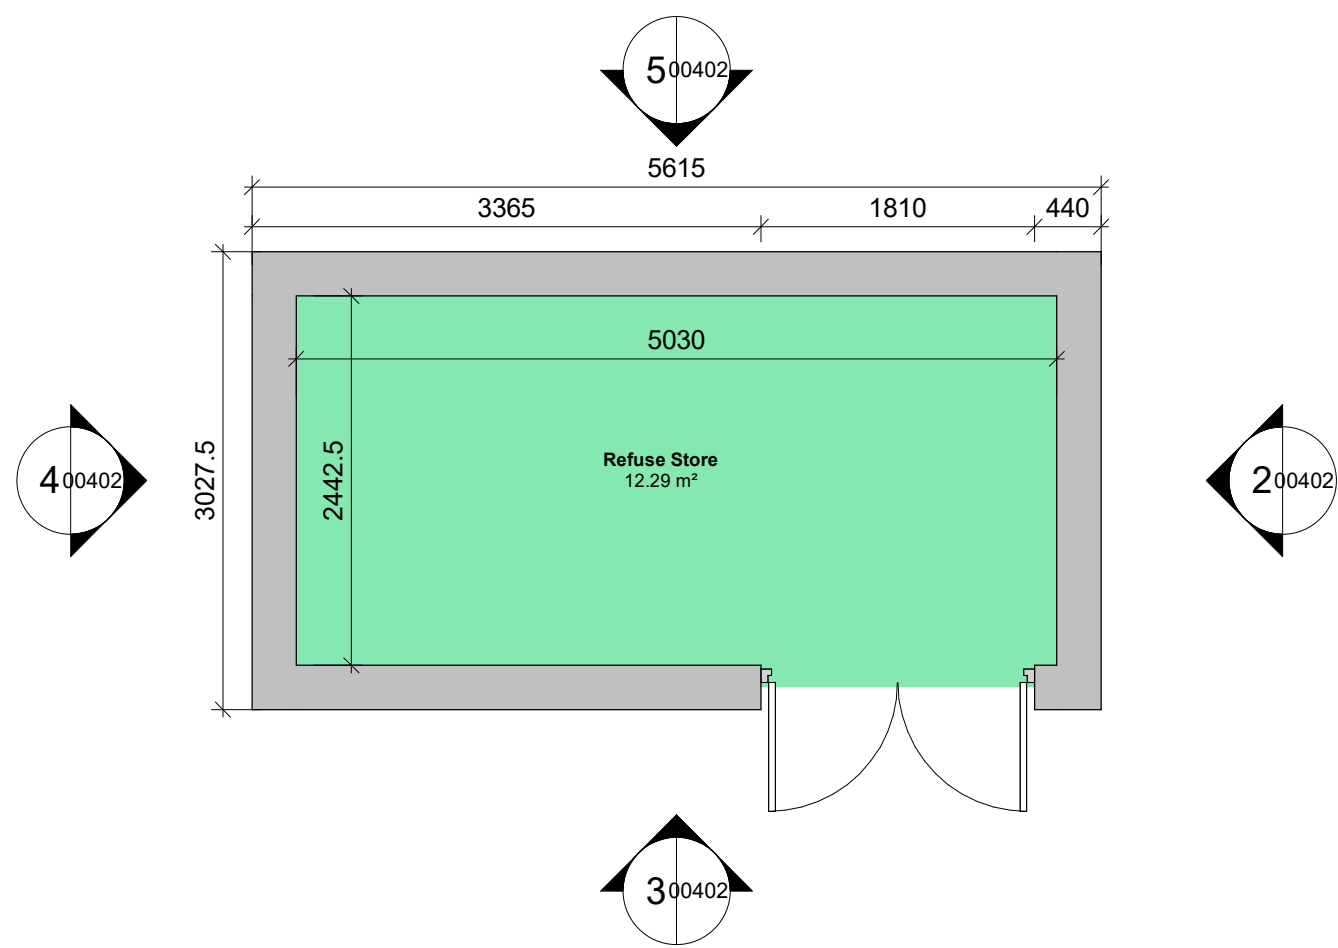


00 Refuse Store Ground Floor
Scale: 1 : 50

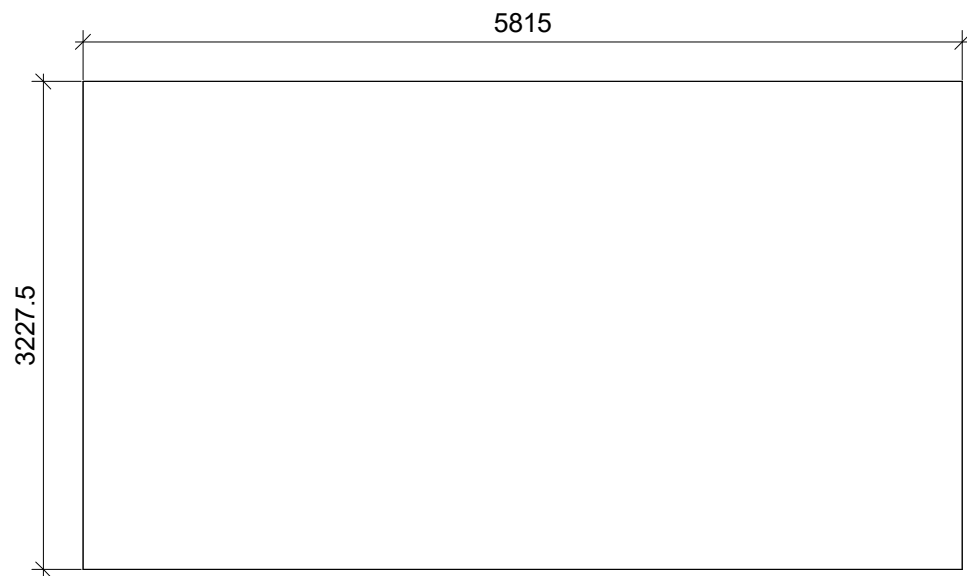


R1 Refuse Store - Roof Level
Scale: 1 : 50

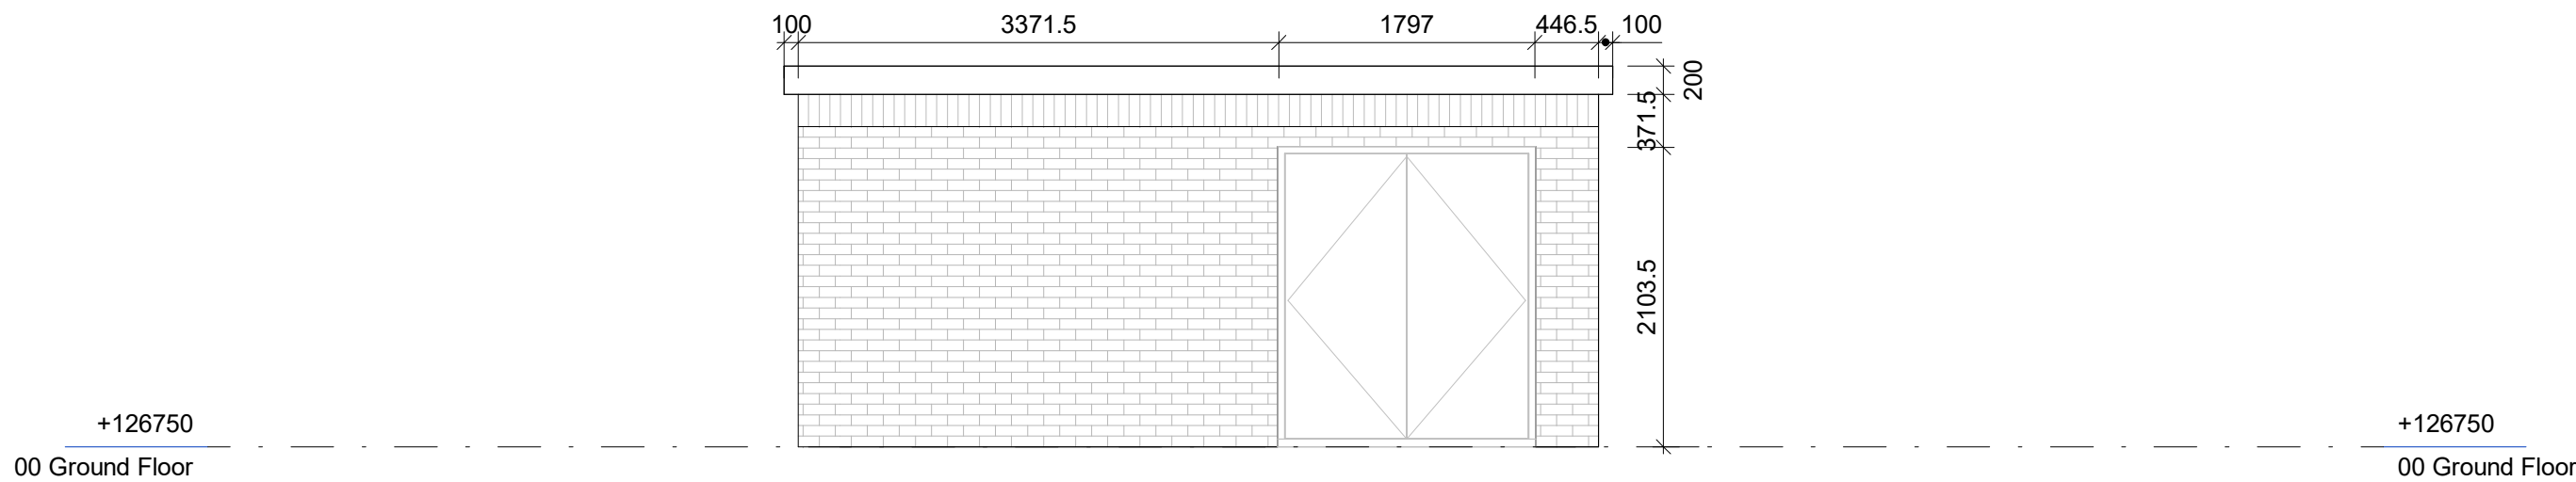


Refuse Store - Elevation 1
Scale: 1 : 50

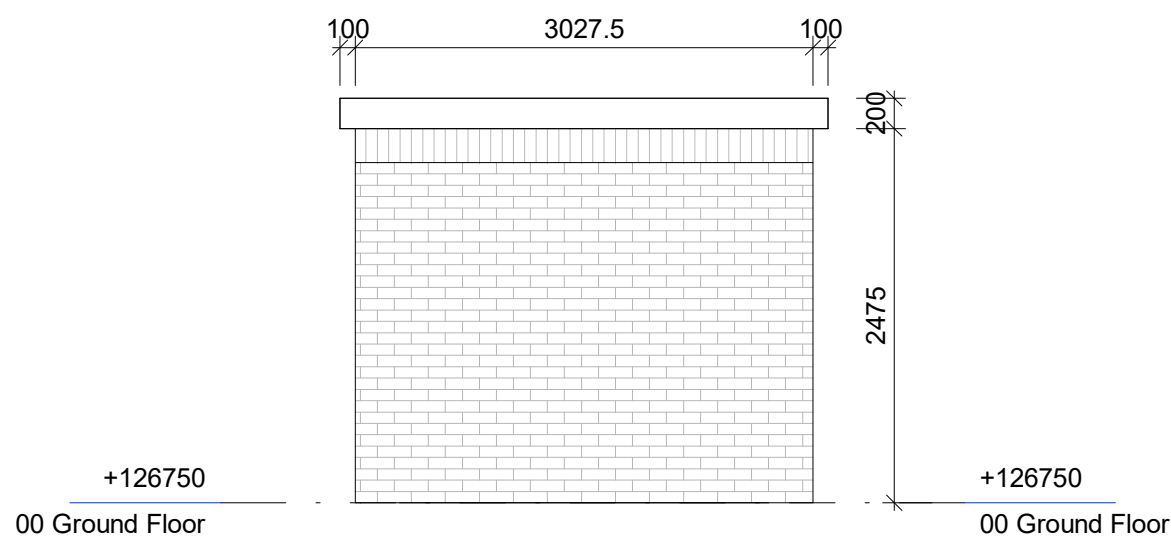


Refuse Store - Elevation 2
Scale: 1 : 50

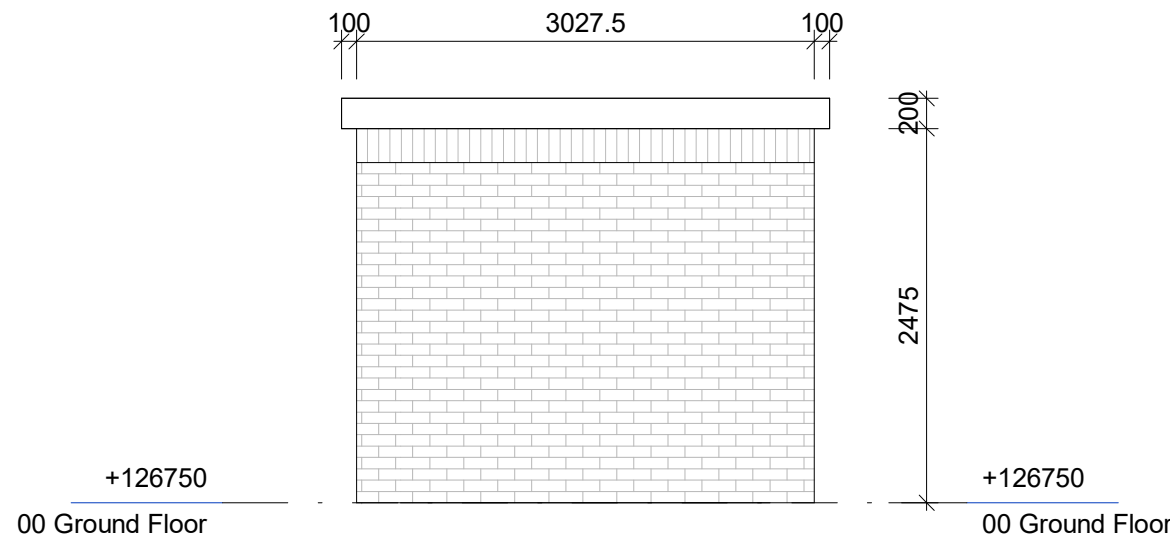

Refuse Store - Elevation 3
Scale: 1 : 50

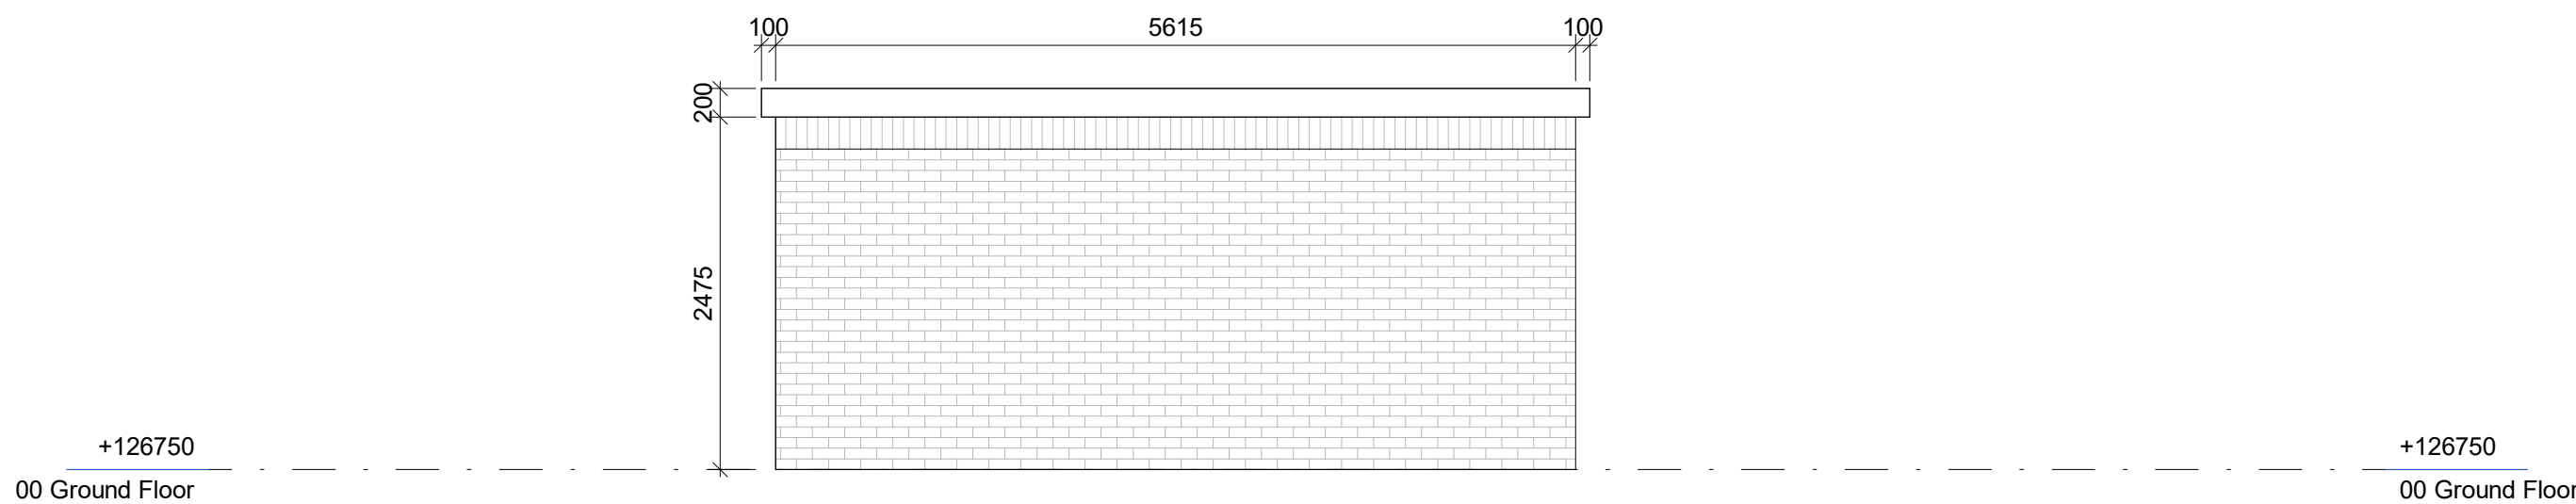

Refuse Store - Elevation 4
Scale: 1 : 50

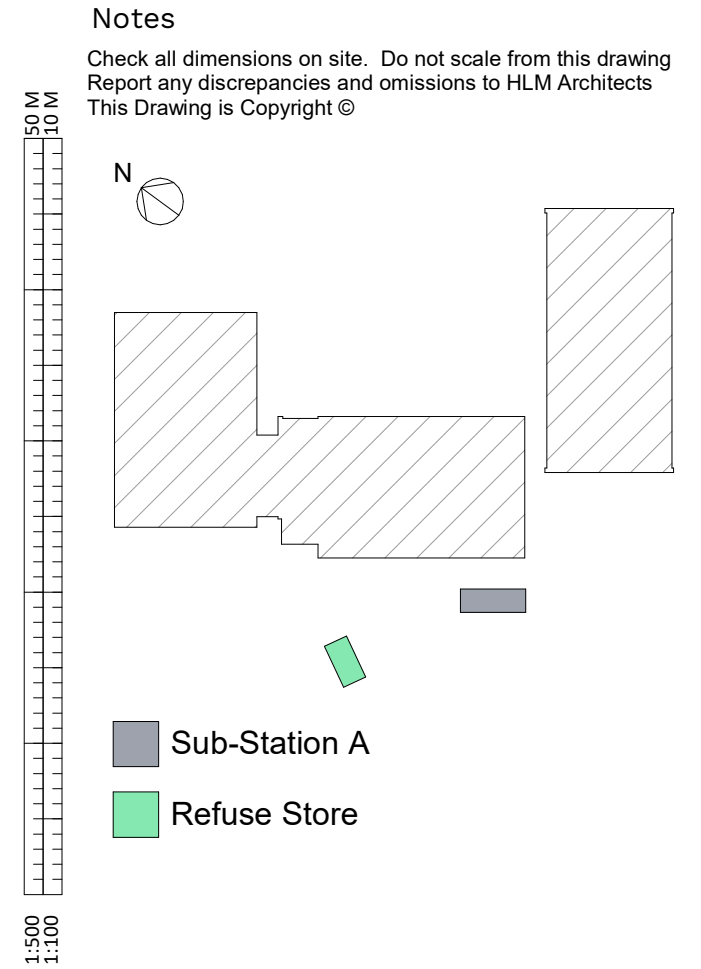

P01	ISSUE FOR PLANNING APPLICATION	25.09.2023	AB	BC
Rev	Description	Date	By	Chk
Revisions				Suitability

Project

11-1567-01 Twycross Zoo

Client

Twycross Zoo

Title

REFUSE STORE - GA PLANS + ELEVATIONS

Drawing No.	Revision
TWZ-HLM-04-ZZ-DR-A-00402	P01

Scale	Drawn
1 : 50 @A1	AB
Date	Checked
25.09.23	BC