


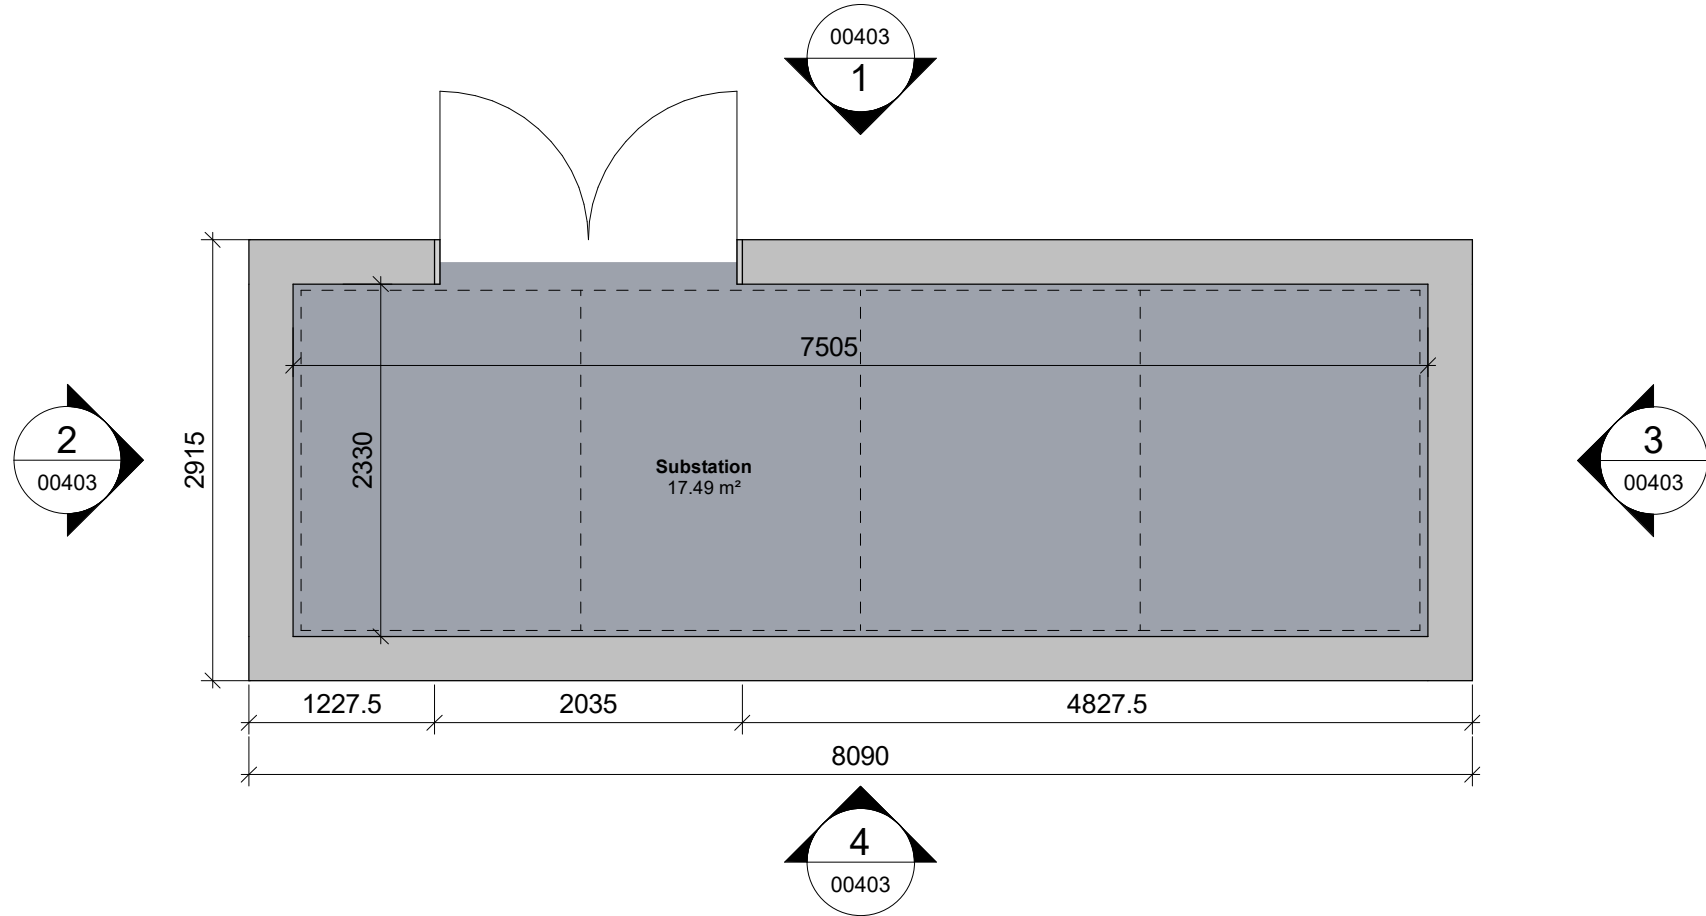


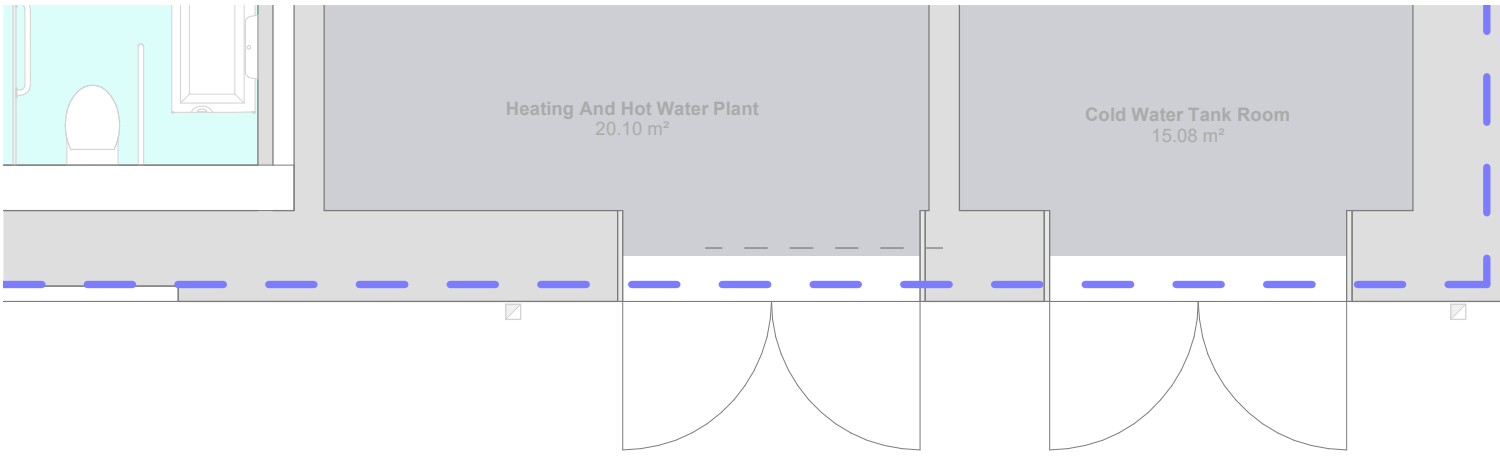


00 Sub-Station A - Ground Floor
Scale: 1 : 50

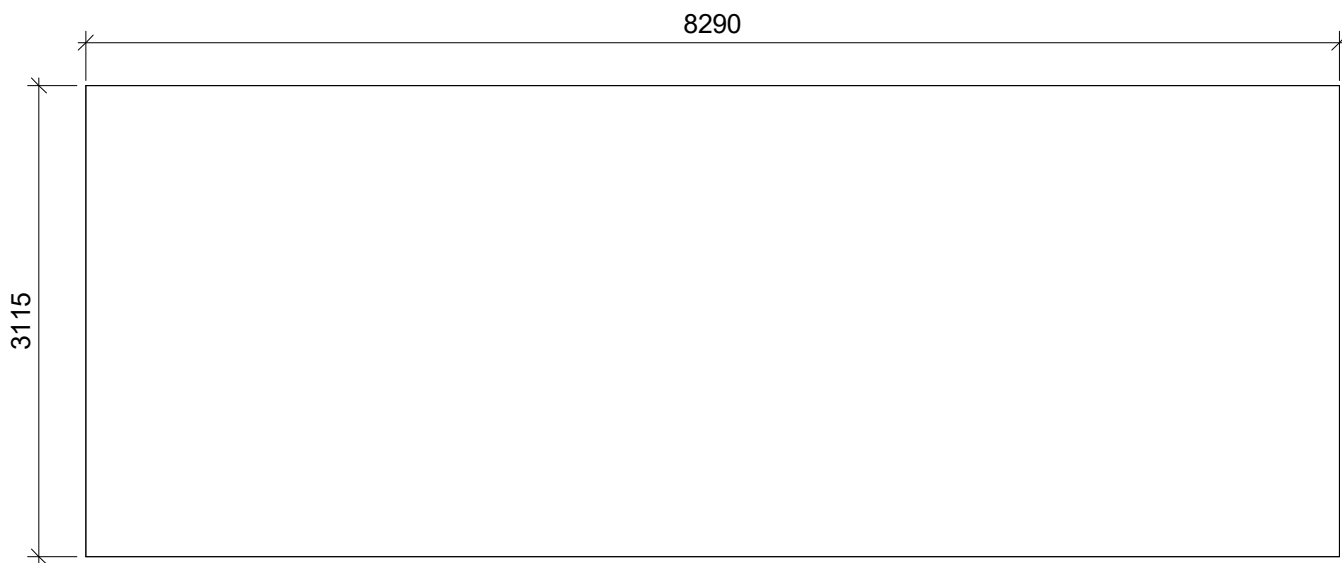


R1 Sub-Station A - Roof Level
Scale: 1 : 50

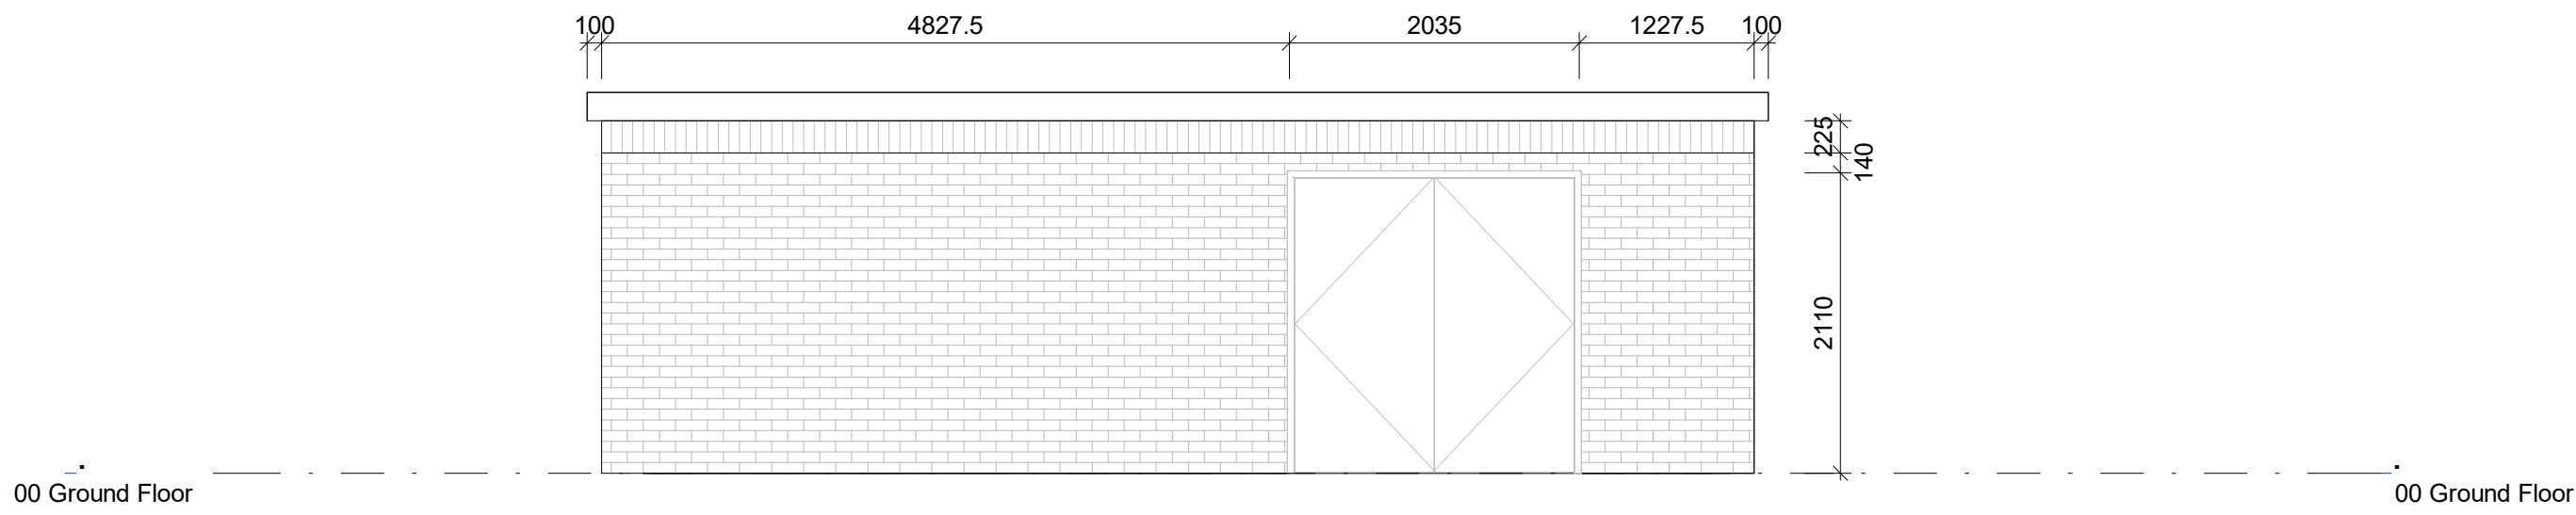


1 - Sub-station A - Elevation 1

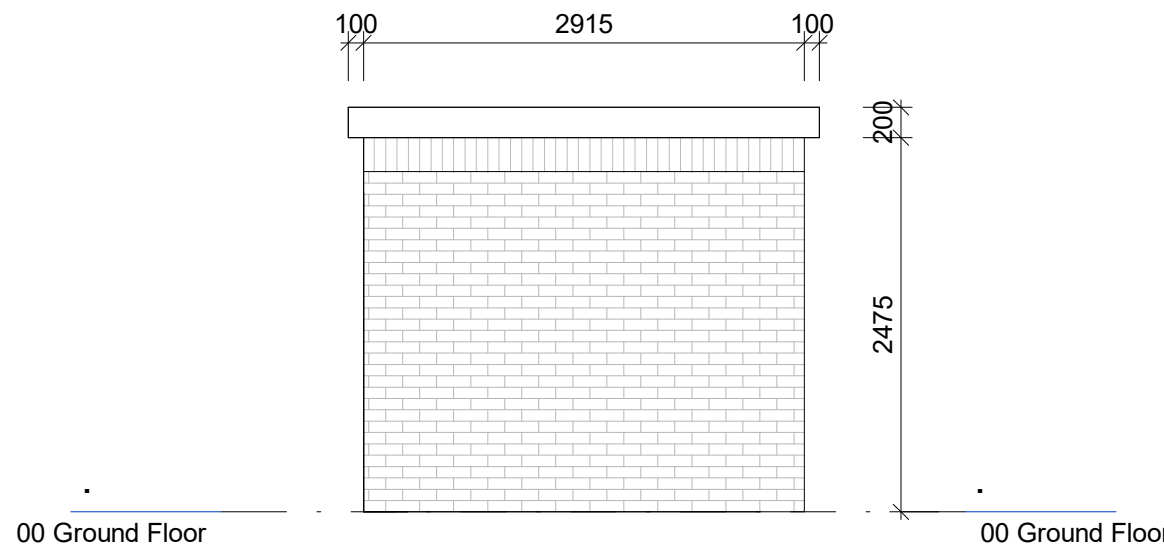

2 - Sub-Station A - Elevation 2

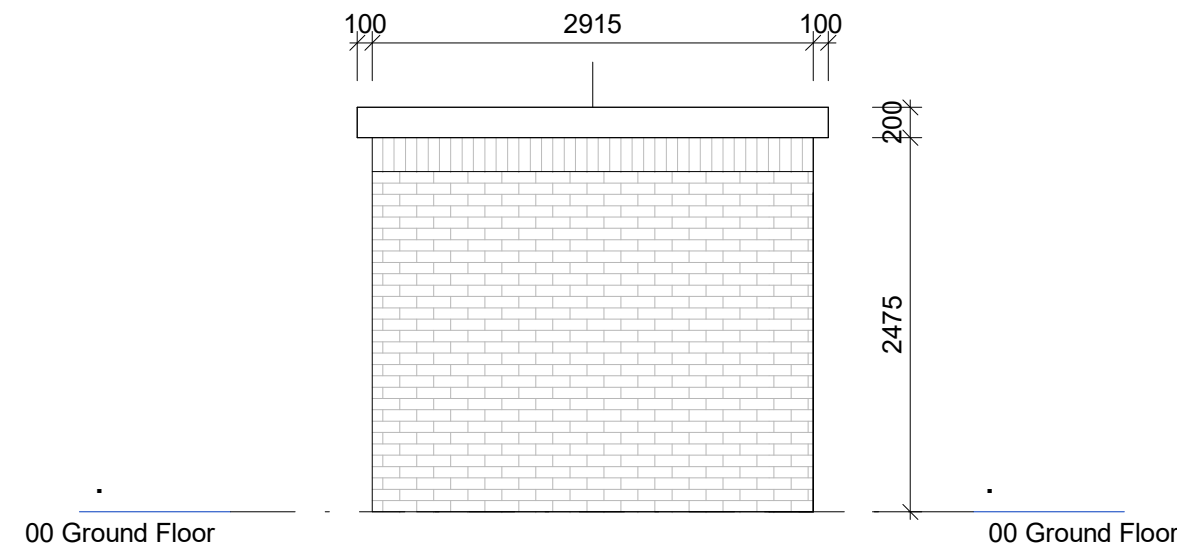


3 - Sub-Station A - Elevation 3

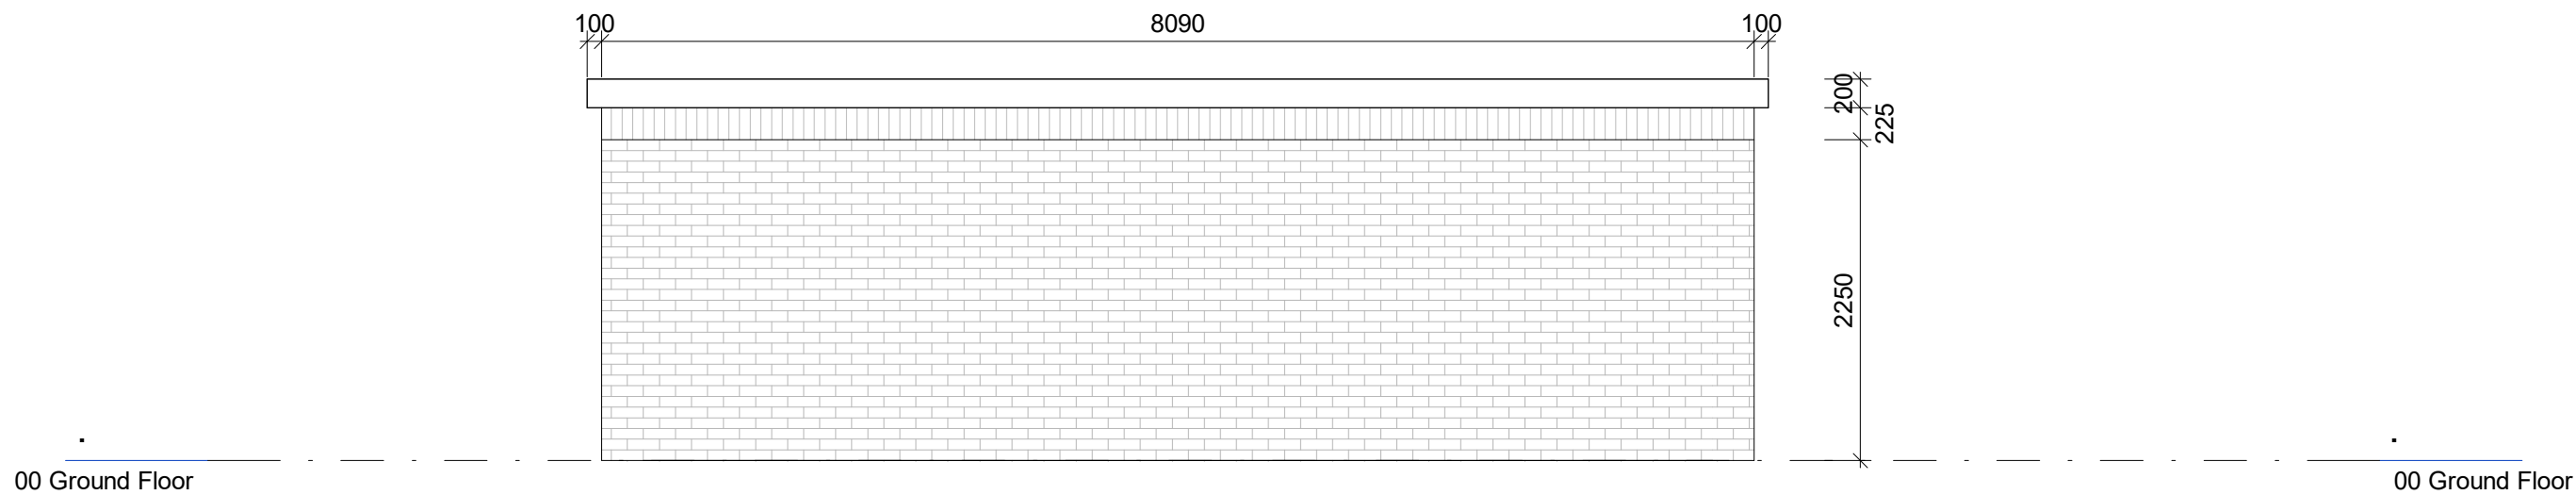

4 - Sub Station A - Elevation 4

Notes

Check all dimensions on site. Do not scale from this drawing
Report any discrepancies and omissions to HLM Architects
This Drawing is Copyright ©

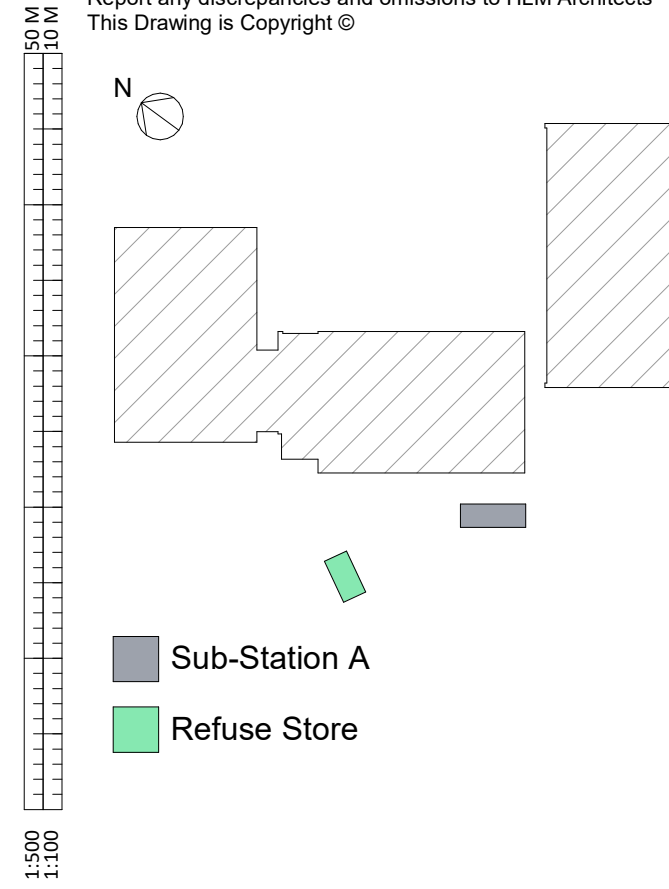

Sub-Station A

Refuse Store

P01	ISSUE FOR PLANNING APPLICATION	25.09.2023	AB	BC
Rev	Description	Date	By	Chk
Revisions				Suitability

Project

11-1567-01 Twycross Zoo

Client

Twycross Zoo

Title

SUB STATION A - GA PLANS + ELEVATIONS

Drawing No.	Revision
TWZ-HLM-04-ZZ-DR-A-00403	P01

Scale	Drawn
1 : 50 @A1	AB
Date	Checked
25.09.23	BC

HLM Architects

© HLMArchitects
2nd Floor
The Ruskin Building
Tudor Square
Sheffield S1 2LA

www.hlmarchitects.com
T. +44 (0) 114 263 9600
F. +44 (0) 114 263 9650
sheffield@hlmarchitects.com

