
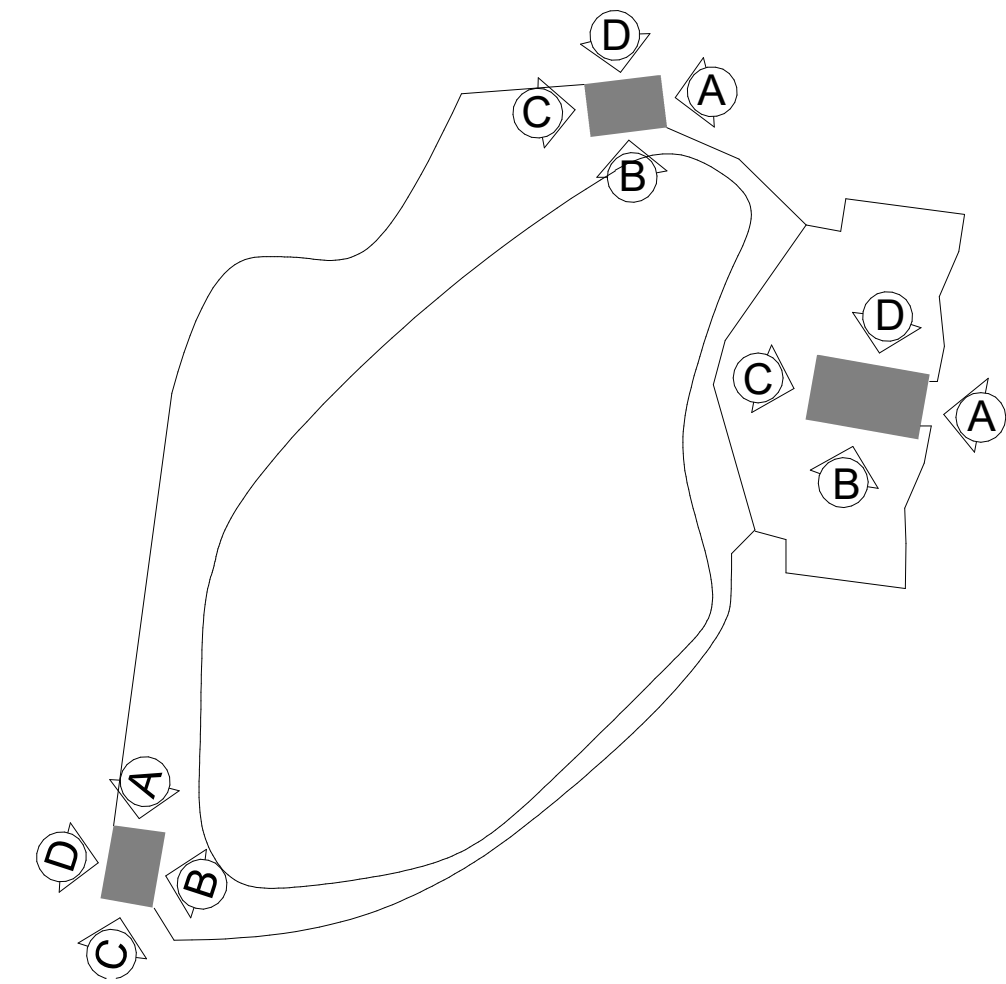
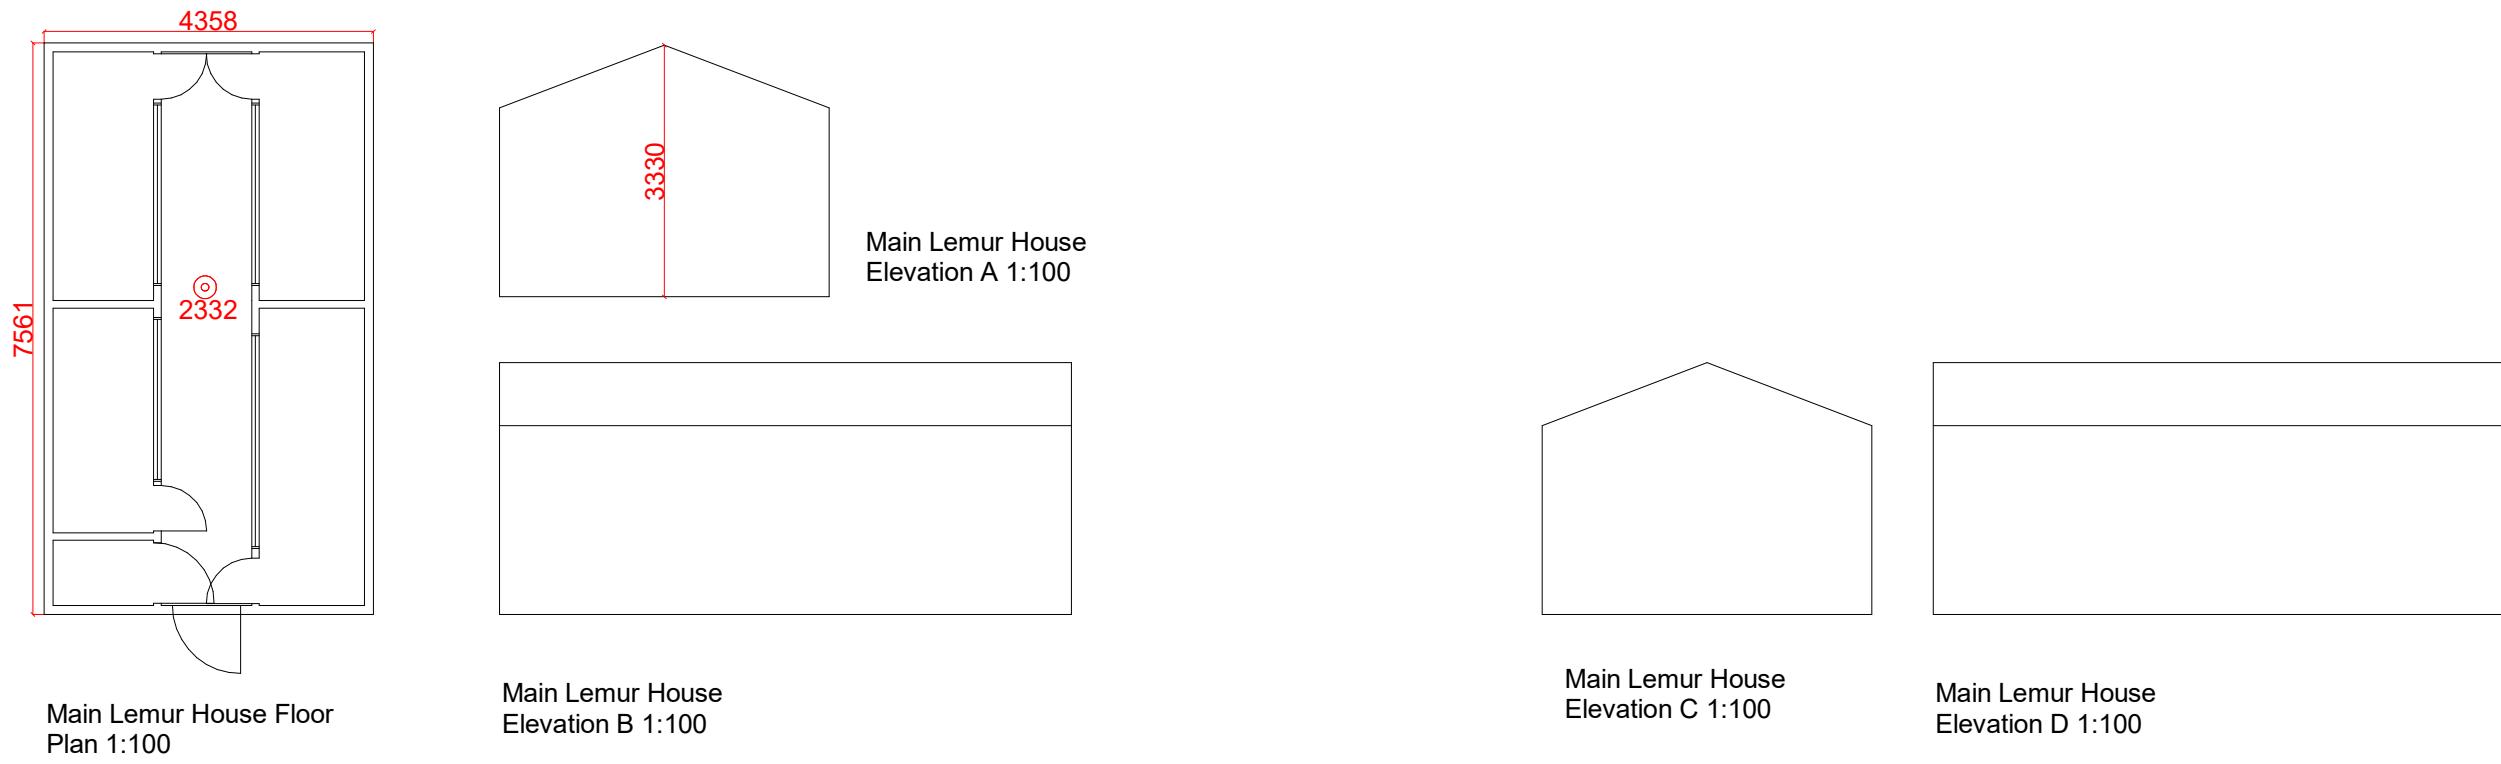
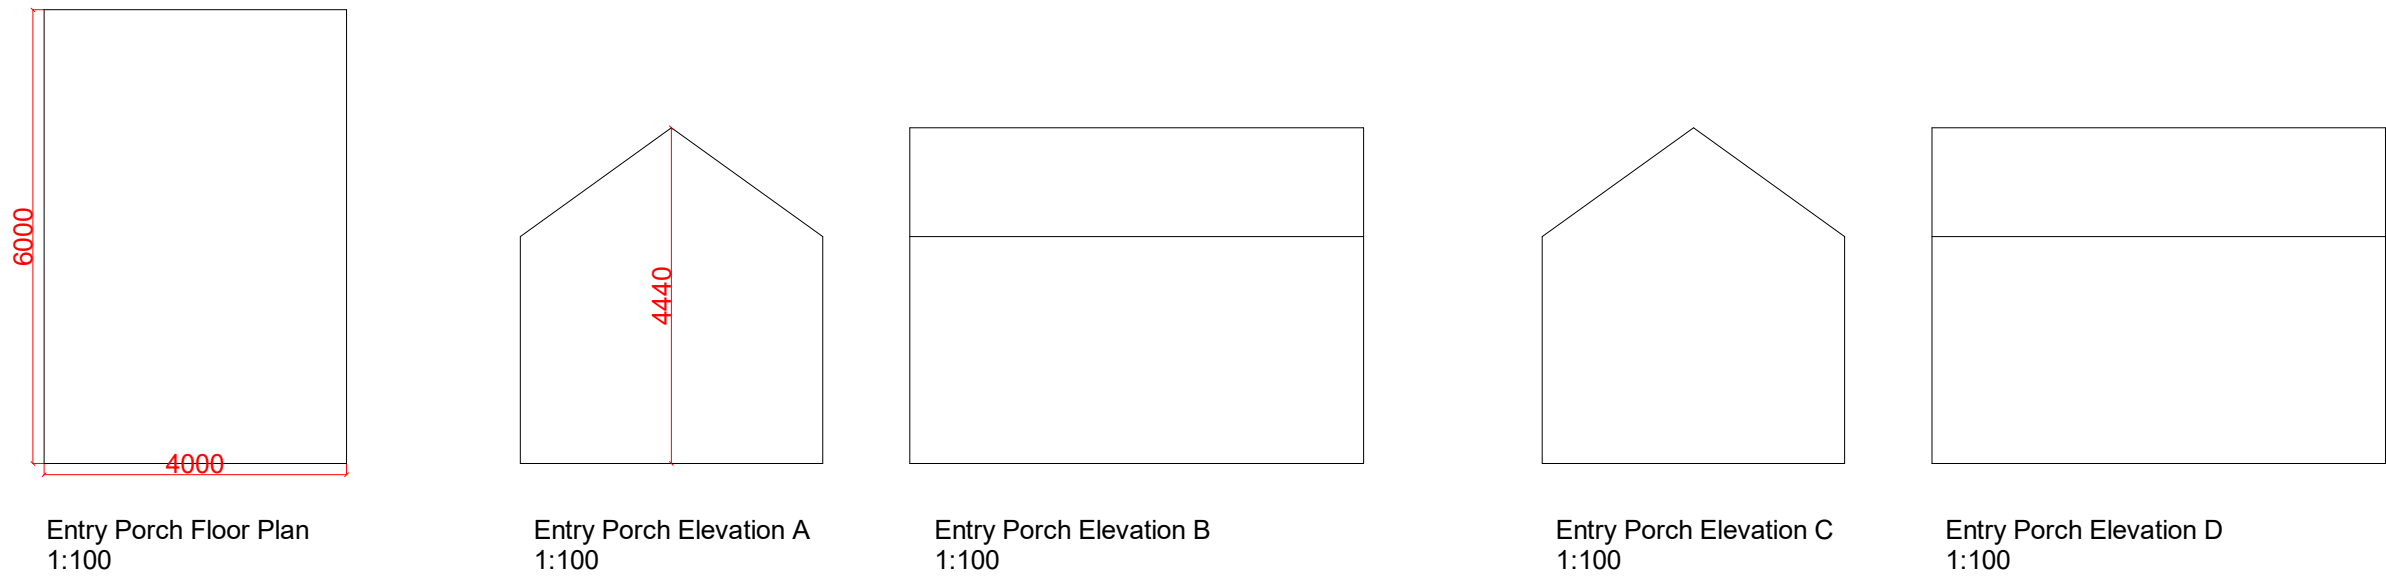
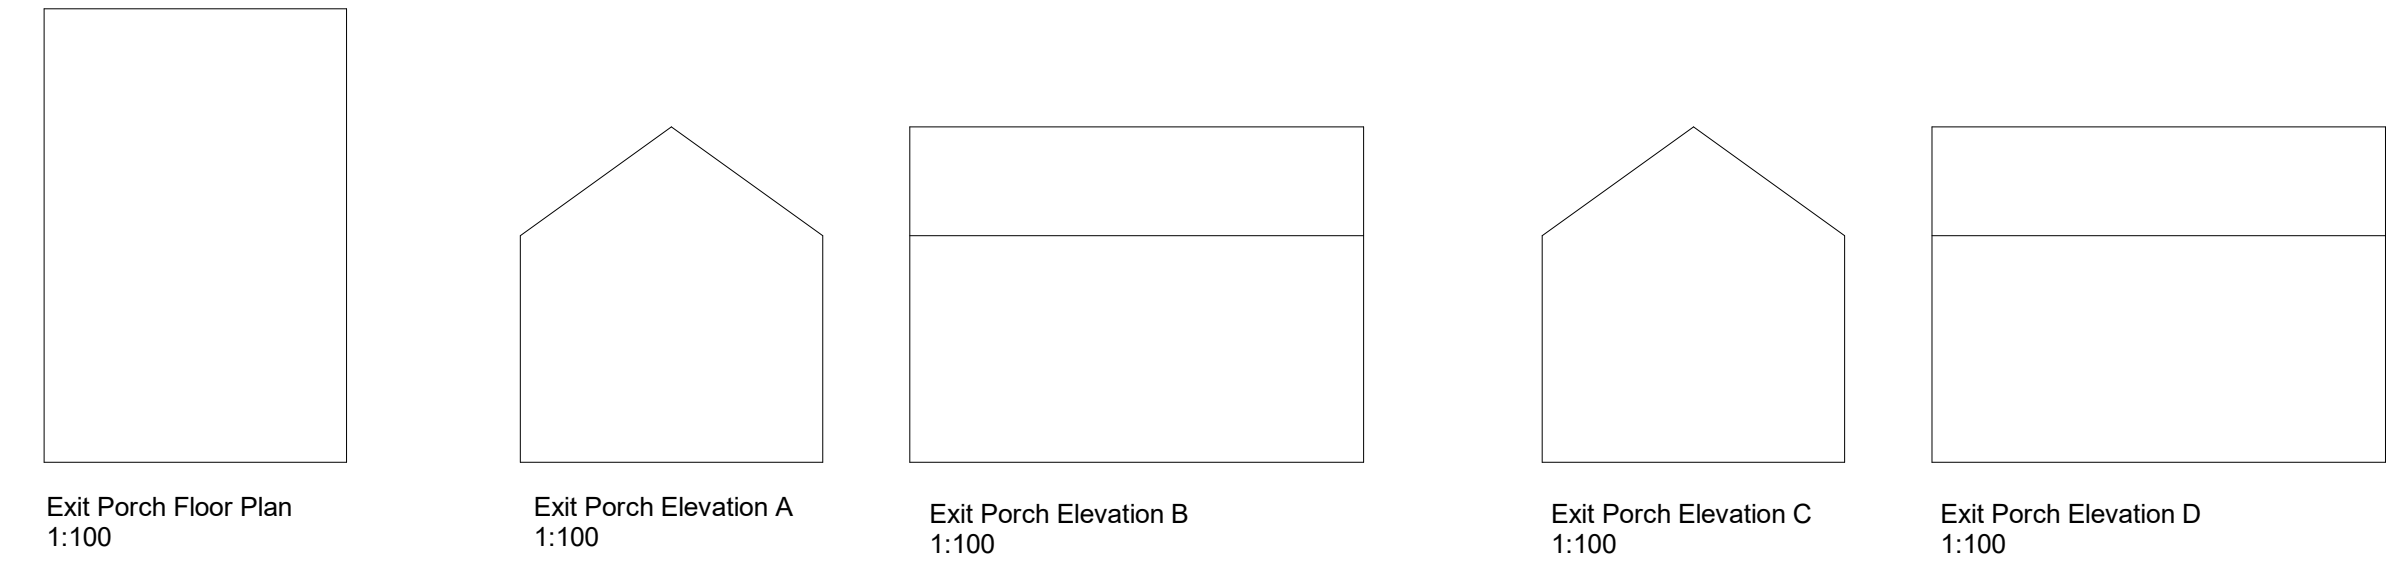


Notes

Check all dimensions on site. Do not scale from this drawing

Report any discrepancies and omissions to HLM Architects

This Drawing is Copyright ©

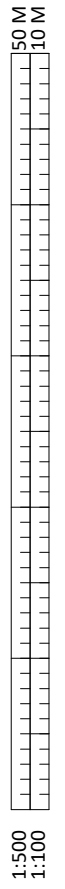

Drawing based on information received from others.

P01	ISSUE FOR PLANNING	29.09.2023	KW	BC
Rev	Description	Date	By	Chk

Revisions	Suitability
Project	

11-1567-01 Twycross Zoo

Client

Twycross Zoo

Title

EXISTING LEMUR HABITAT

Drawing No.	Revision
TWZ-HLM-XX-XX-DR-A-00500	P01

Scale	Drawn
As indicated @A1	KW
Date	Checked
09/29/23	BC



© HLMArchitects
2nd Floor
The Ruskin Building
Tudor Square
Sheffield S1 2LA

www.hlmarchitects.com
T. +44 (0) 114 263 9600
F. +44 (0) 114 263 9650
sheffield@hlmarchitects.com

