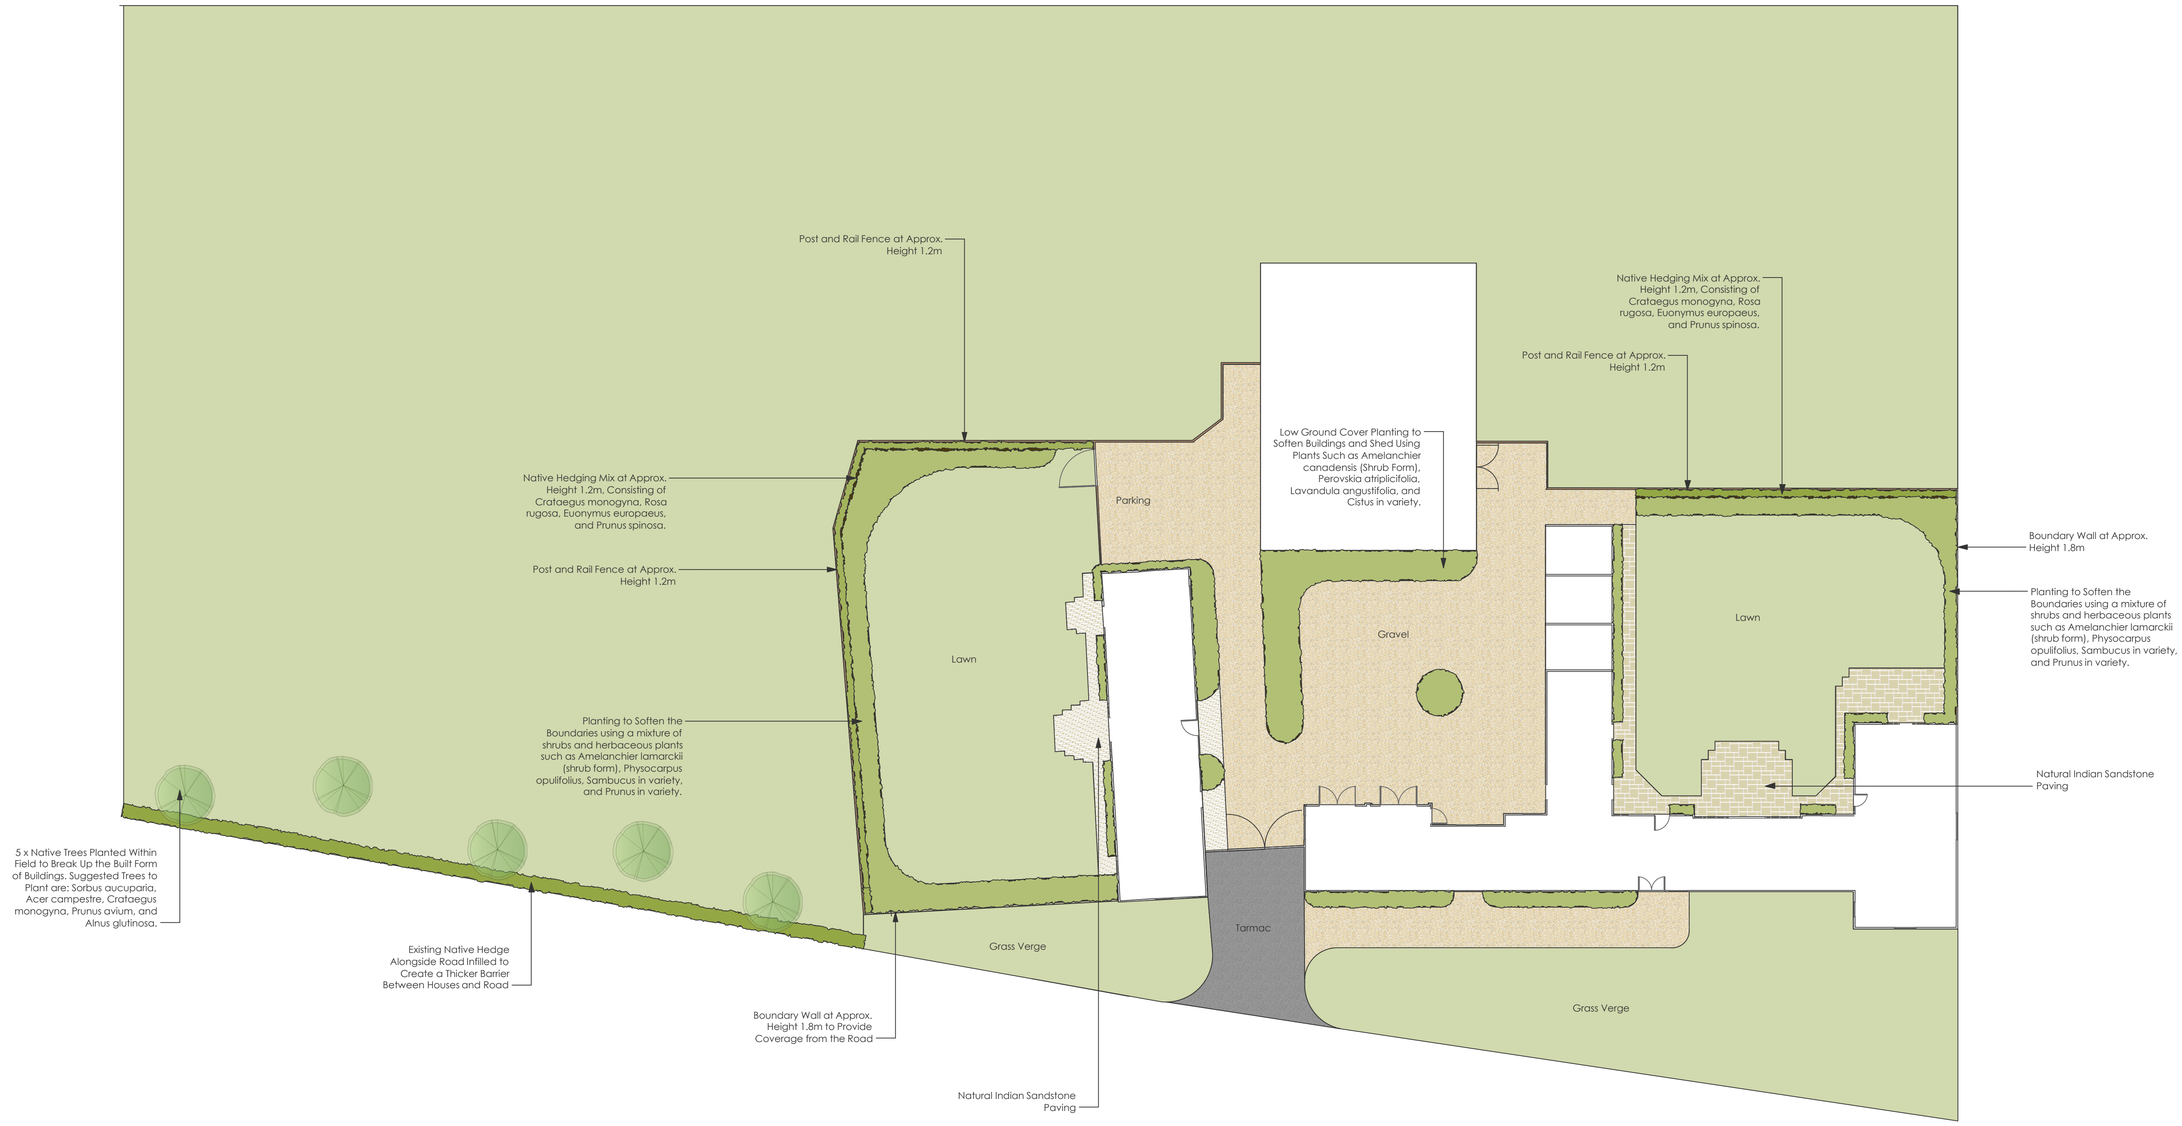


NOTES

All trees to be planted at a minimum size of 6-8 cm girth.

All shrubs to be planted at a minimum of 3 per sq. m at 3L pot size or above.

All herbaceous plants to be planted at a minimum of 4 per sq. m.

Project Name	The Sandersons
Client Name and Address	Garland Lane Farm, Barlestone, CV13 0JD
Sheet Namer	Scale 1:200
Sheet Title	A1 Size