




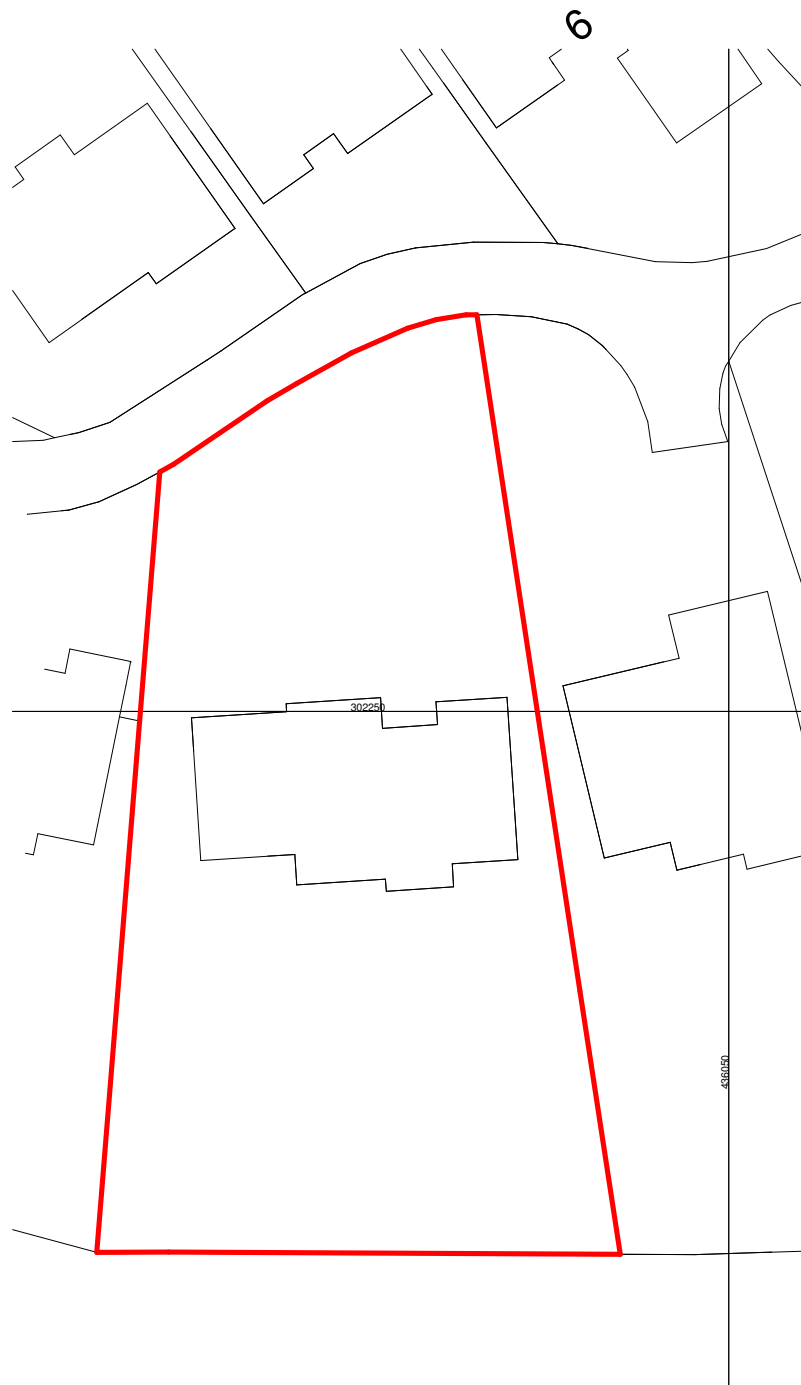

Existing block plan

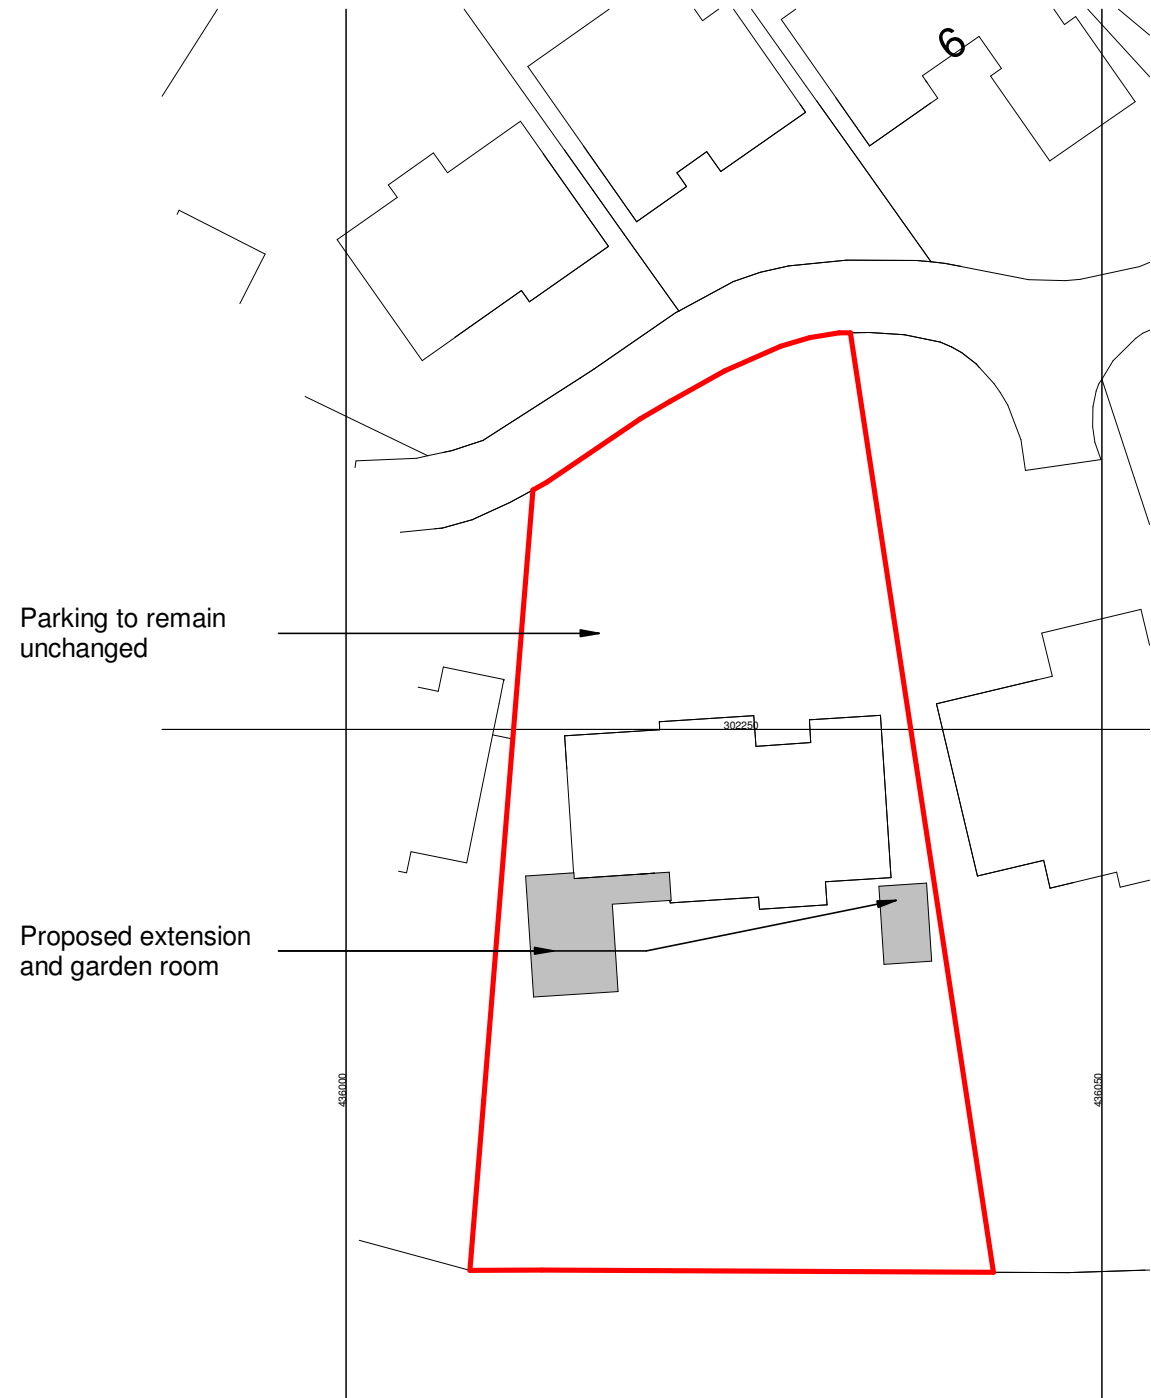

Proposed block plan

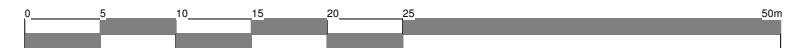

Client Mr and Mrs Gadd				hayward ARCHITECTS LTD 19 Station Road Hinckley Leicestershire LE10 1AW Tel: 01455 635 665 Fax: 01455 618 971 www.hayward-architects.co.uk	
Project 16 Hornsey Rise Bosworth Road Wellsborough		Scale 1:1250 Date Nov 2025			
Drawing Block Plans		Author ZLM	Sheet A3	Job No. 25/108 Drawing No. 06a	Drawing Status PLANNING
THE COPYRIGHT OF THIS DRAWING IS VESTED IN HAYWARD ARCHITECTS LTD. REPRODUCTION IN ANY FORM, EITHER IN WHOLE OR IN PART IS FORBIDDEN WITHOUT THE PRIOR WRITTEN PERMISSION OF THE COPYRIGHT HOLDER. DO NOT SCALE FROM DRAWING AND ONLY FIGURED DIMENSIONS ARE TO BE USED					