


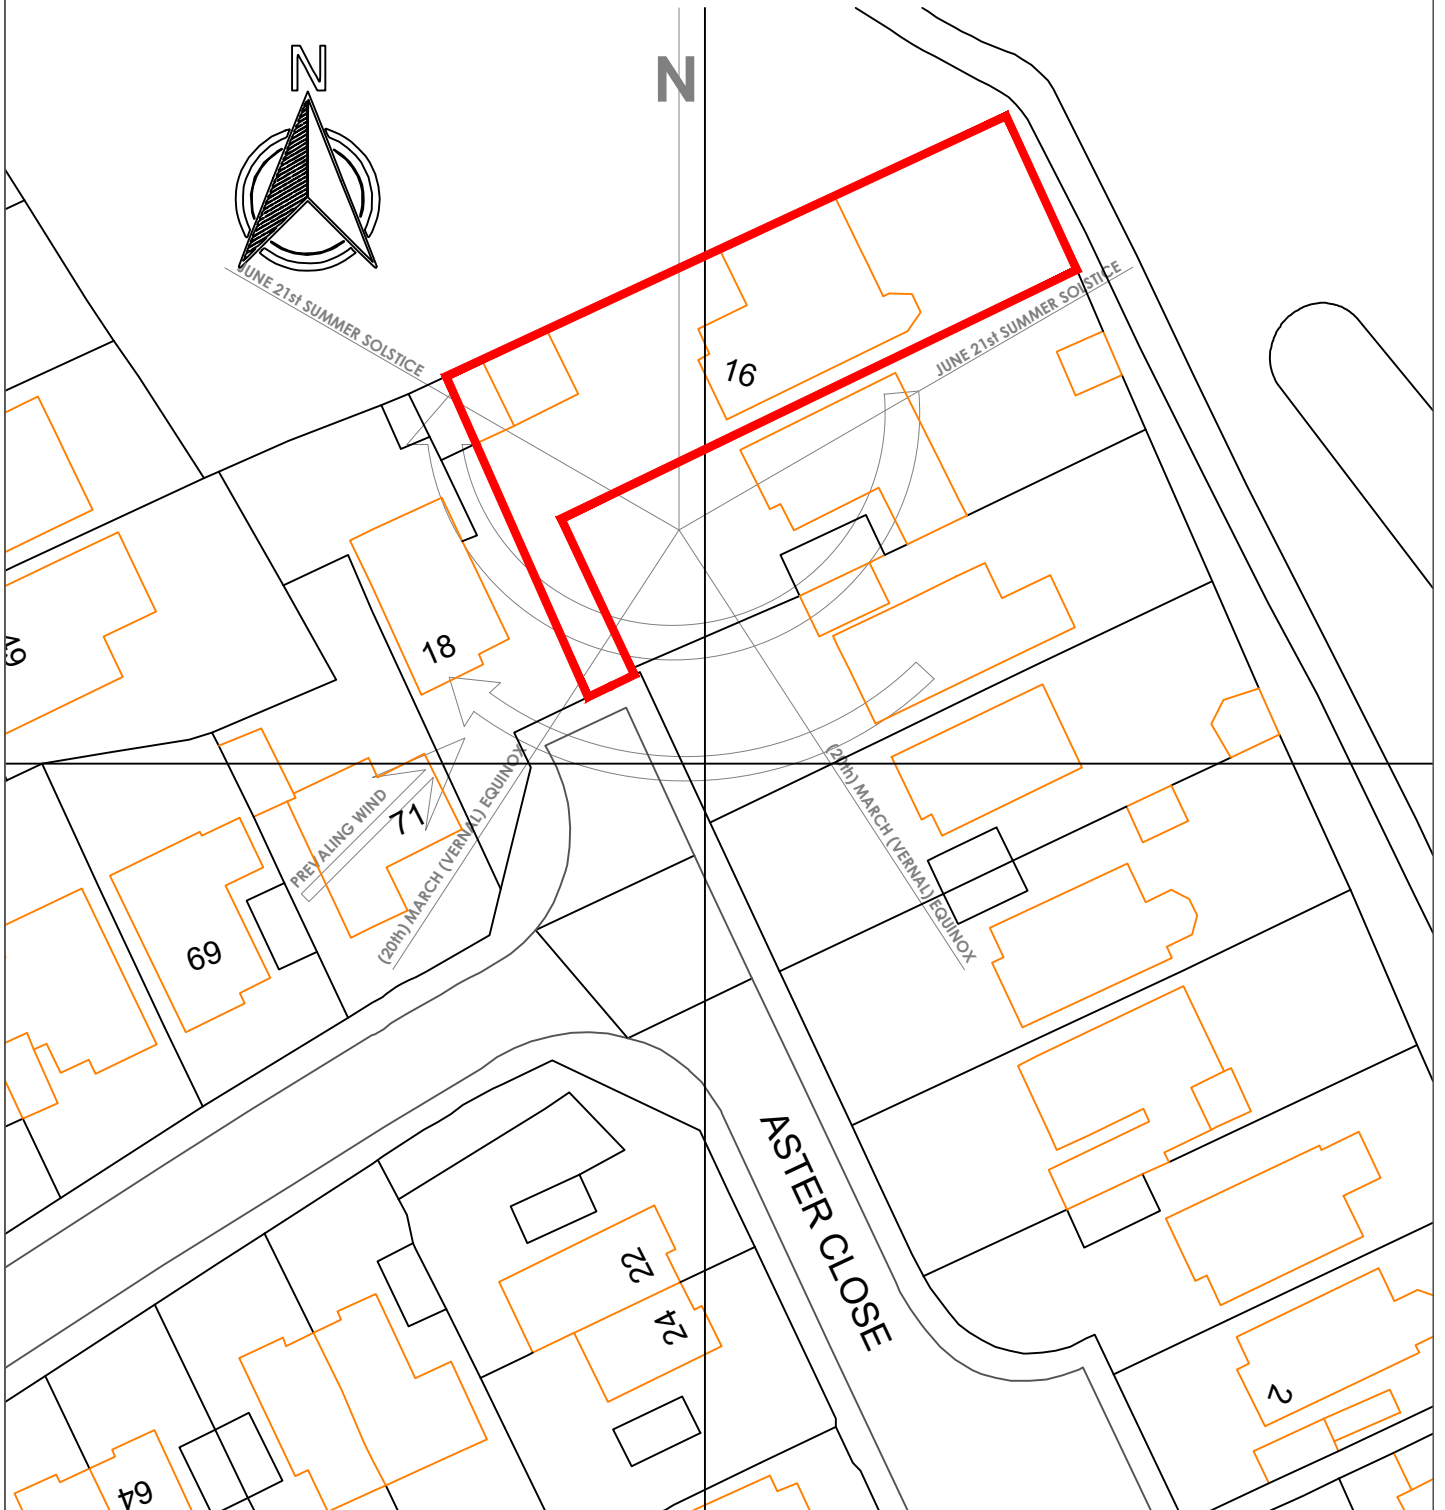

Site Layout Plan

Plan4site Ltd
Architects Details
07711182579

Paul Cordingley
16 Aster Close, Burbage
SITE LAYOUT PLAN

Scale: 1:500

Dwg No: 25 - 891 - loc

© Plan4site Ltd 2025