


BARN CONVERSION-

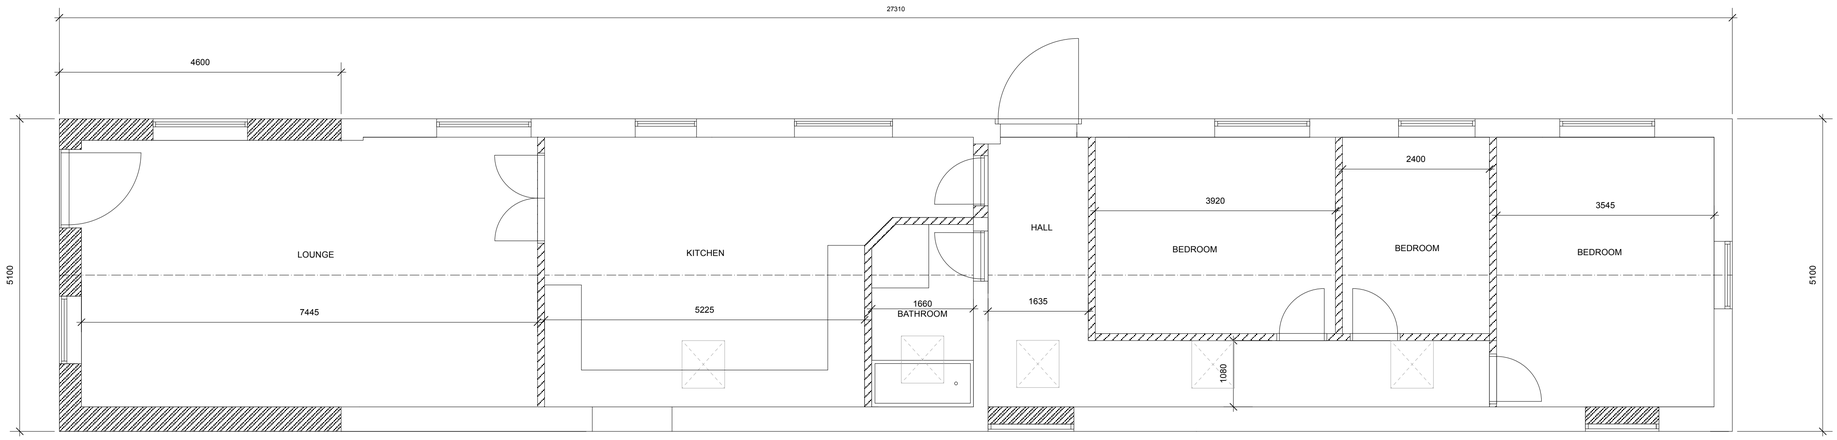


FLOOR PLAN: 1:50

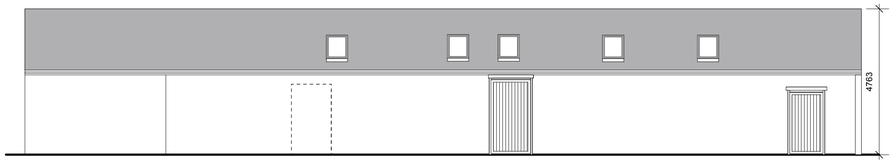

REAR ELEVATION:

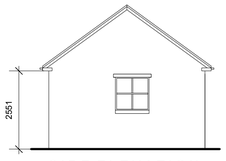

SIDE ELEVATION:

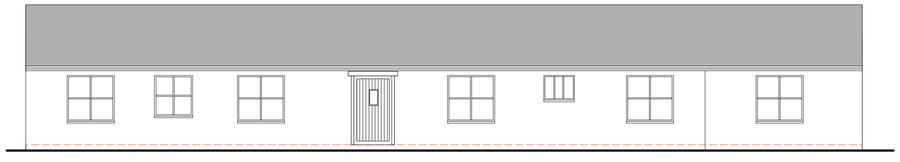

FRONT ELEVATION:



SIDE ELEVATION:



SITE PLAN - 1:500

A K DESIGN SERVICES -
22 Tamworth Road
Amington
Tamworth
B77 3BT
01827 738706

NOTE: THIS DRAWING IS TO BE READ INCONJUNCTION WITH ALL OTHER DRAWINGS (S.ENGS , SITE SURVEY INFORMATION AND STANDARD SPECIFICATION) ANY ANOMOALIES ENCOUNTERED ARE TO BE COMMUNICATED BACK TO THE ARCHITECT PENDING FURTHER INFORMATION.

ALL DIMENSIONS INDICATED ARE TO BE CHECKED ON SITE FOR ACCURACY - ANY DISCREPANCIES ARE TO BE COMMUNICATED BACK TO THE ARCHITECT PENDING FURTHER INFORMATION. THIS DRAWING IS PREPARED FOR PLANNING AND BUILDING REGULATIONS ONLY AND NOT A WORKING DRAWING.

project
Mr & Mrs Lloyd
The Stables
7 Mill Lane
Witherley
Atherstone

drawing title
Proposed Plans

project number TS4/01
drawing number TS4/01/01 a
drawing revision Rev A
scale 1:50/1:100/1:500 @ A1
date Sept 2011
drawn by Tony Kerby **checked by**