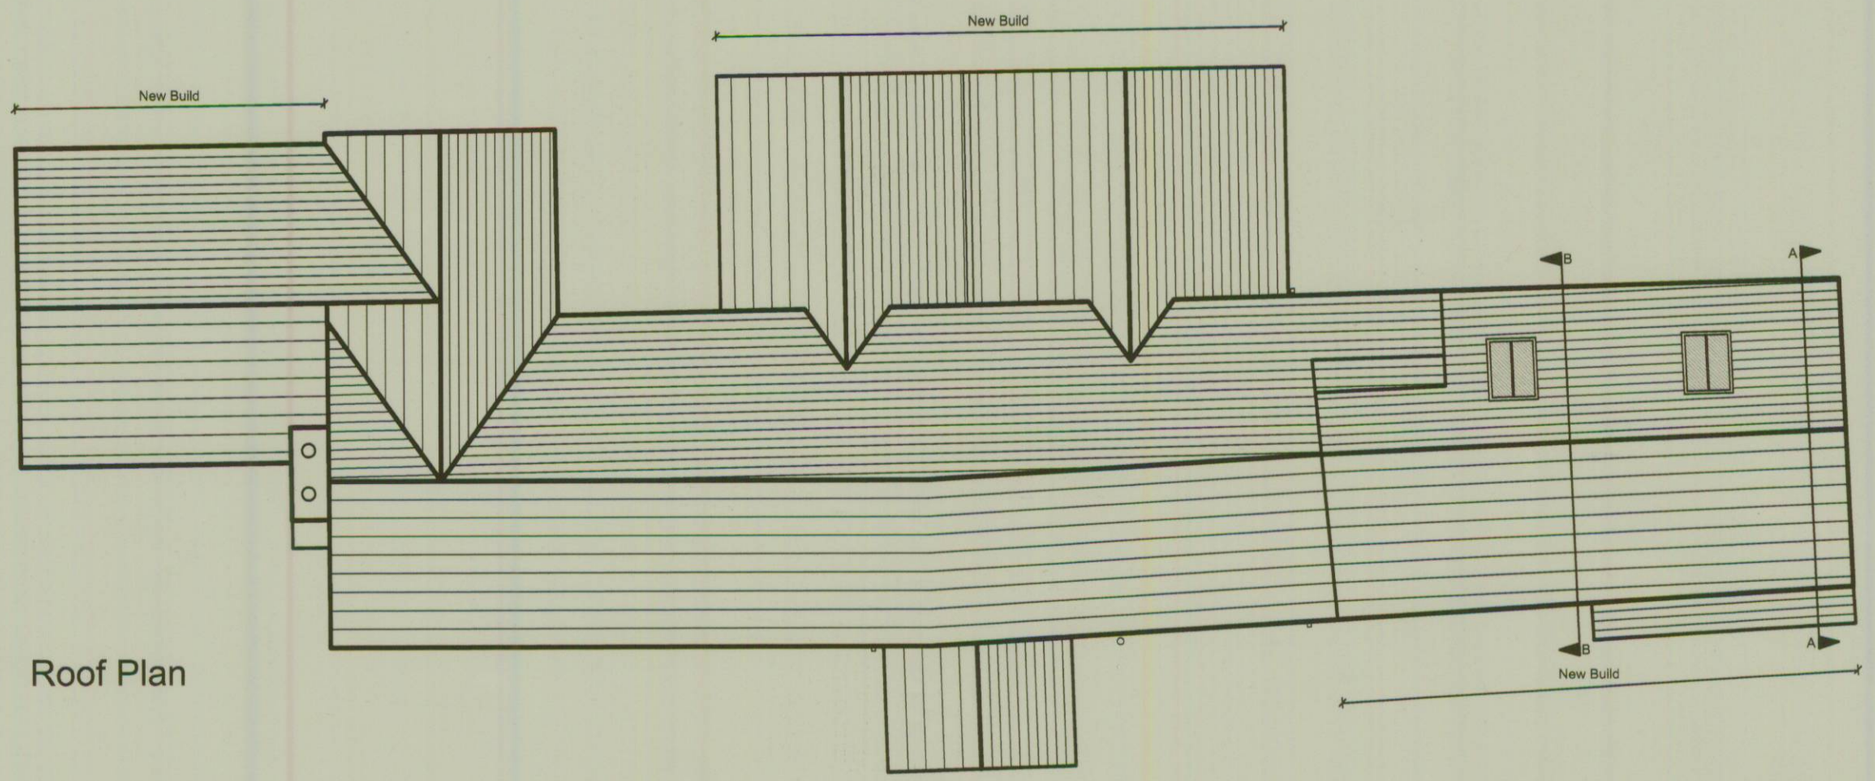

Roof Plan

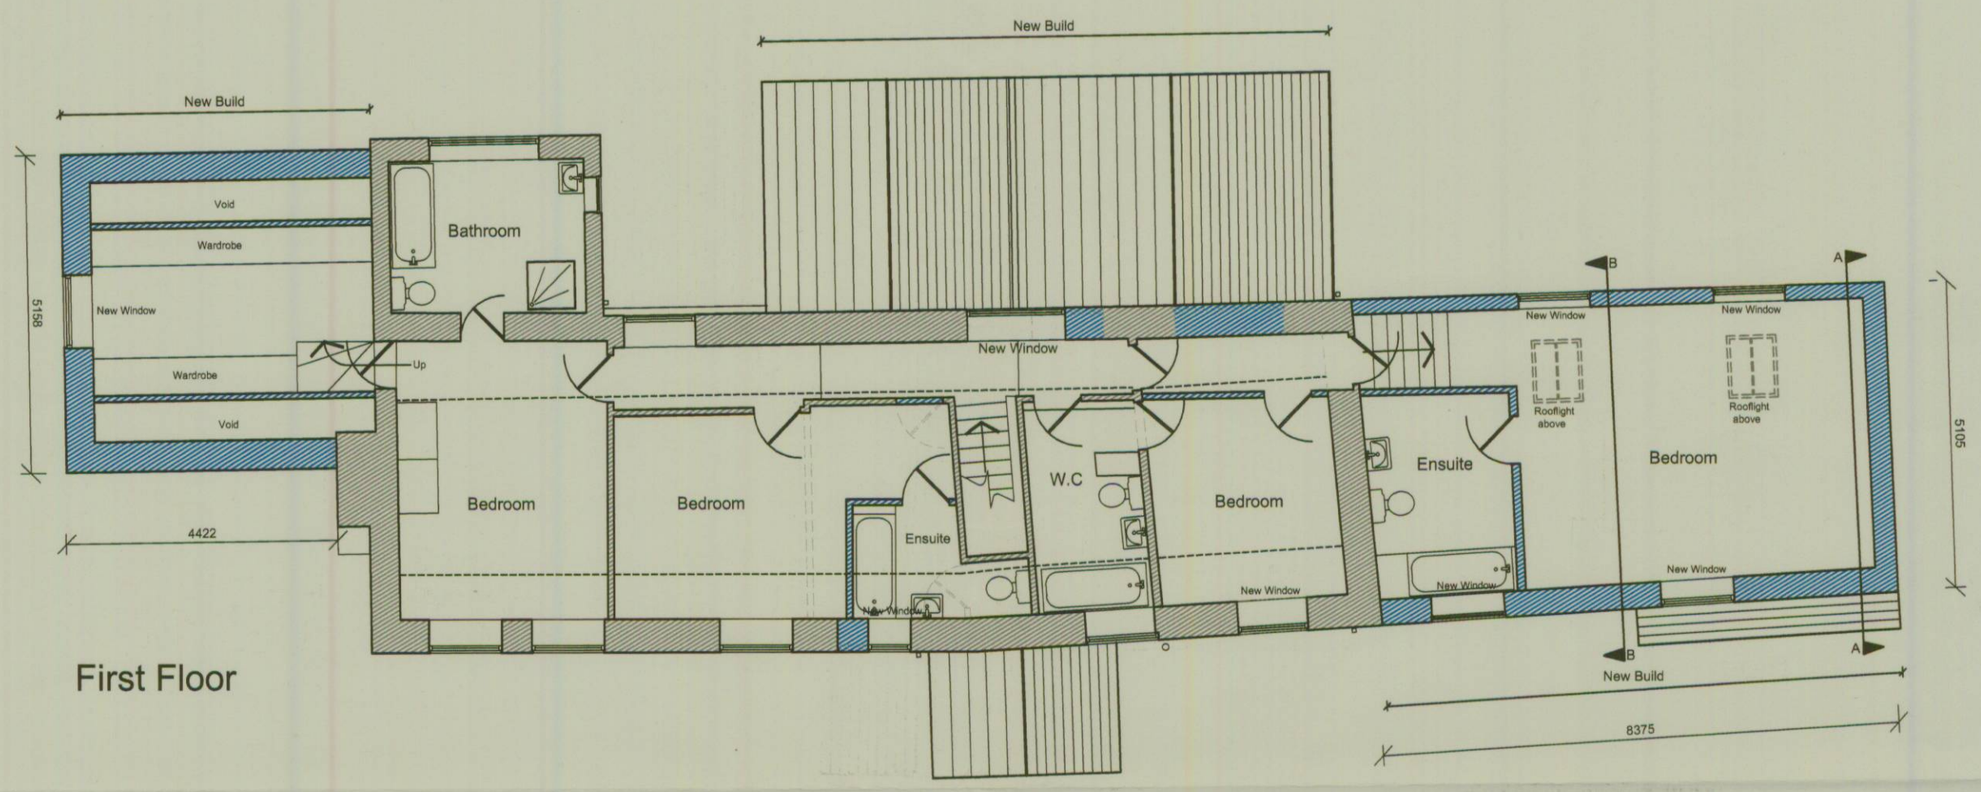

First Floor

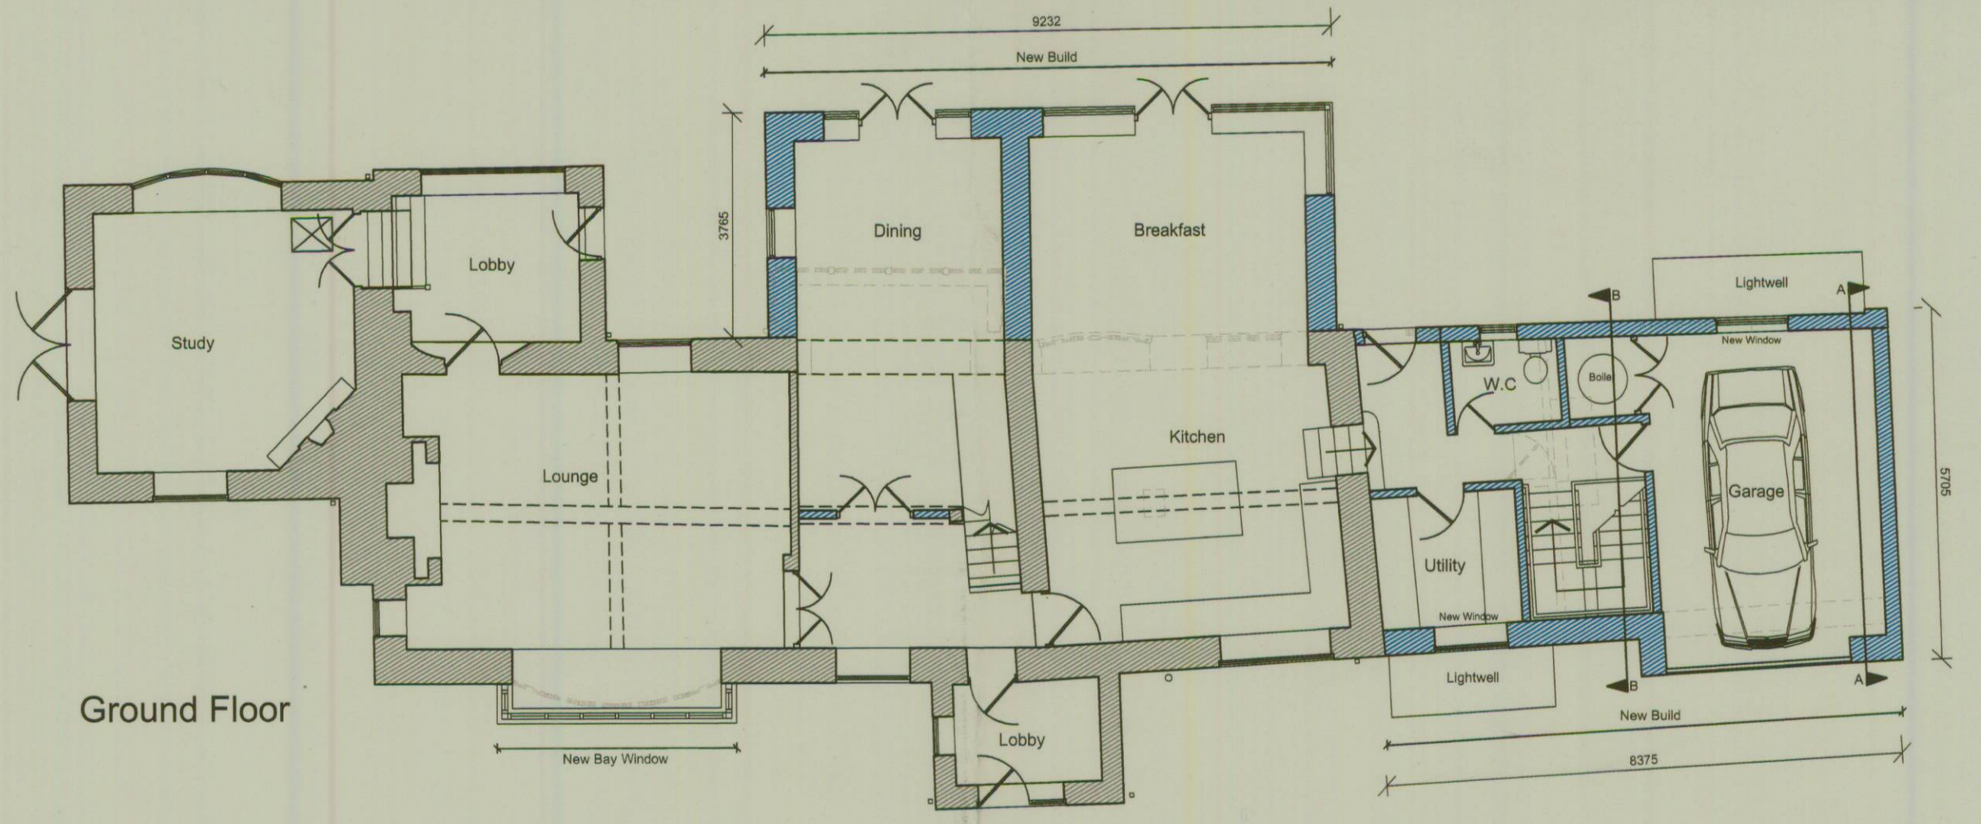

Ground Floor

Key

- Existing walls
- New walls
- Removed walls

E	GROUND AND FIRST FLOOR OF PROPOSED EXTENSION AMENDED TO SUIT LEVEL CHANGES AND SECTION B-B ADDED.	10.06.10	SBT	NGJ
D	SECTION LINES ADDED TO PLANS	07.06.10	SBT	NGJ
C	DIMENSIONS ADDED TO PROPOSED ELEVATIONS	20.04.10	SBT	NGJ
B	PLANNING ISSUE	08.04.10	SBT	NGJ
A	ELEVATIONS AMENDED TO SUIT CLIENTS COMMENTS	19.02.10	SBT	NGJ
REV	DESCRIPTION	DATE	DRN	CKD

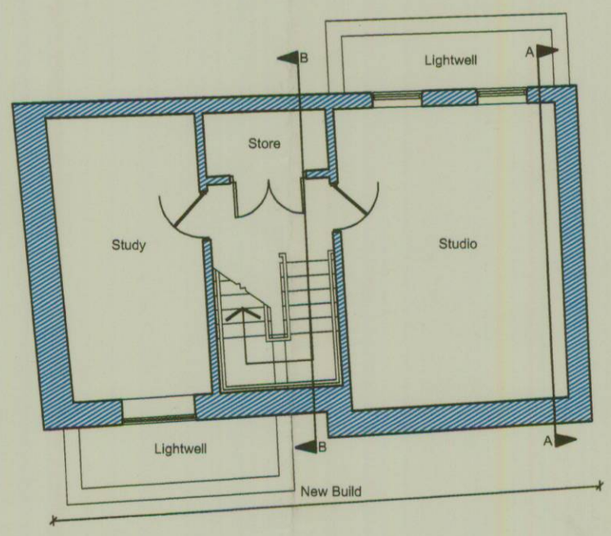

Basement

Robothams Architects
The Old Library
12 Church Street
Warwick CV34 4AB
T 01926 493843
F 01926 495314
architects@robothams.co.uk
www.robothams.co.uk

robothams

DEVELOPMENT SERVICES
14 JUN 2010
RECEIVED

PROJECT TITLE

TOWN HEAD FARM
LEICESTER ROAD
MARKFIELD

DRAWING TITLE

PROPOSED PLANS

STATUS PLANNING

SCALE 1:100	SHEET SIZE A2	DRAWN	SBT
DATE 04.03.10		CHECKED	NGJ
DWG NO. 2619-03		REVISION	E