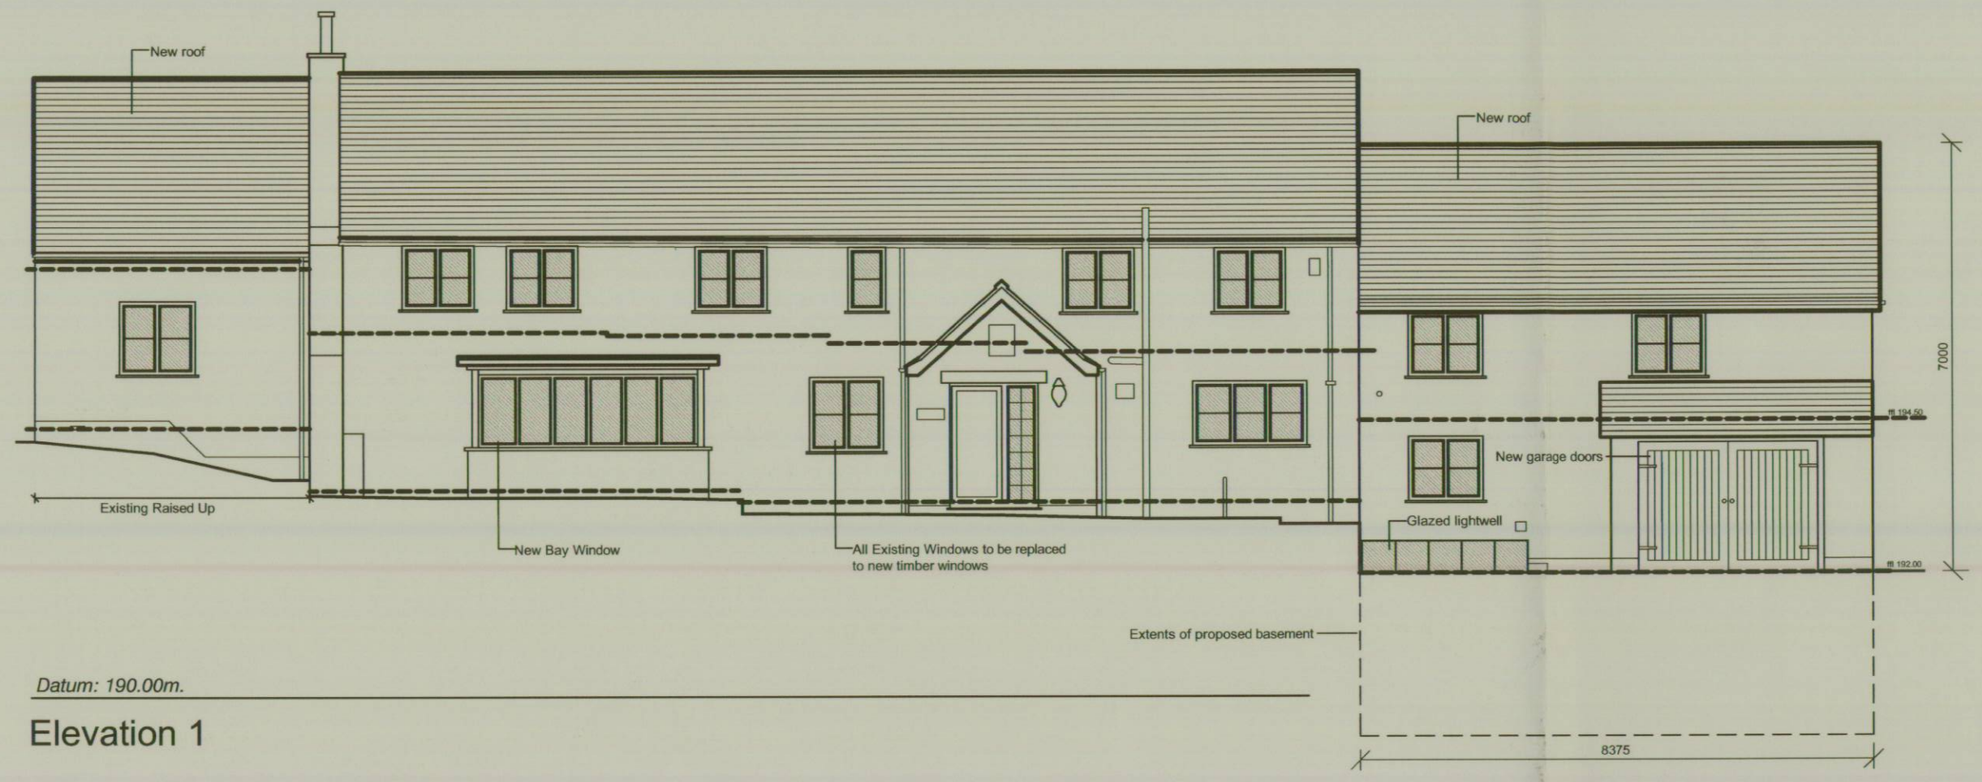

Datum: 190.00m.

Elevation 1

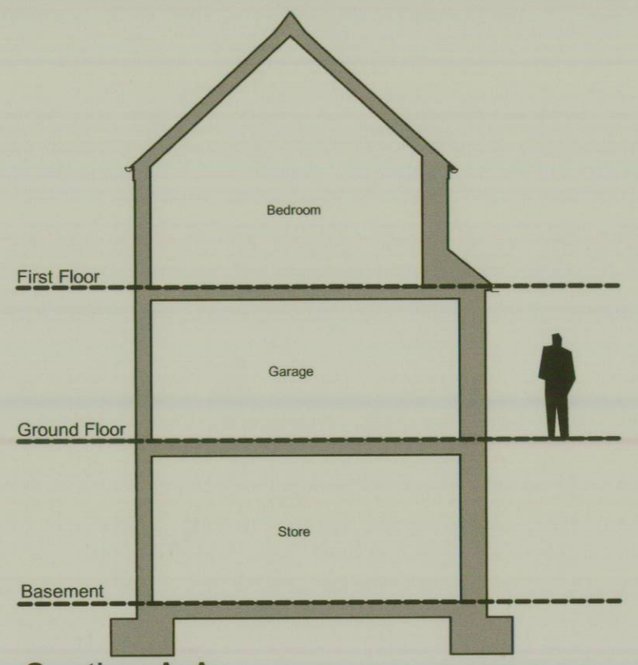

Section A-A



Datum: 190.00m.

Elevation 2

Section B-B

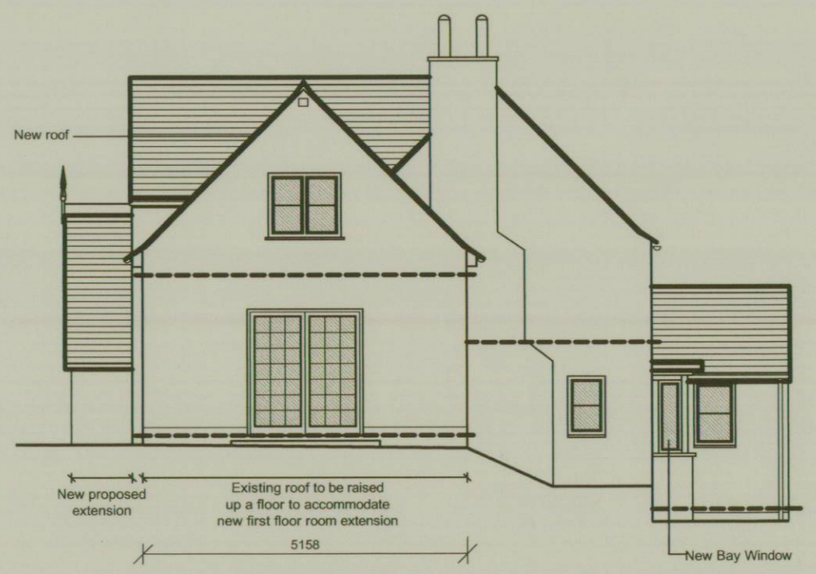

Datum: 190.00m.

Elevation 3

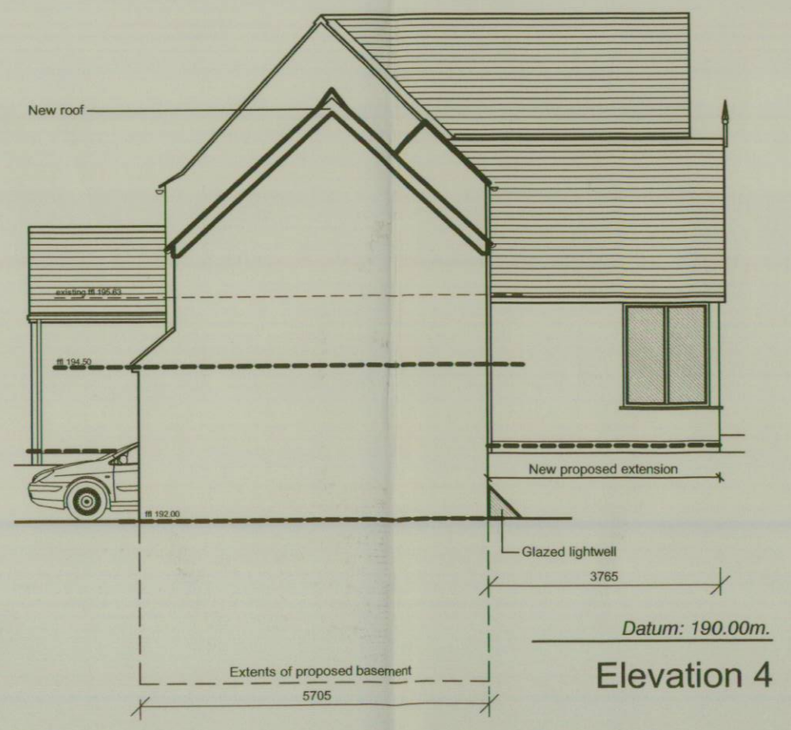

Datum: 190.00m.

Elevation 4

Robothams Architects
The Old Library
12 Church Street
Warwick CV34 4AB
T 01926 493843
F 01926 495314
architects@robothams.co.uk
www.robothams.co.uk

robothams

PROJECT TITLE

TOWN HEAD FARM
LEICESTER ROAD
MARKFIELD

DRAWING TITLE

PROPOSED ELEVATIONS

DEVELOPMENT SERVICES
14 JUN 2010
RECEIVED

REV	DESCRIPTION	DATE	DRN	CKD
E	GROUND AND FIRST FLOOR OF PROPOSED EXTENSION AMENDED TO SUIT LEVEL CHANGES AND SECTION B-B ADDED.	10.06.10	SBT	NGJ
D	SECTION A-A ADDED	07.06.10	SBT	NGJ
C	DIMENSIONS ADDED TO PROPOSED ELEVATIONS	20.04.10	SBT	NGJ
B	PLANNING ISSUE	08.04.10	SBT	NGJ
A	ELEVATIONS AMENDED TO SUIT CLIENTS COMMENTS	19.02.10	SBT	NGJ

STATUS PLANNING

SCALE 1:100	SHEET SIZE A2	DRAWN	SBT
DATE 04.03.10		CHECKED	NGJ
DWG NO. 2619-04		REVISION	E