




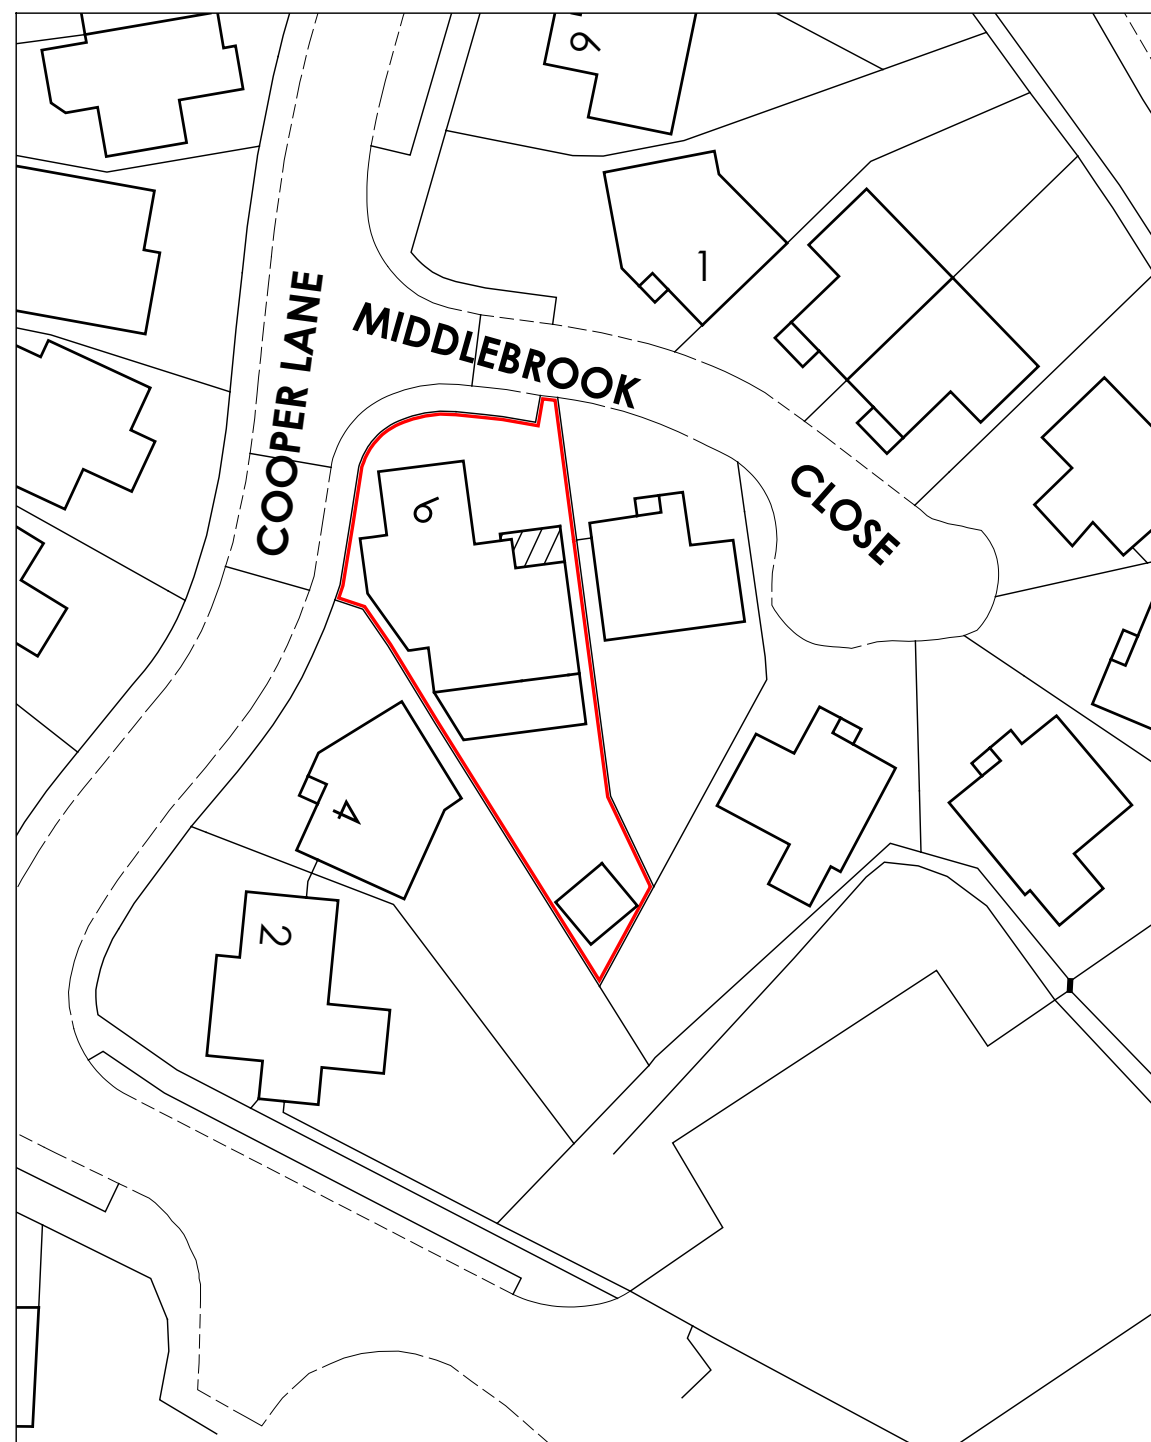

1:500 scale block plan

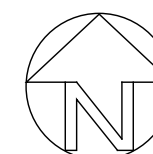

1:1250 scale location plan

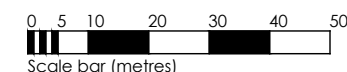

GRAHAM HARRIS PARTNERSHIP Ltd.

ARCHITECTURAL SERVICES

11 RIDGEWAY, LITTLETHORPE, LEICESTERSHIRE LE19 2JJ

PHONE: (0116) 275 2275

EMAIL: gra.h@btinternet.com

WEB: grahamharrispartnership.com

Site location plan

**9 Middlebrook Close
Ratby
Leicester
LE6 0QX**

DRAWING No. 5476 / ACD / 17	SCALE 1:1250 & 1:500 @A3
DRAWN BY R.H.	DATE 18.5.2023