


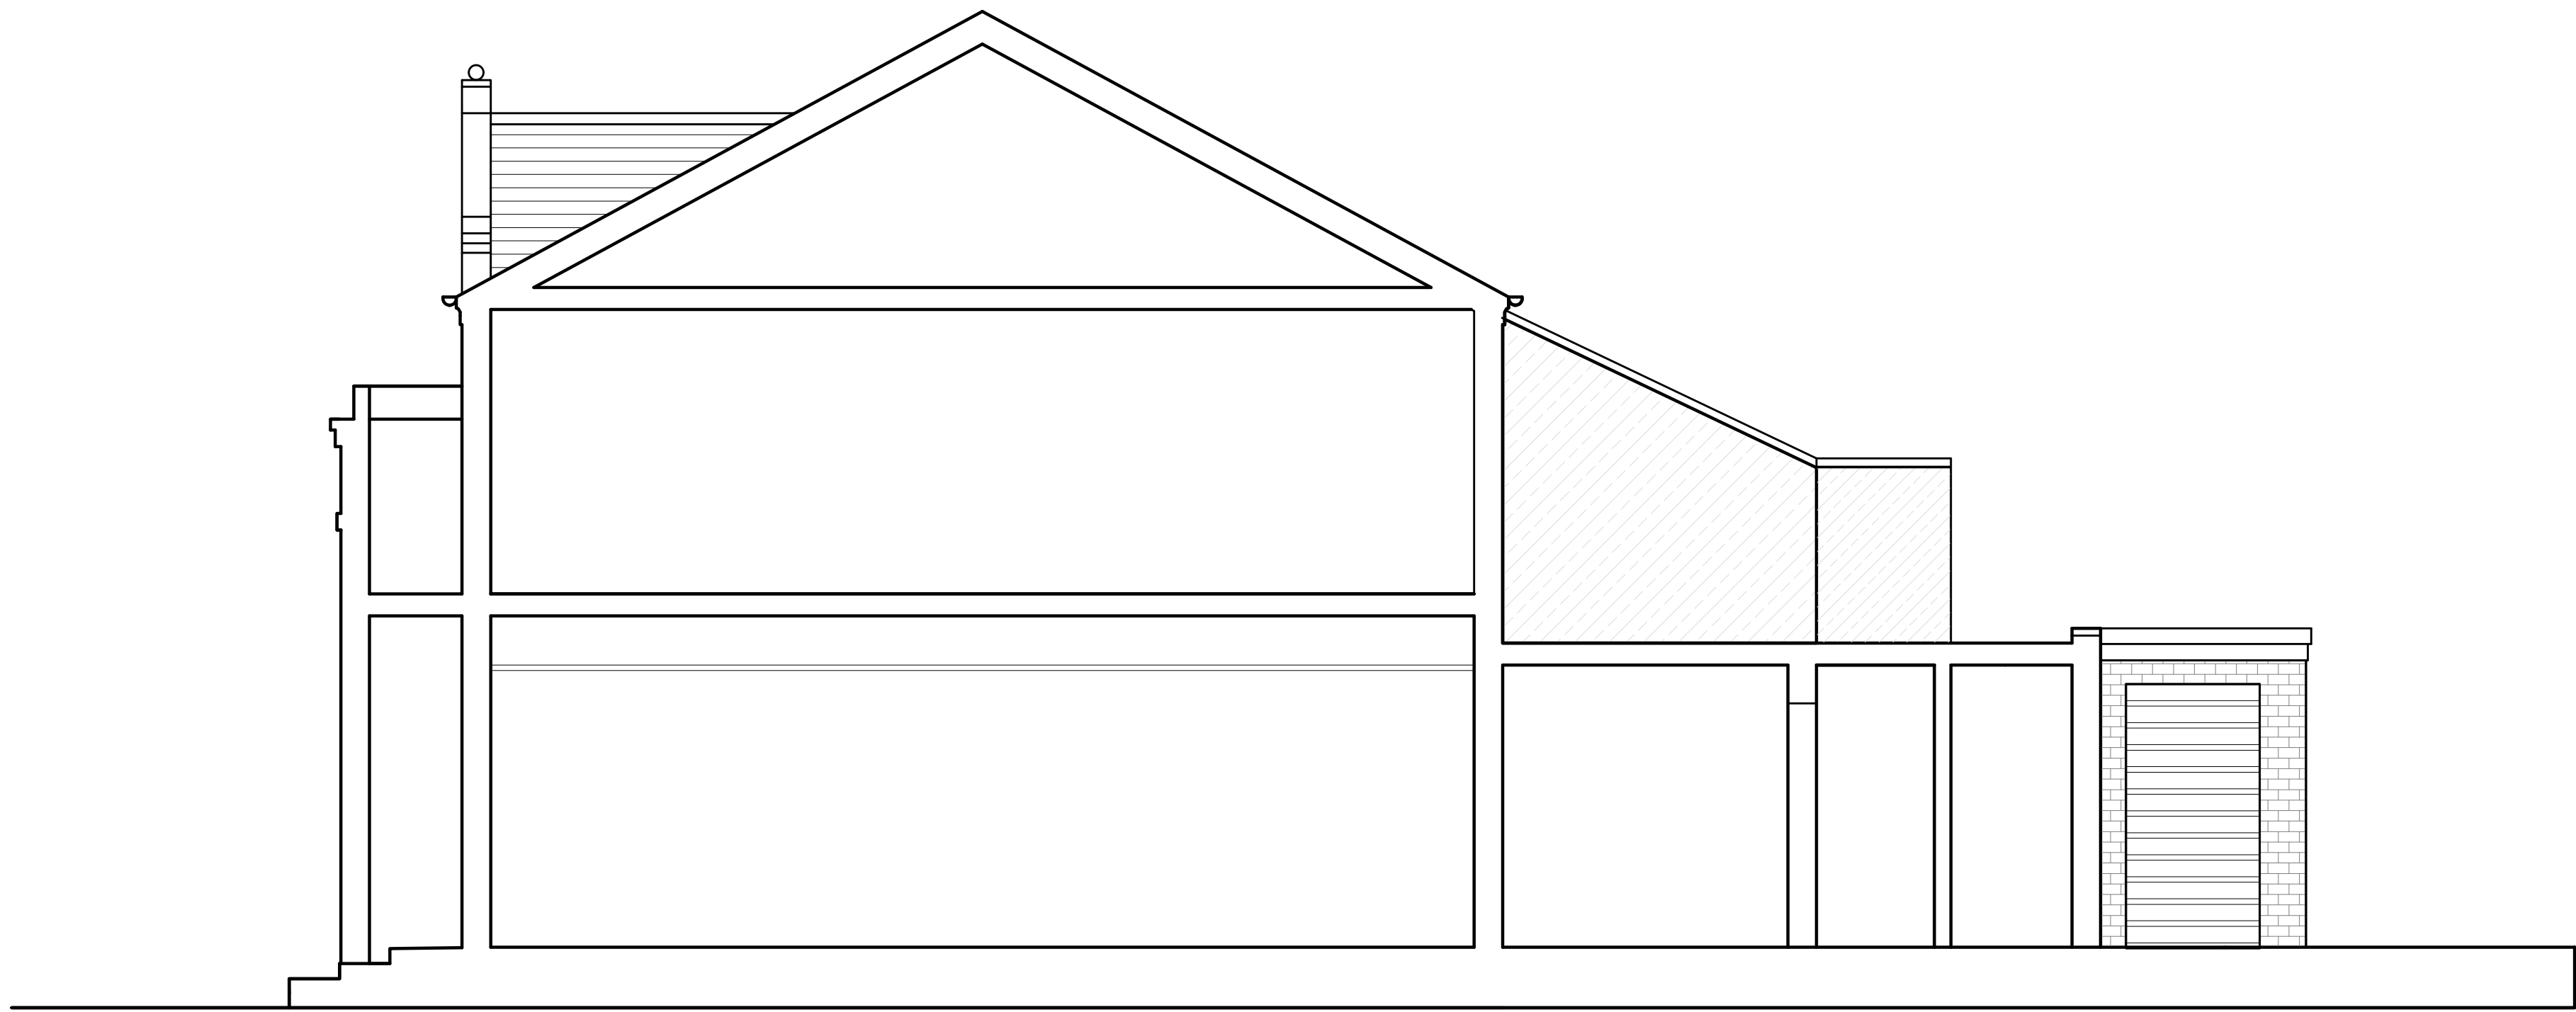


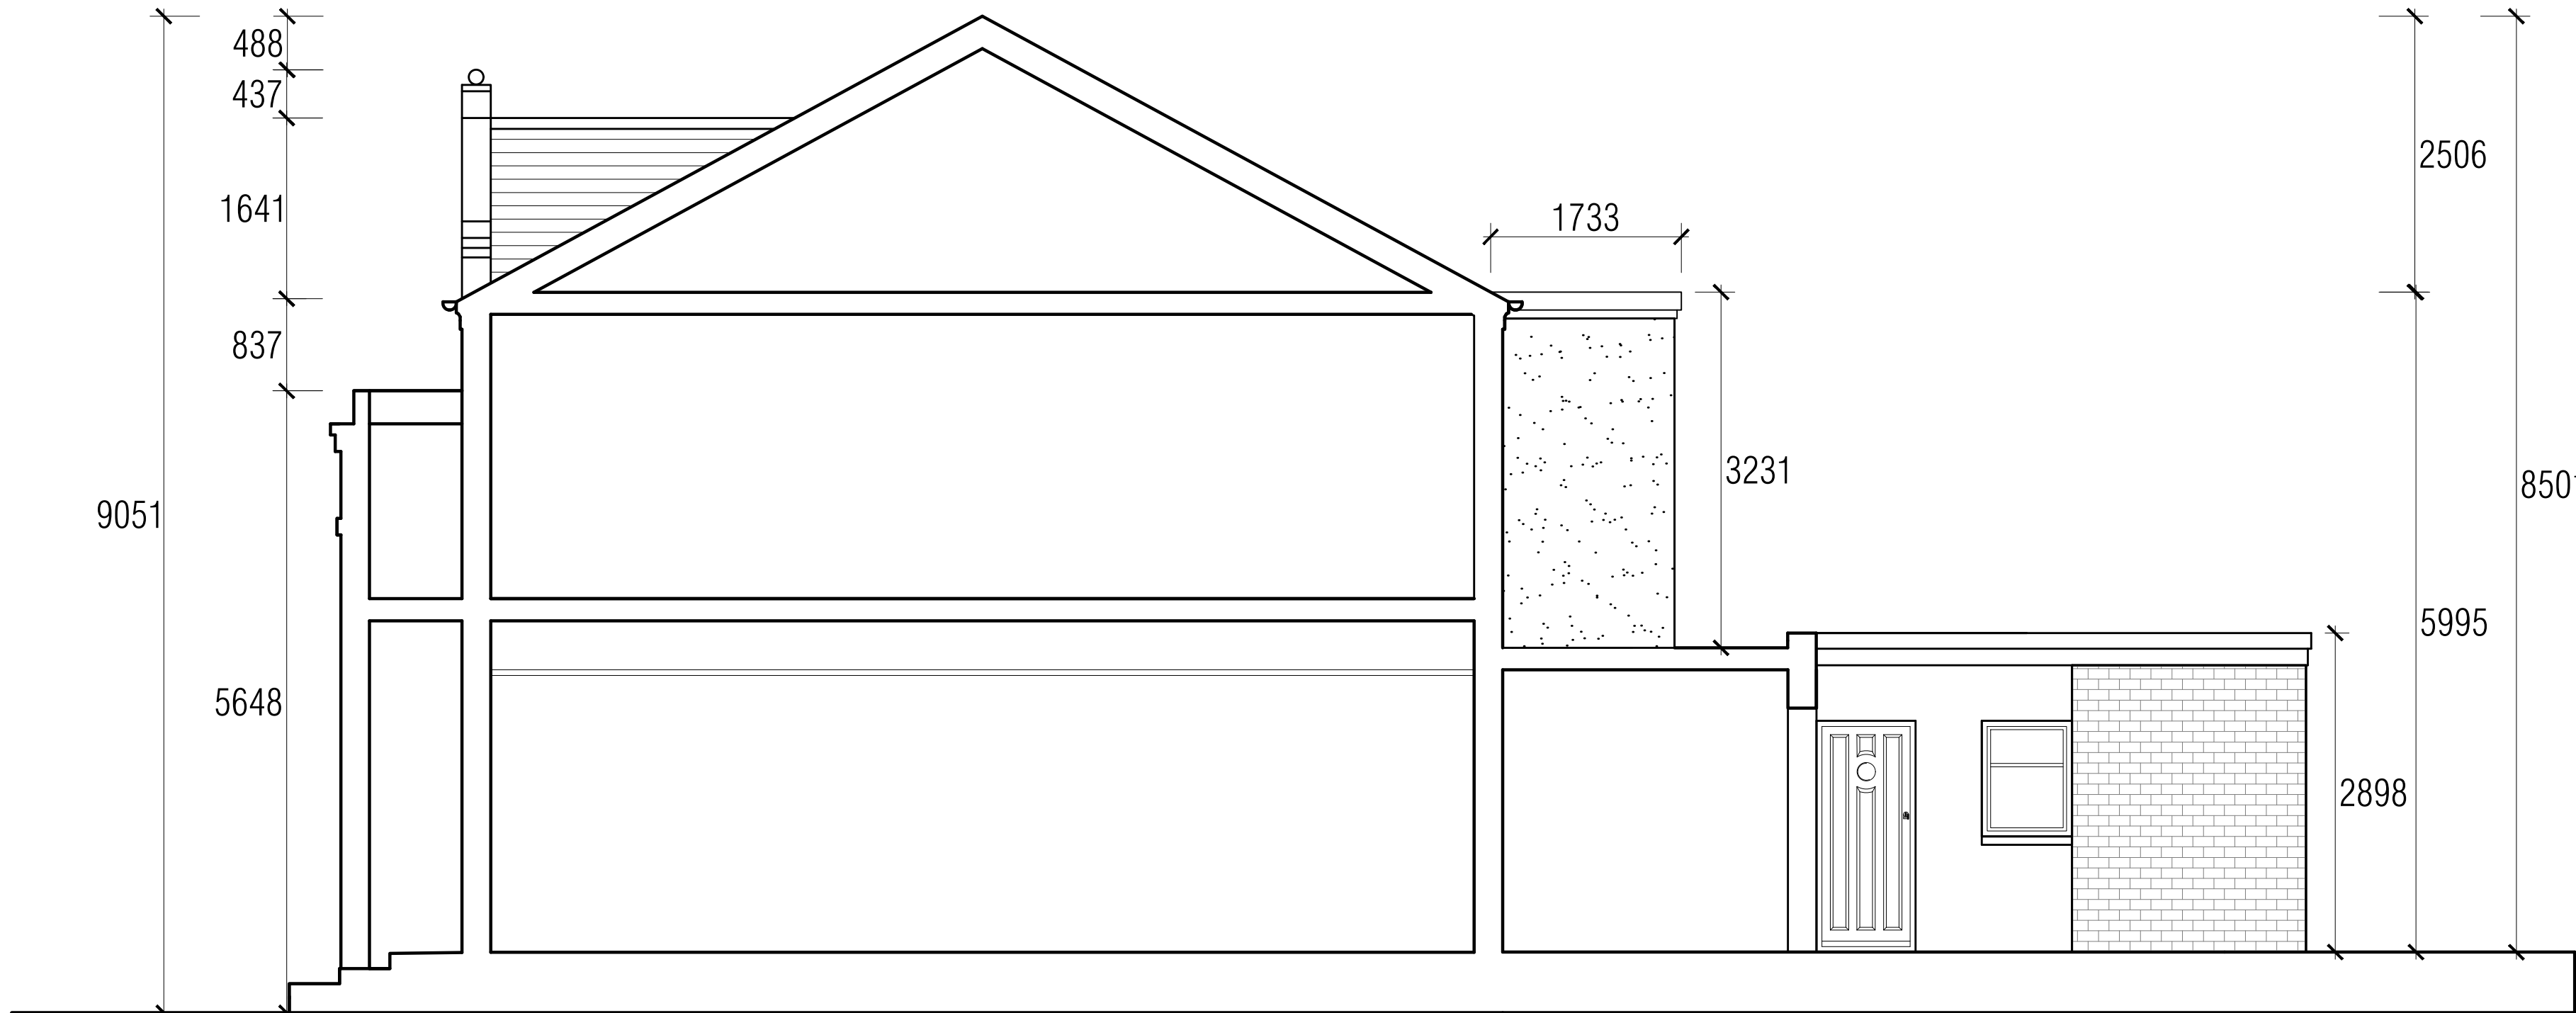

EXISTING SIDE SECTIONAL ELEVATION

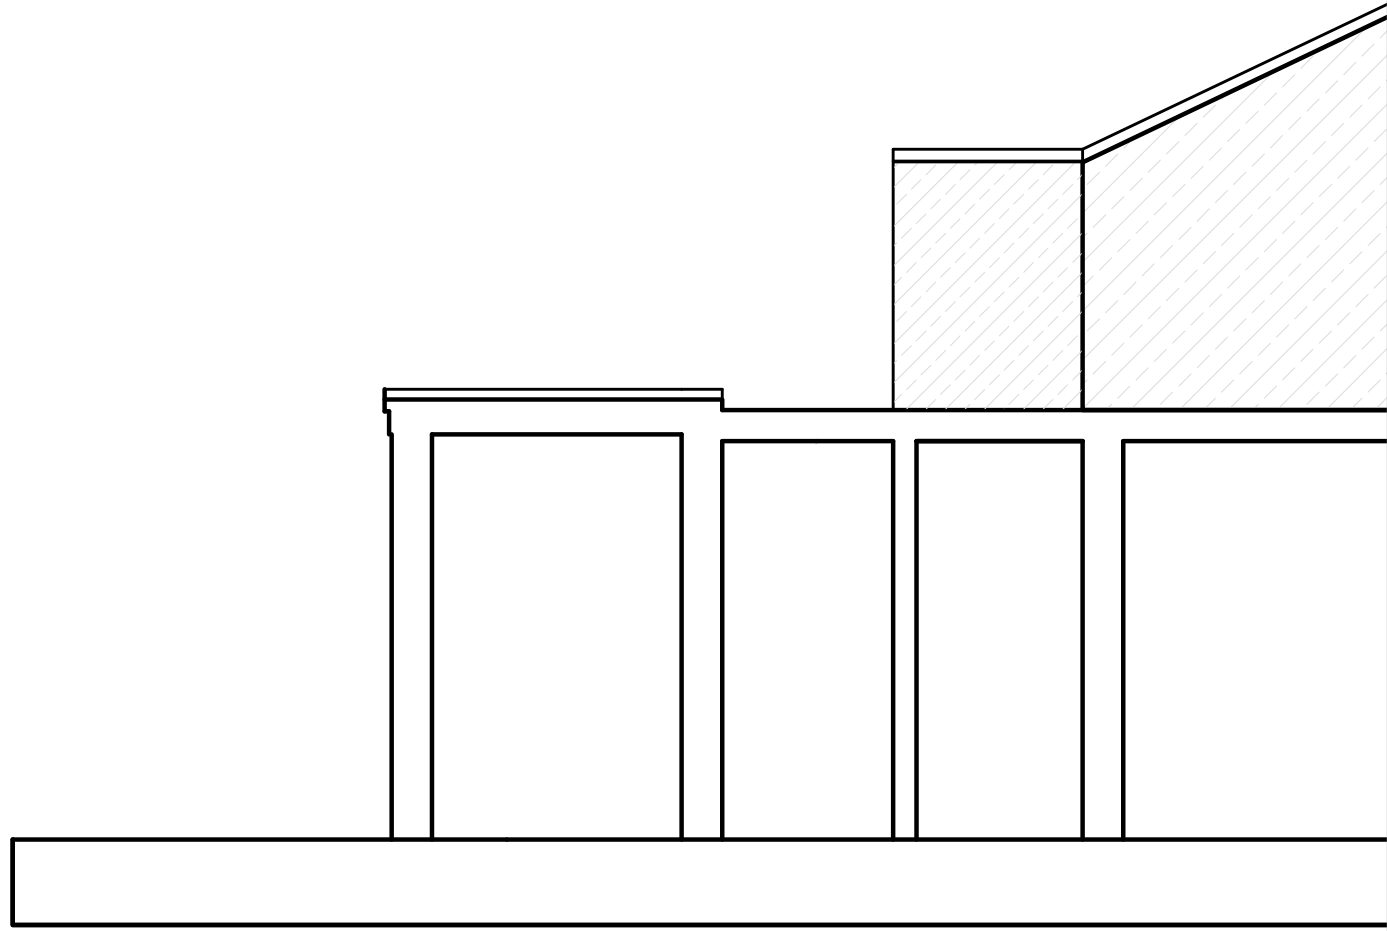

PROPOSED SIDE SECTIONAL ELEVATION

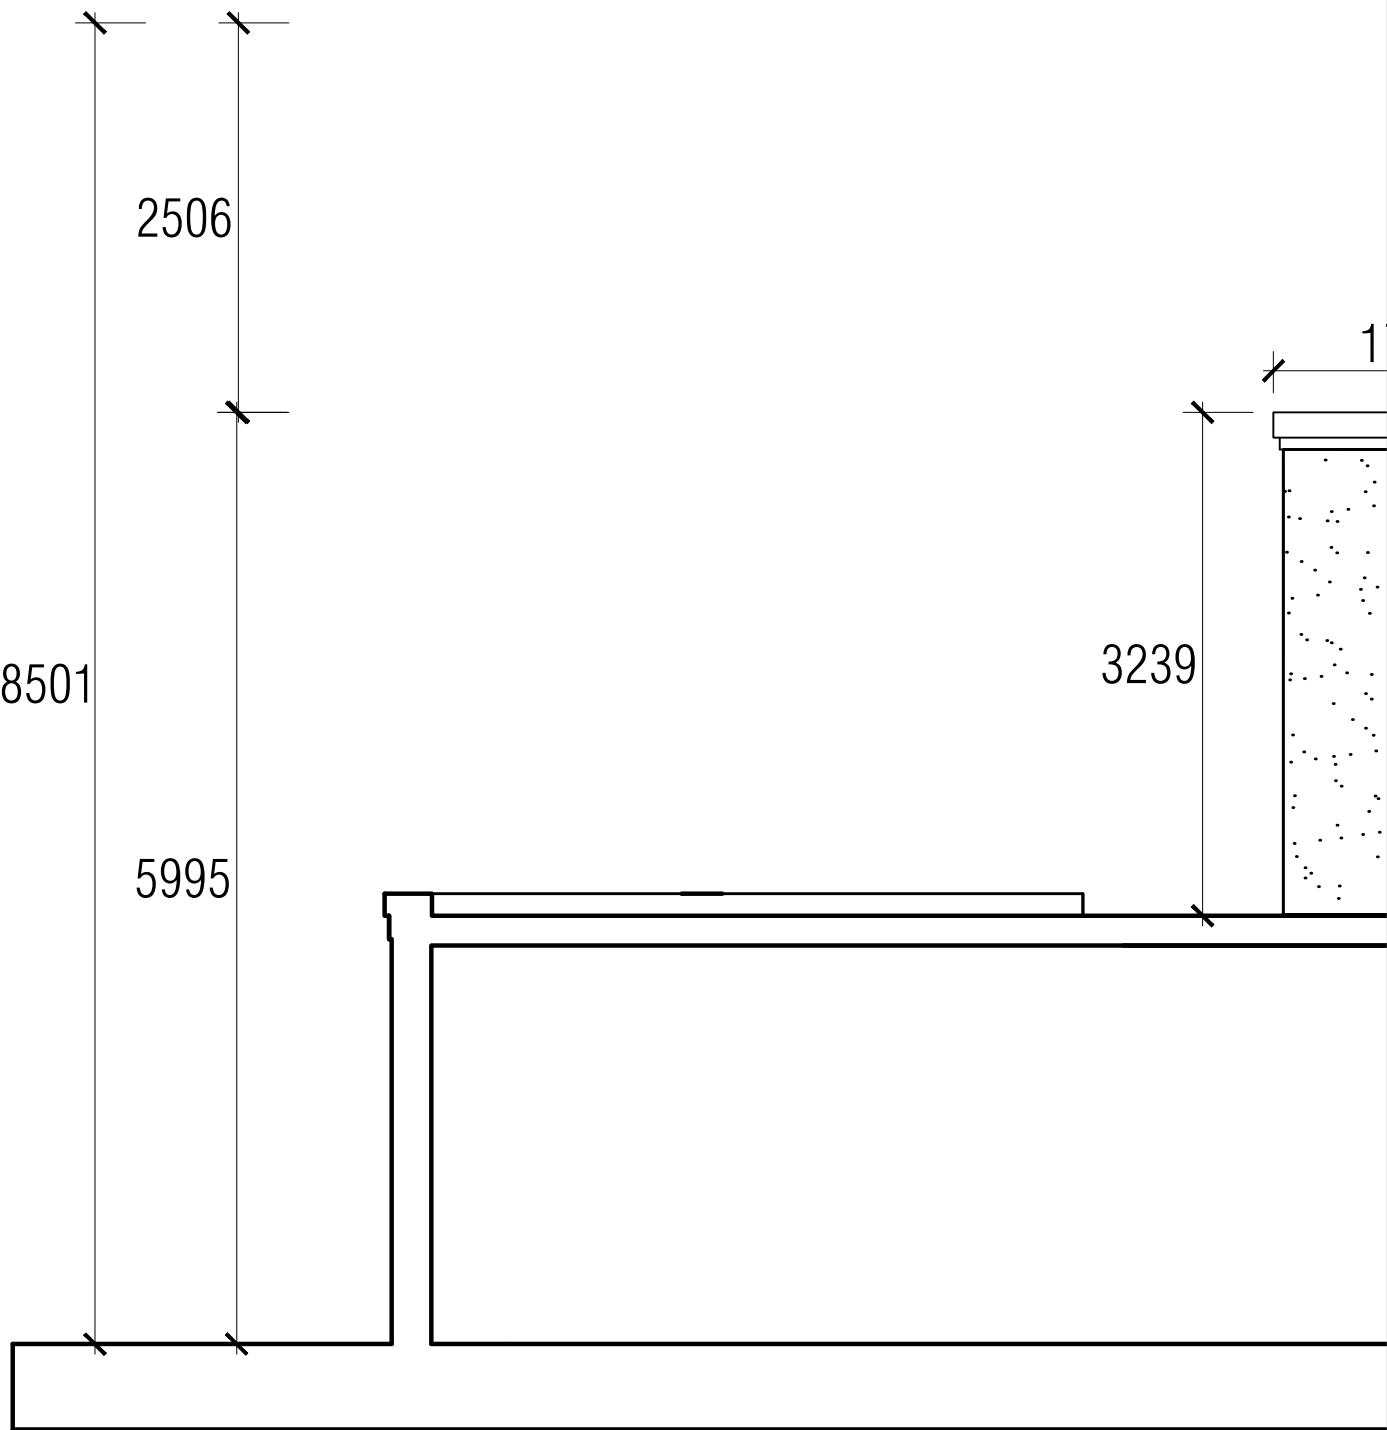

This Drawing Is The Copyright & Must Not Be Reproduced Without Their Permission. Figured Dimensions Must Be Taken In Preference To Scaled Dimensions & All Dimensions Must Be Verified On Site Prior To Commencing Any Works.

PROJECT	PROPOSED CHANGE OF USE AND EXTENSIONS		
TITLE	22 WOOD STREET, EARL SHILTON,LEICS.		

Rev	Date	Amendment	Auth.
DRAWN	BT		
CHKD	BT		
DATE	23/02/2022		
SCALE	A3 1:100		
REV.			

KUNSTLER DESIGNS ARCHITECT
31 RUTLAND STREET
Leicester
LE1 1RE
Mob : 07979592398



KUNSTLER DESIGNS
ARCHITECT

DRAWING No.

3891/03