


LOCATION PLAN

SCALE 1:1250

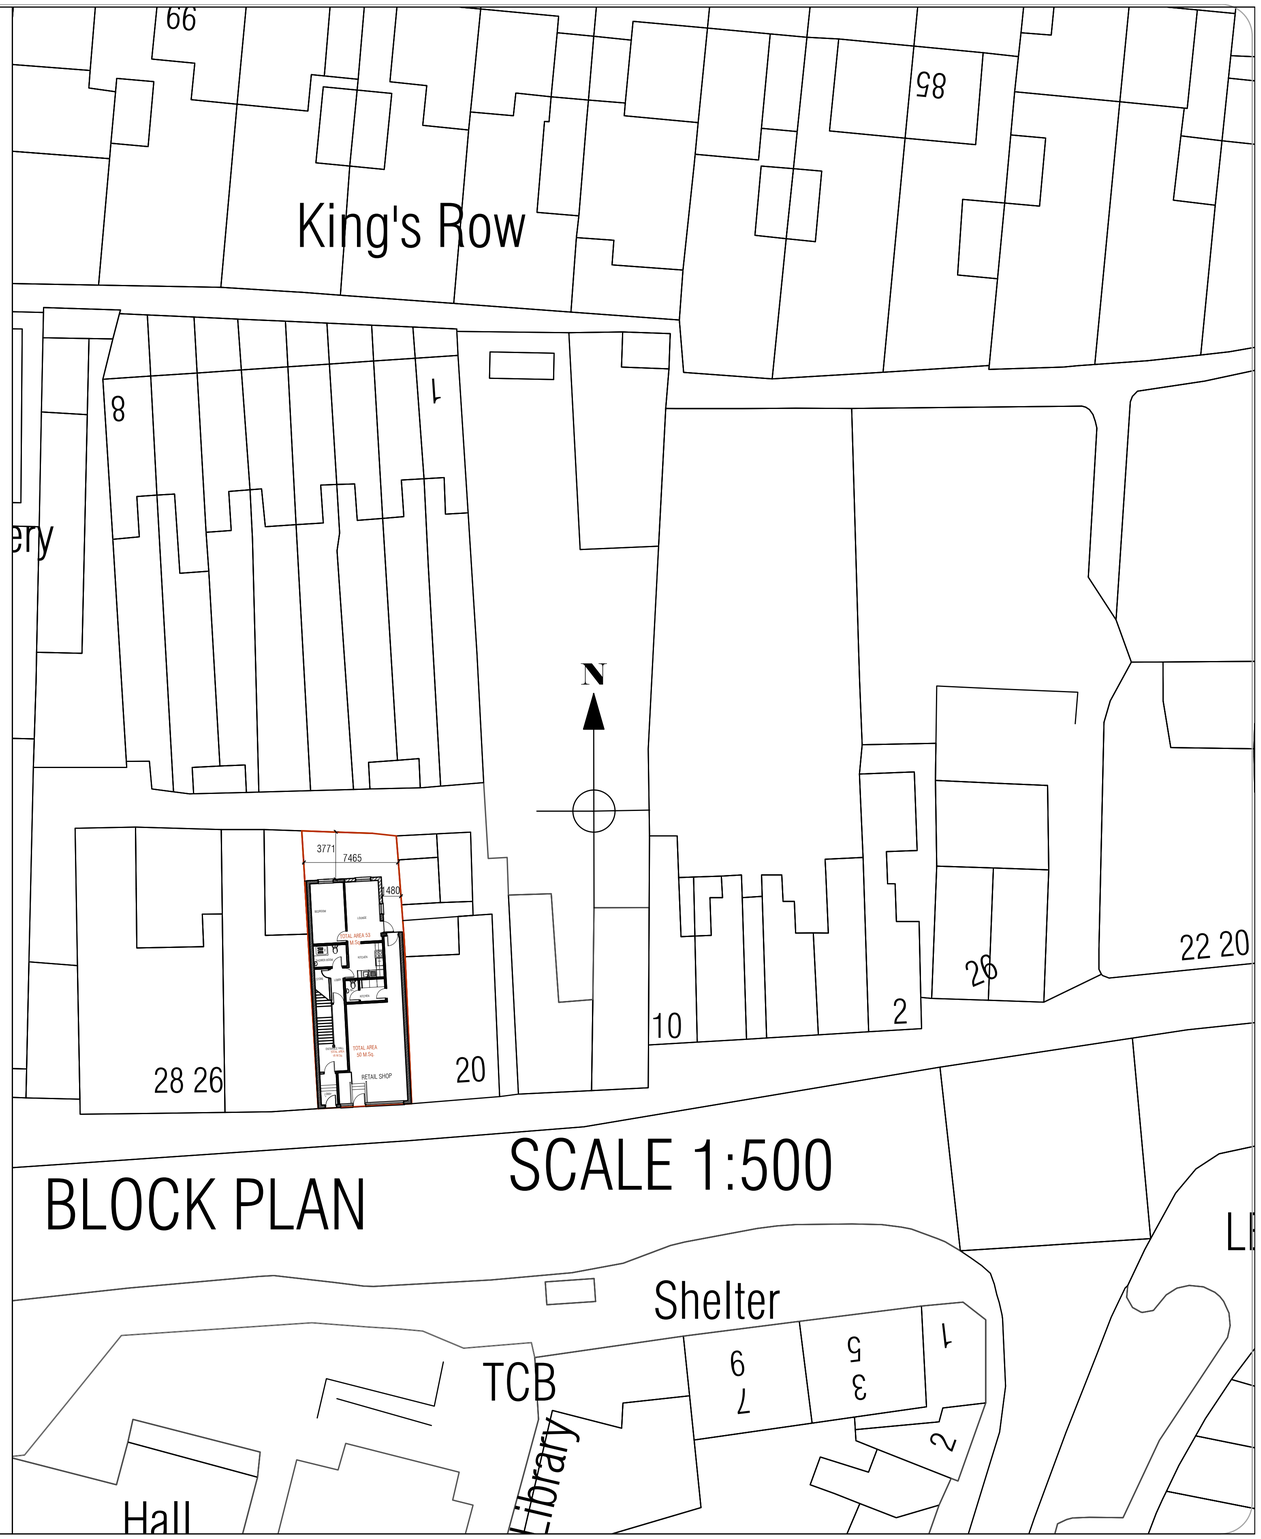

BLOCK PLAN

SCALE 1:500

This Drawing Is The Copyright & Must Not Be Reproduced Without Their Permission. Figured Dimensions Must Be Taken In Preference To Scaled Dimensions & All Dimensions Must Be Verified On Site Prior To Commencing Any Works.

PROJECT

PROPOSED CHANGE OF USE AND EXTENSIONS

TITLE

22 WOOD STREET, EARL SHILTON,LEICS.

Rev.	Date	Amendment	Auth.

DRAWN	**BT**
CHkD	**BT**
DATE	**23/02/2022**
SCALE @ A3	**1:1250 1:500**
REV.	

KUNSTLER DESIGNS ARCHITECT
31 RUTLAND STREET
Leicester
LE1 1RE

Mob : 07979592398

KUNSTLER DESIGNS
ARCHITECT

DRAWING No.

3891/01