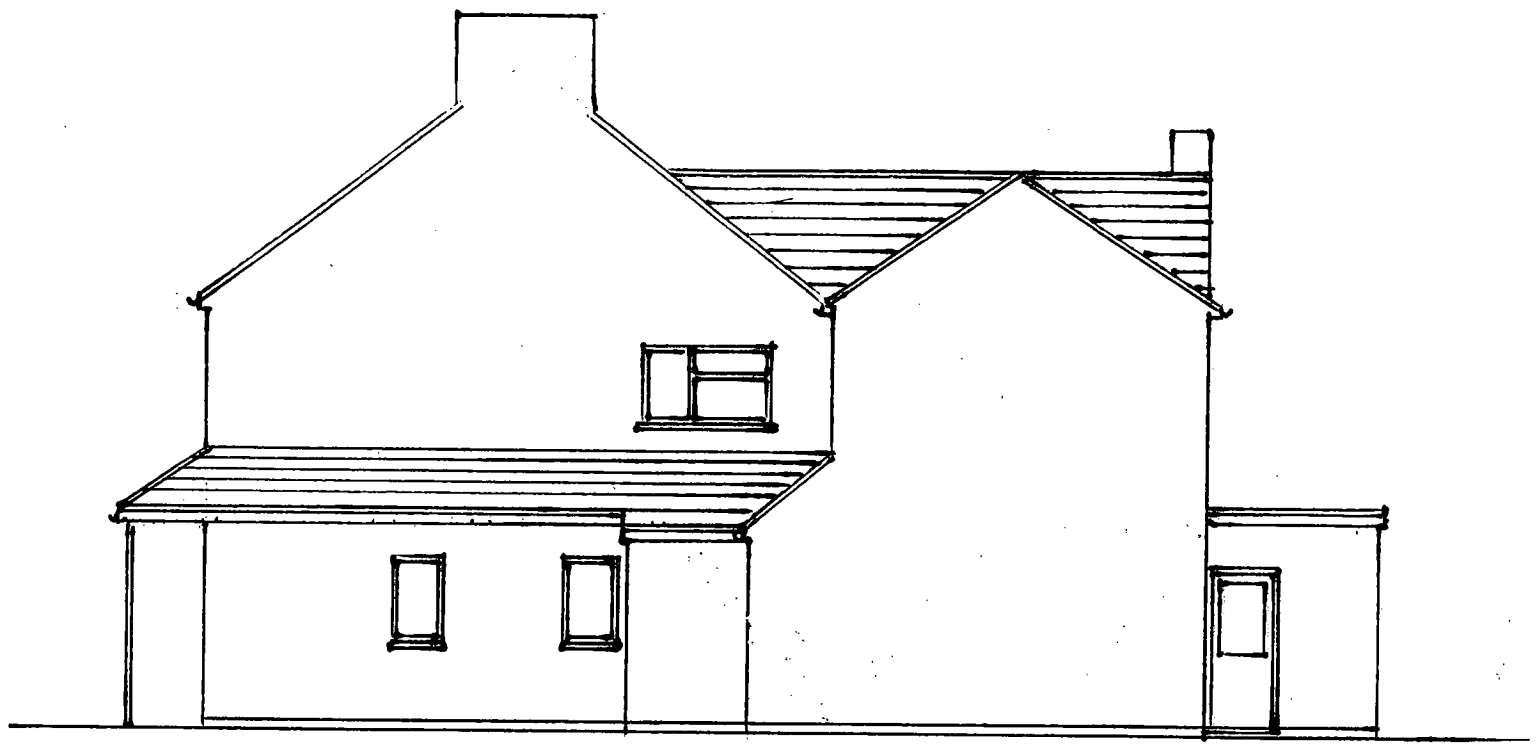

EXISTING SOUTH SIDE ELEVATION

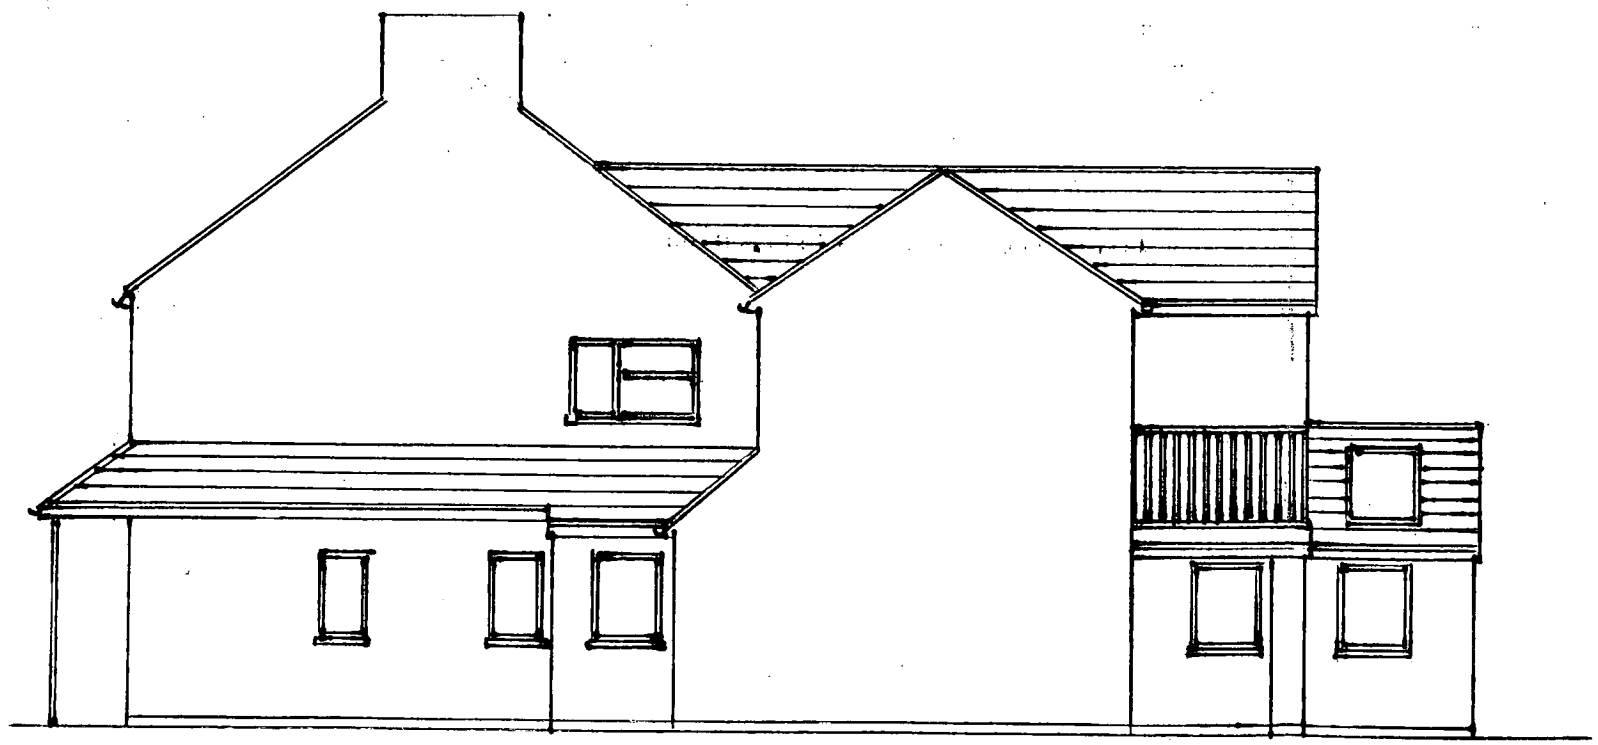

PROPOSED SOUTH SIDE ELEVATION

DEVELOPMENT SERVICES

11 MAR 2009

RECEIVED

CLIENT :	MR I WHITTINGHAM 48, ASHBY ROAD, HINCKLEY, LEICS
PROJECT :	REAR EXTENSION GROUND & FIRST FLOOR
DATE :	6/2/09
SCALE :	1:100
DRAWING NO:	IW 1