DEVELOPMENT
SERVICES

11 MAR 2009

RECEIVED

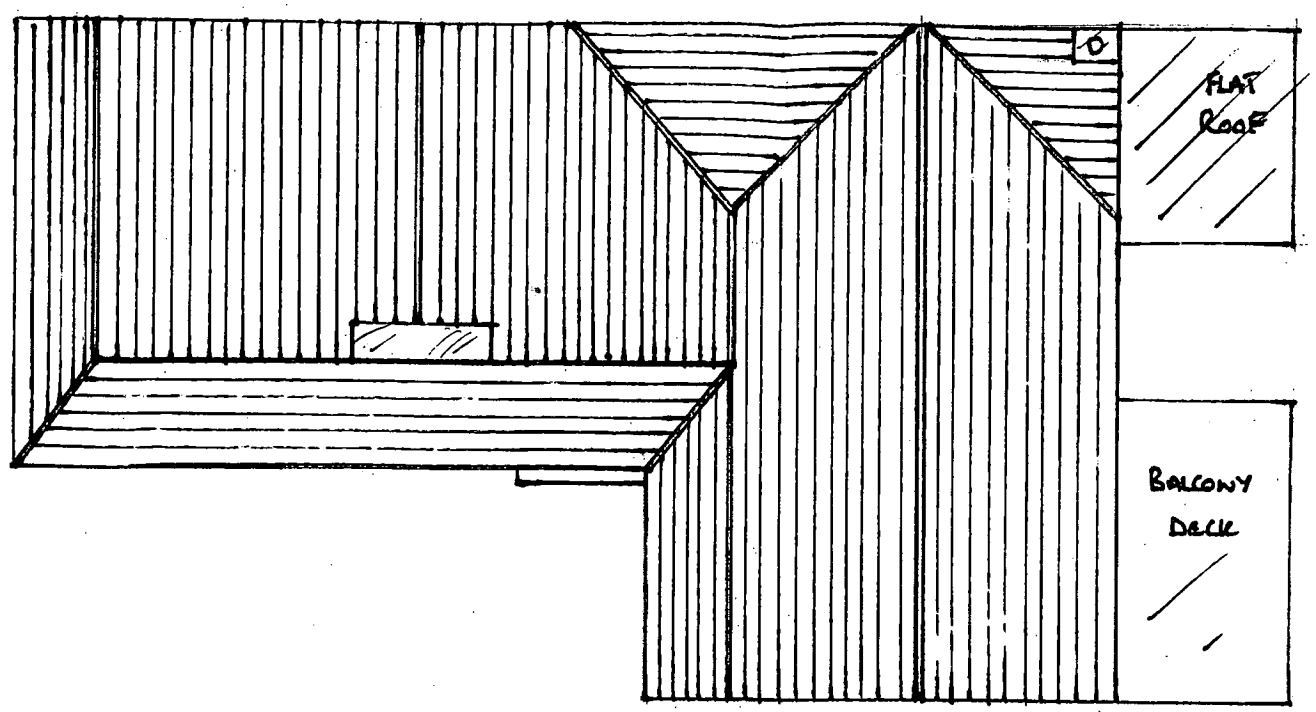

EXISTING ROOF PLAN

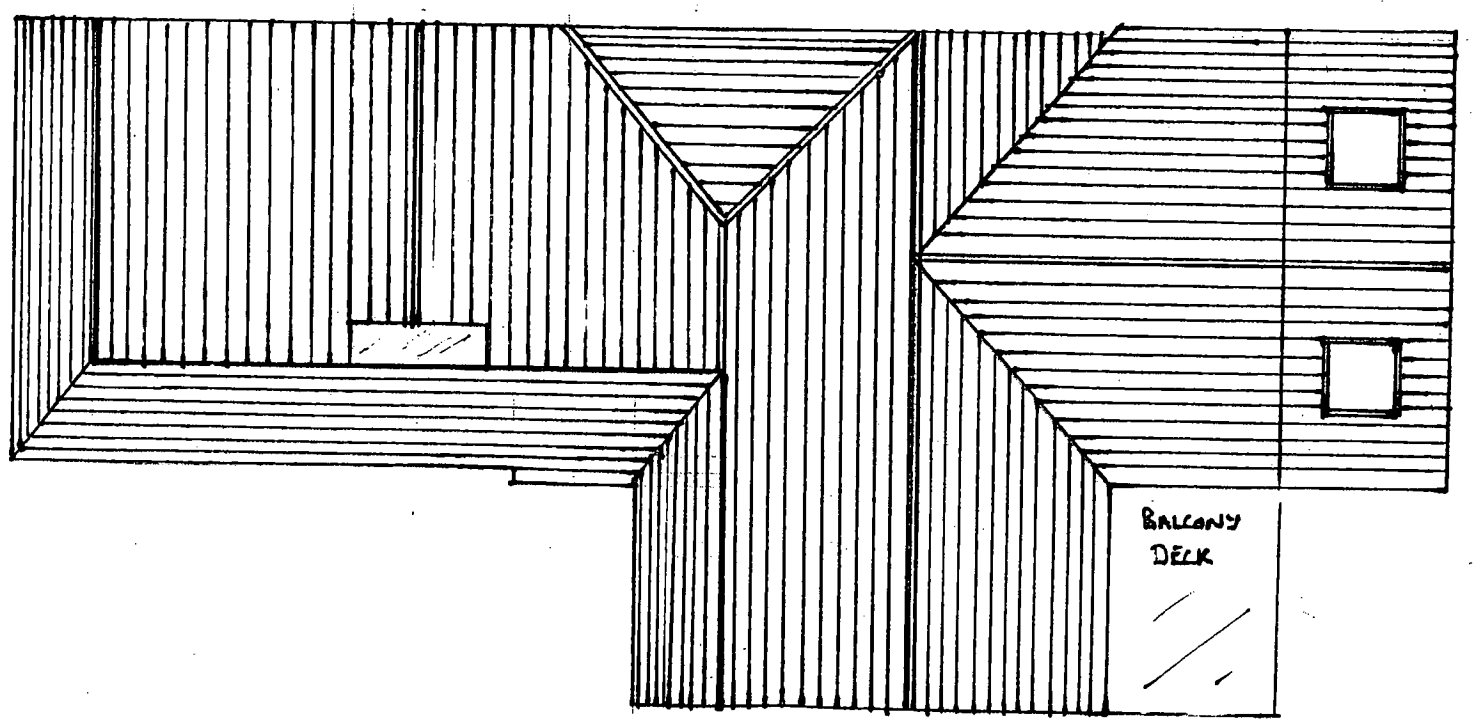

PROPOSED ROOF PLAN

Scale 1:100