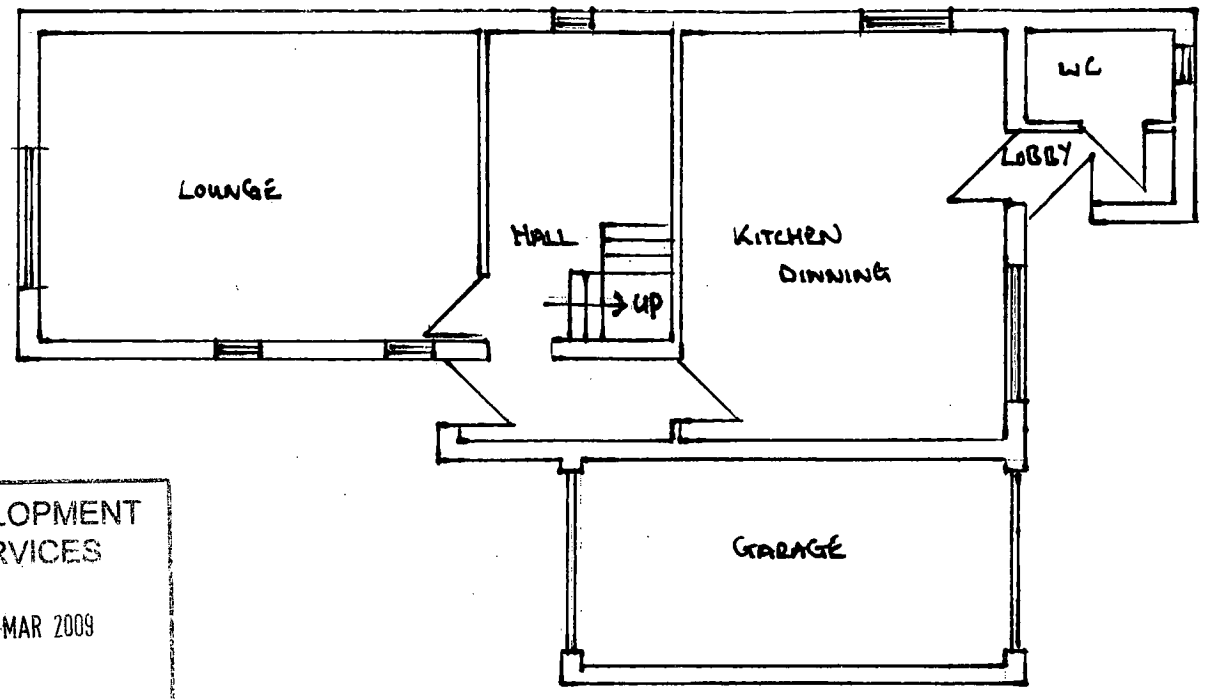

EXISTING GROUND FLOOR PLAN

DEVELOPMENT SERVICES
11 MAR 2009
RECEIVED

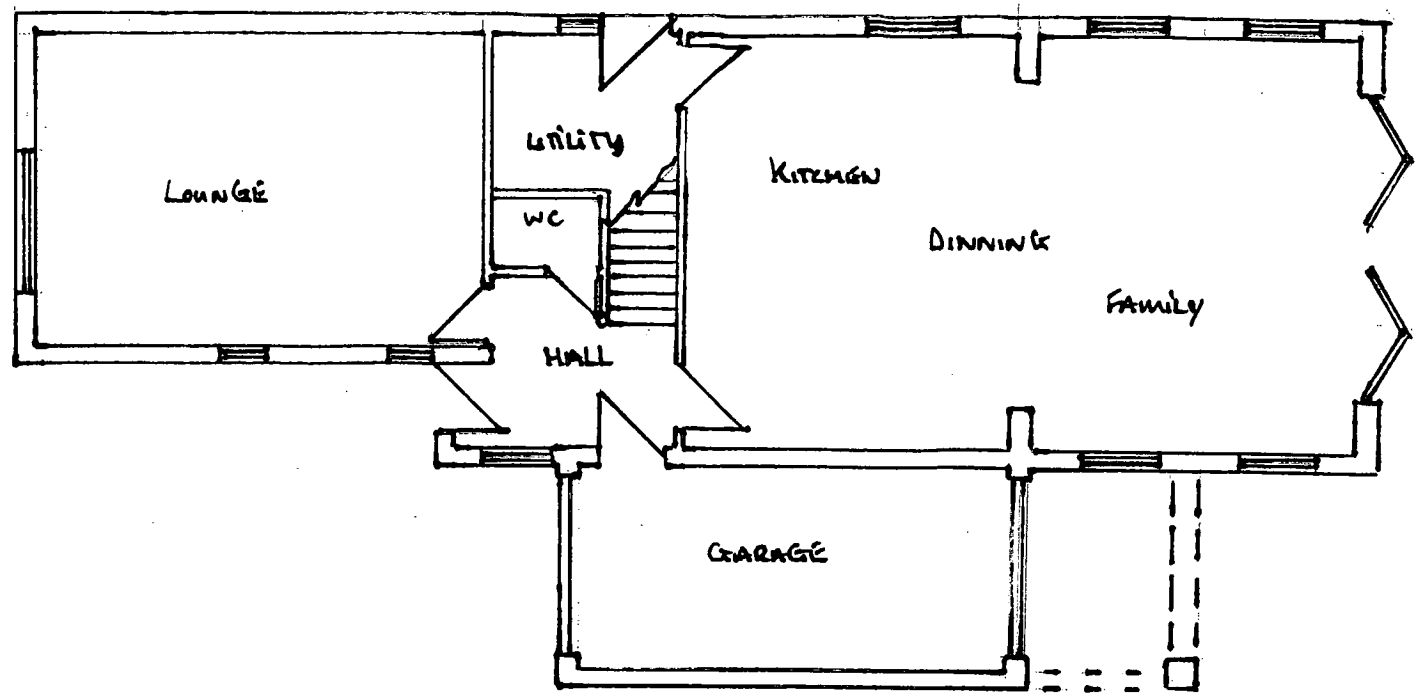

PROPOSE GROUND FLOOR PLAN

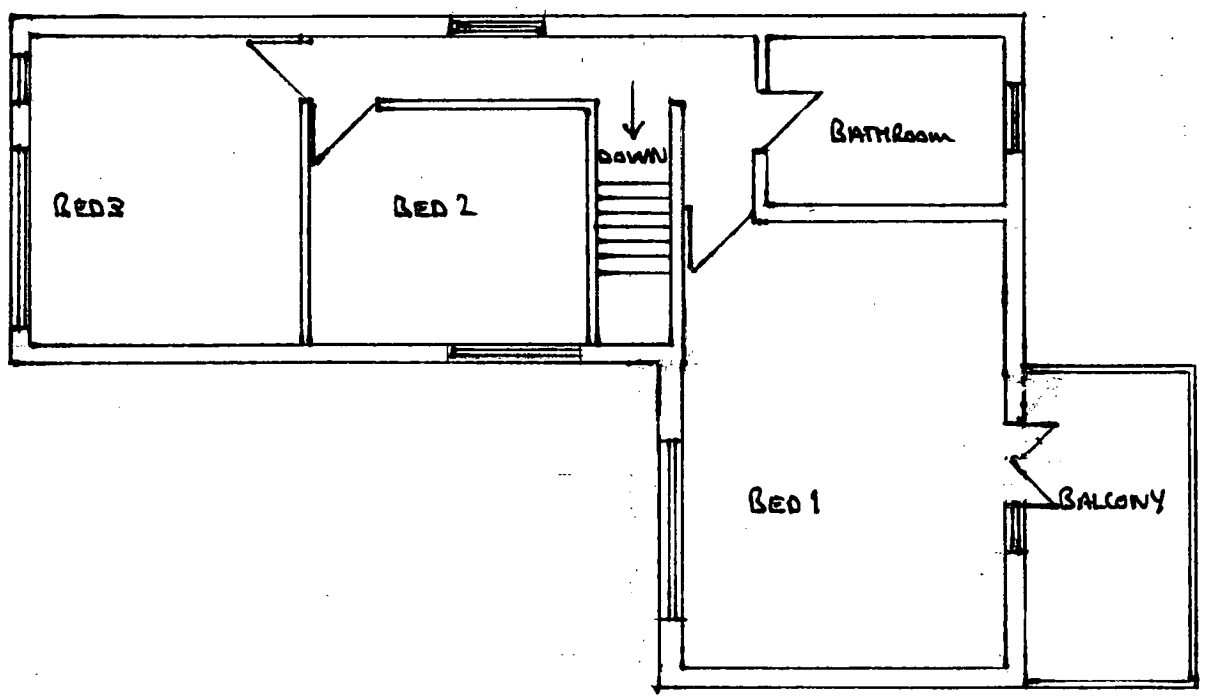

EXISTING FIRST FLOOR PLAN

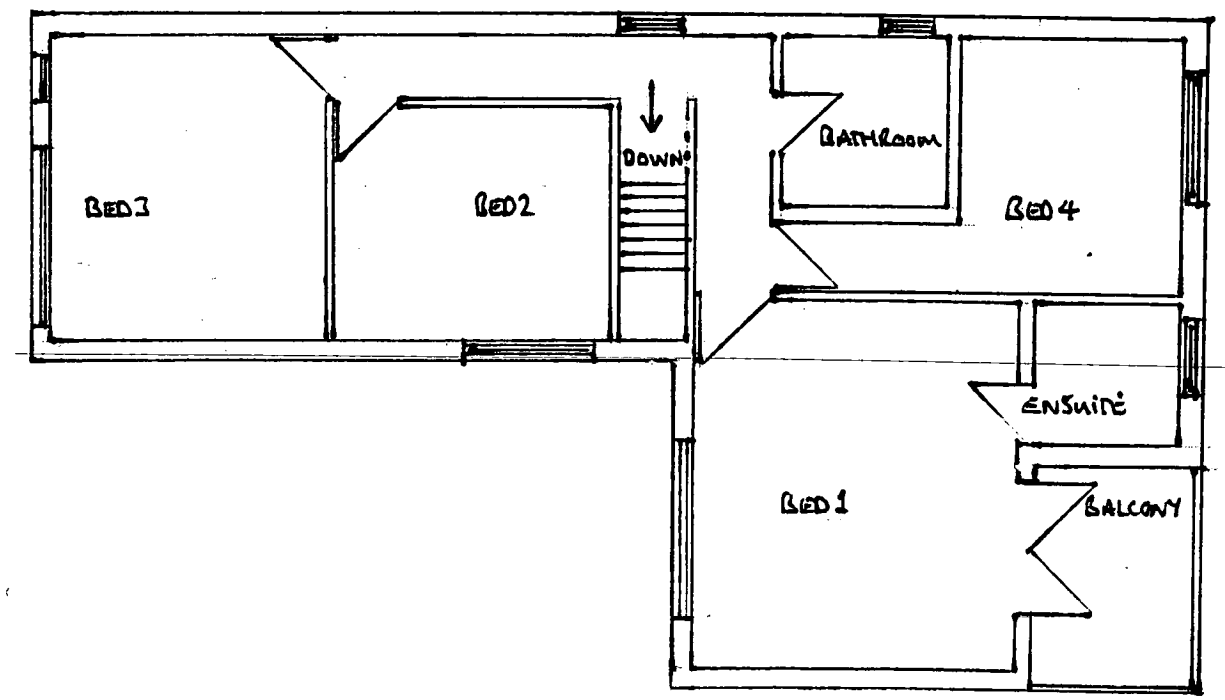

PROPOSED FIRST FLOOR PLAN

Scale 1:100