


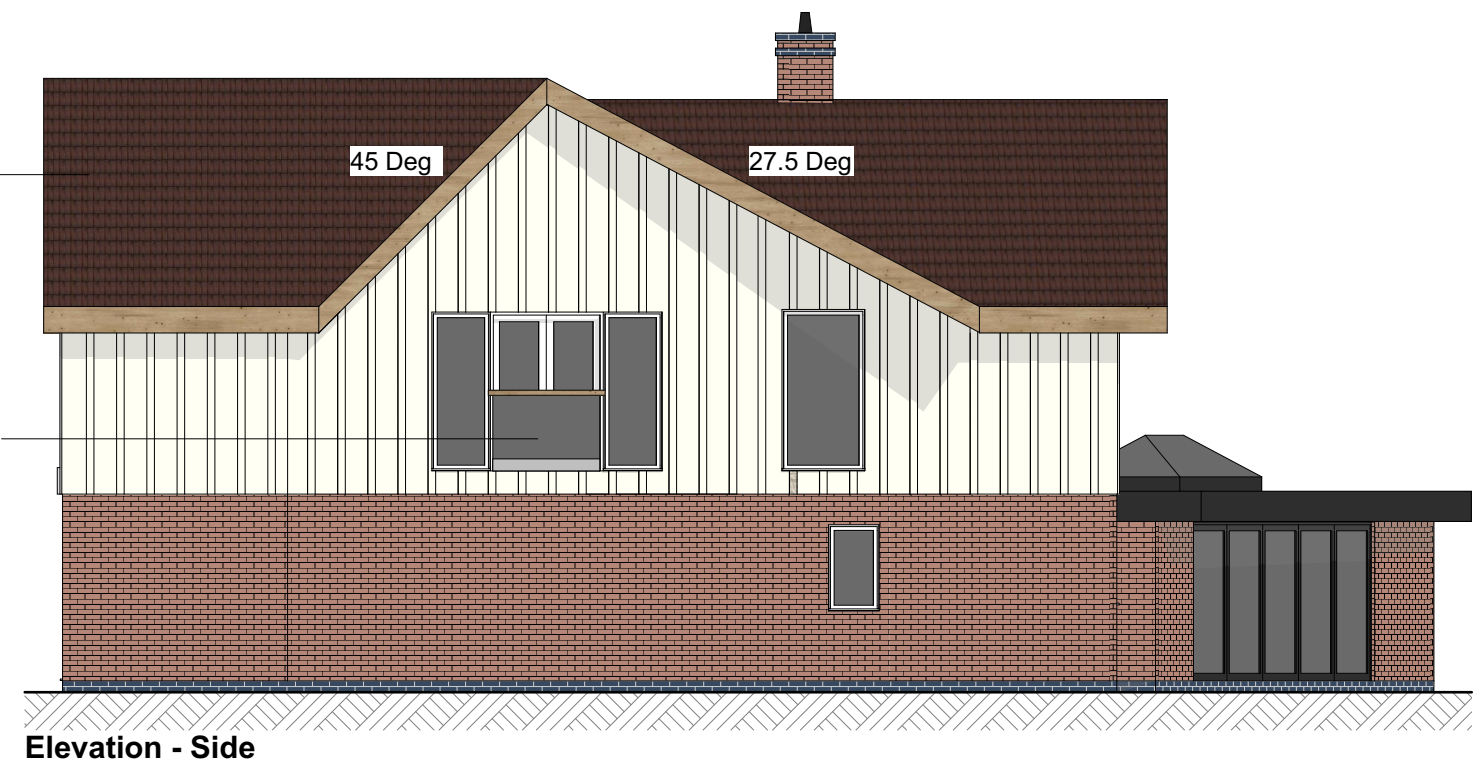

SCALE 1:100@A3

0 1 2 3 4 5

Project Client Drawn By

2 Old Forge Road, Fenny Drayton,
CV13 6BD Mr Richard Johnson

FreeForm
Architectural
Services

Project No.
2528

Layout Title
Proposed Elevations

Drw No. Scale
2528-06 1:100

Copyright of this drawing belongs to
FreeForm Design and Build Ltd. Reproduction
in any form is forbidden without the prior
written permission of the copyright holder.