
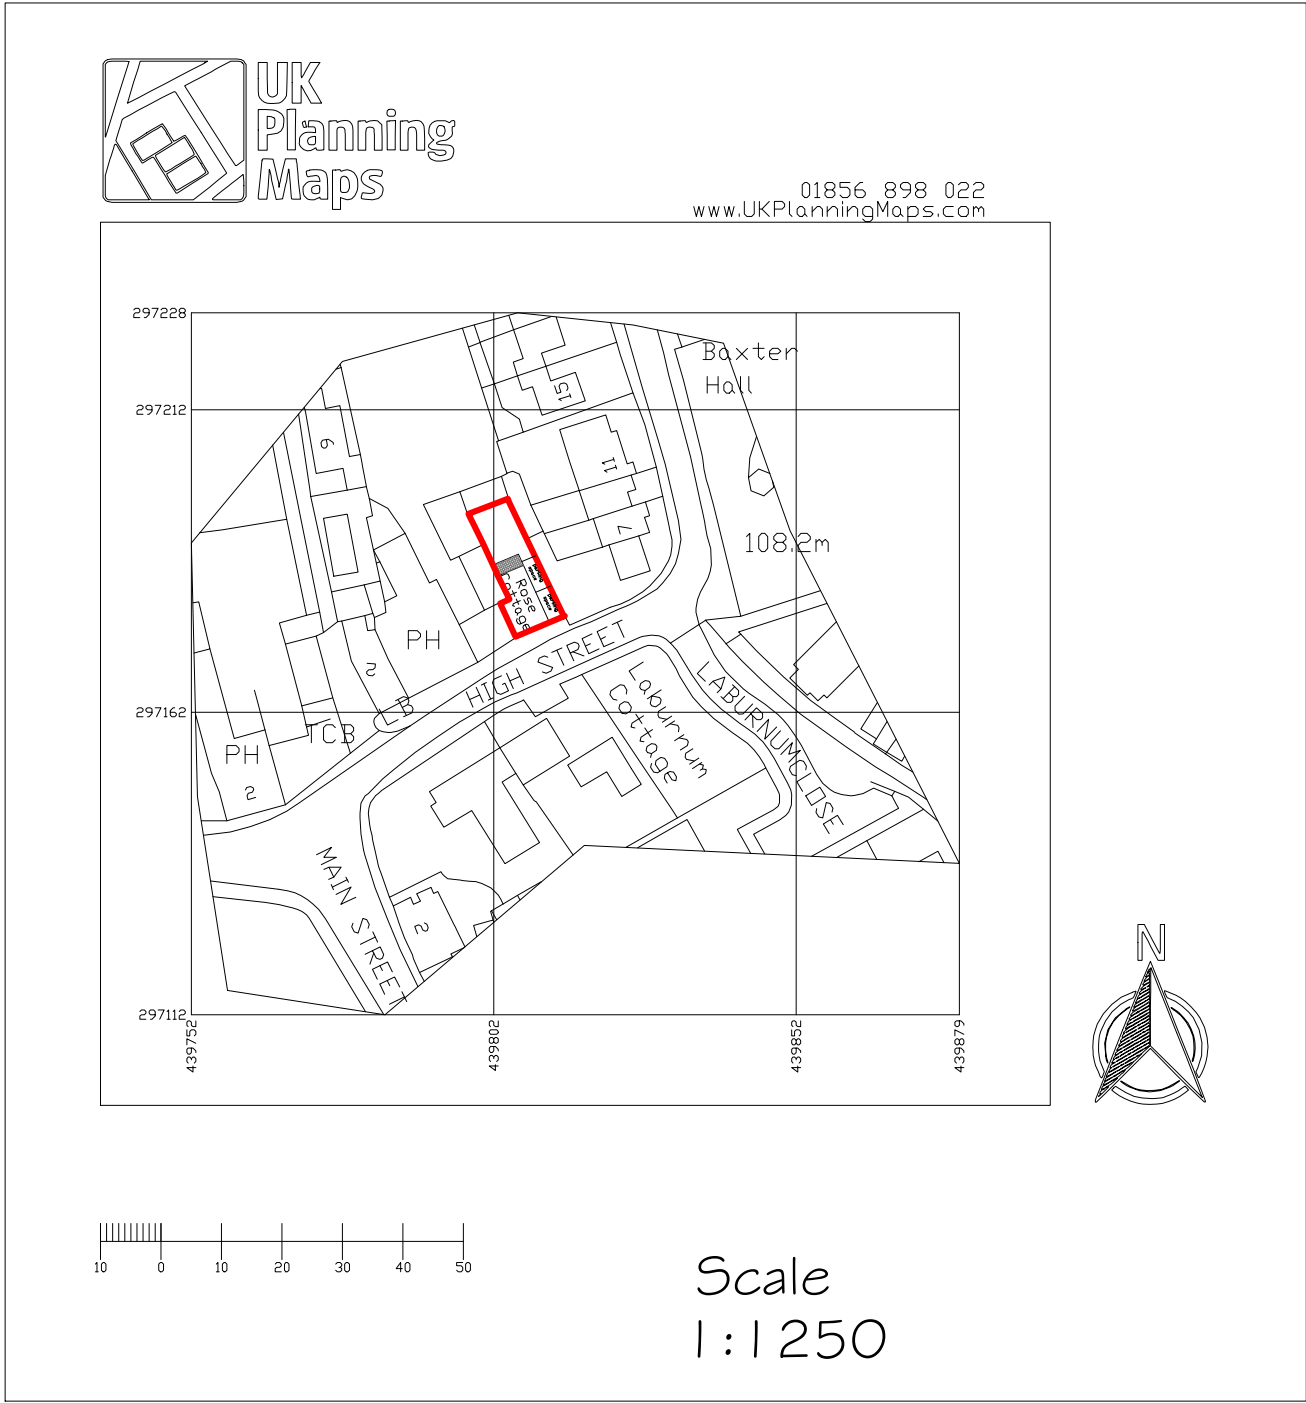


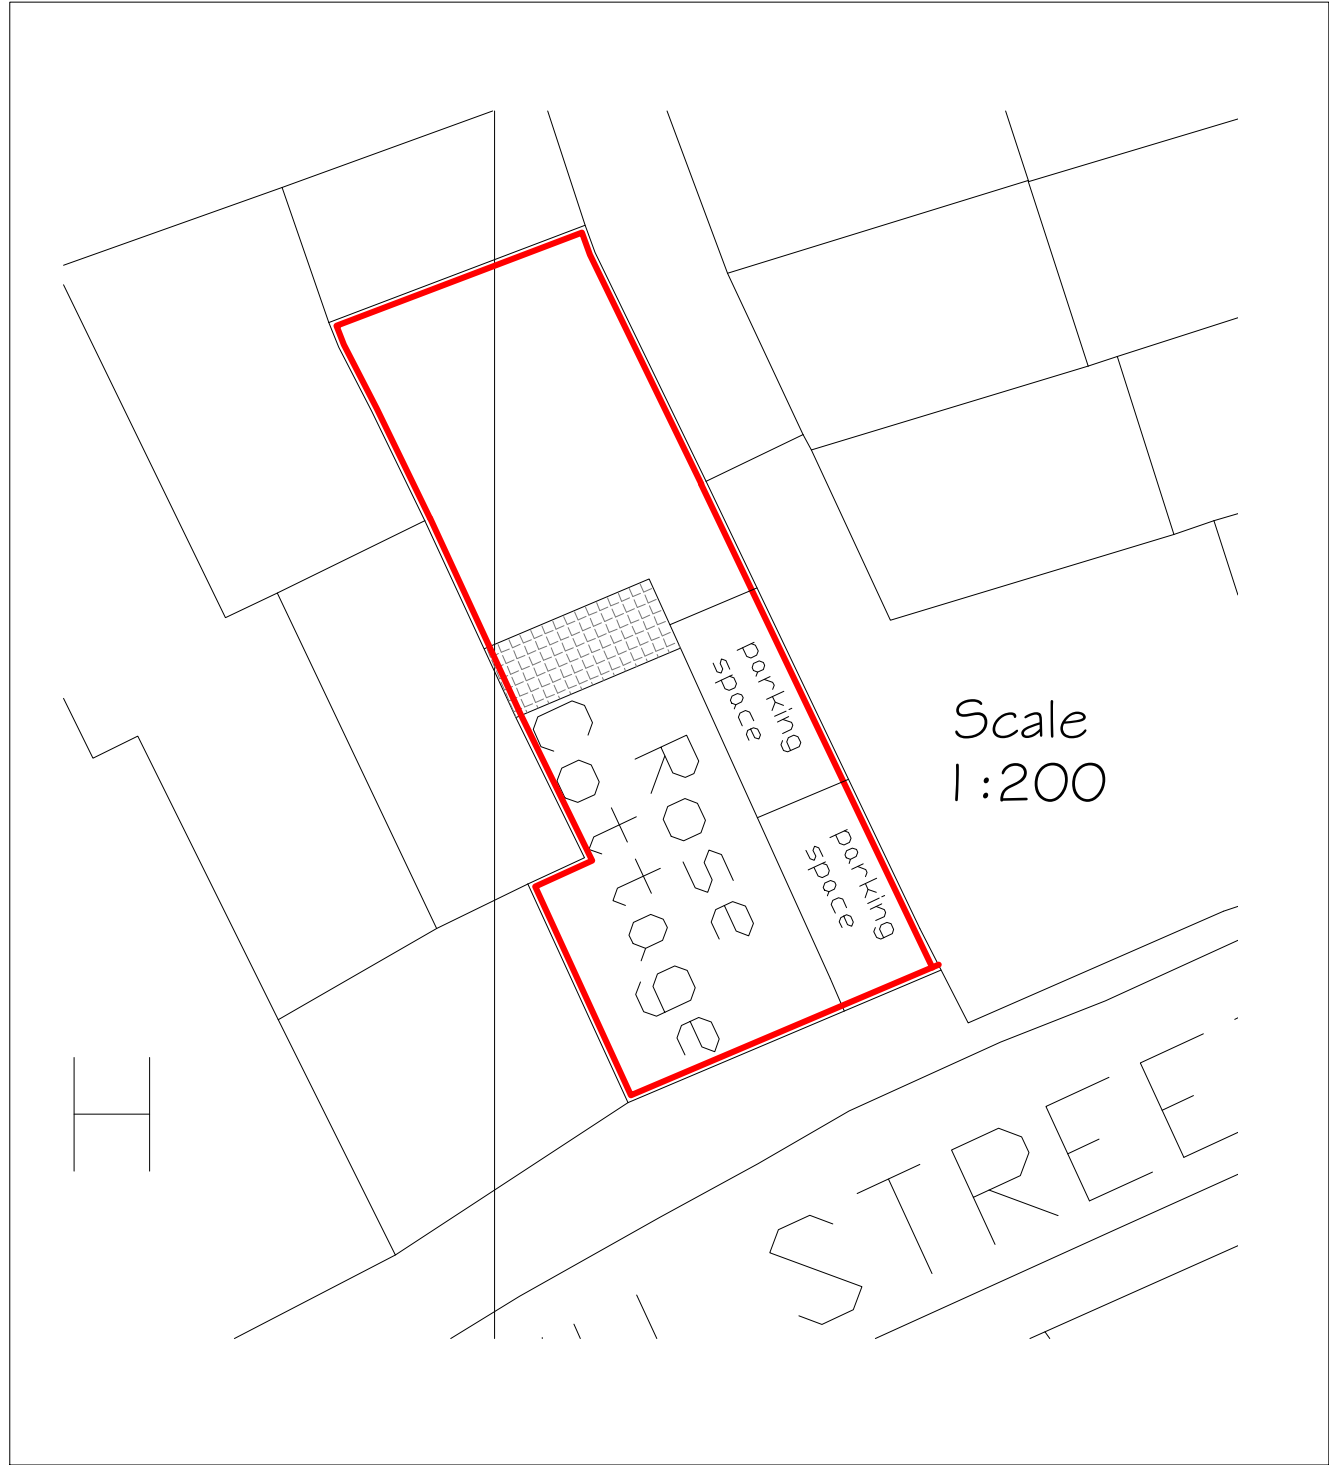

Proposed Extension and
Alteration at
Rose Cottage
High Street
Stoke Golding
For Mr L West

Drawing Number 23/006/04	Scales As noted
	August 2023