
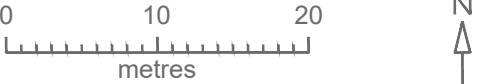


MapServe®

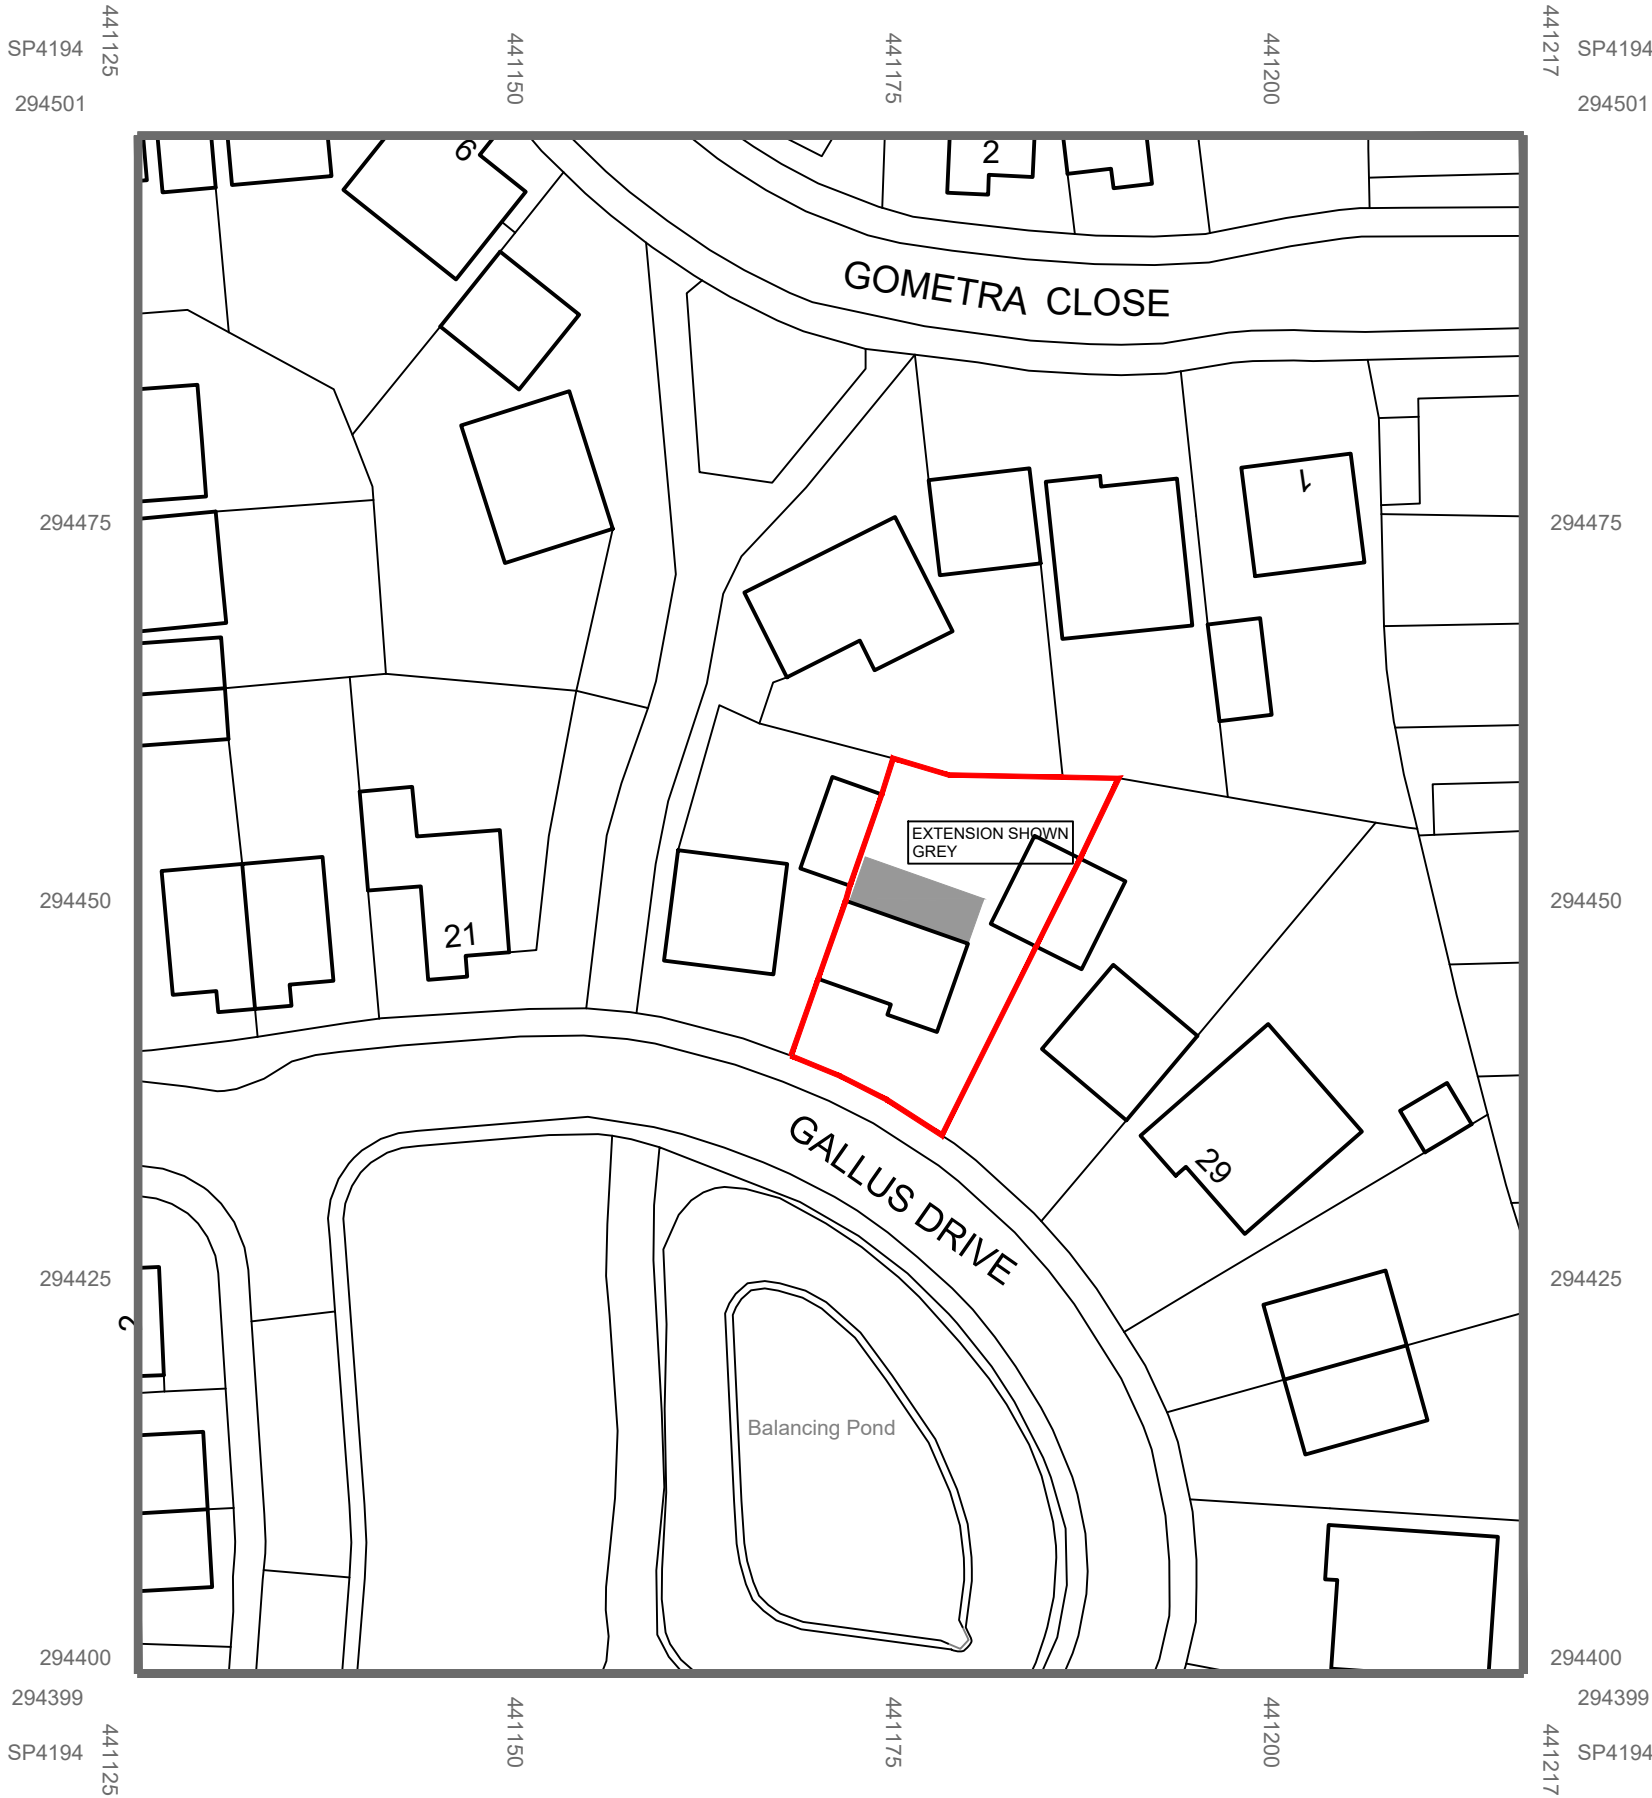

NOTE:
CONTRACTORS TO VERIFY ALL DETAILS, SERVICES (ABOVE AND BELOW GROUND) DIMENSIONS ETC. PRIOR TO COMMENCEMENT OF WORKS
drawing to be read in conjunction with relevant Neptune Planning & Development Ltd., Structural Engineers, M&E Consultants and Specialist Sub-Contractors drawings, specifications, details etc.

DC1

NEPTUNE Architectural		Project: 25 GALLUS DR HINCKLEY LE10 0BE	
Client: MR D HURT		Drawing Title: BLOCK PLAN	Checked by:
Scale (s): 1:500	Date: 02/12/24	Size: A1	Project No.: Drawing No.: Revision: 1541-BLP
		Drawn by:	RAB

NO.	DATE	BY	DATE	BY