


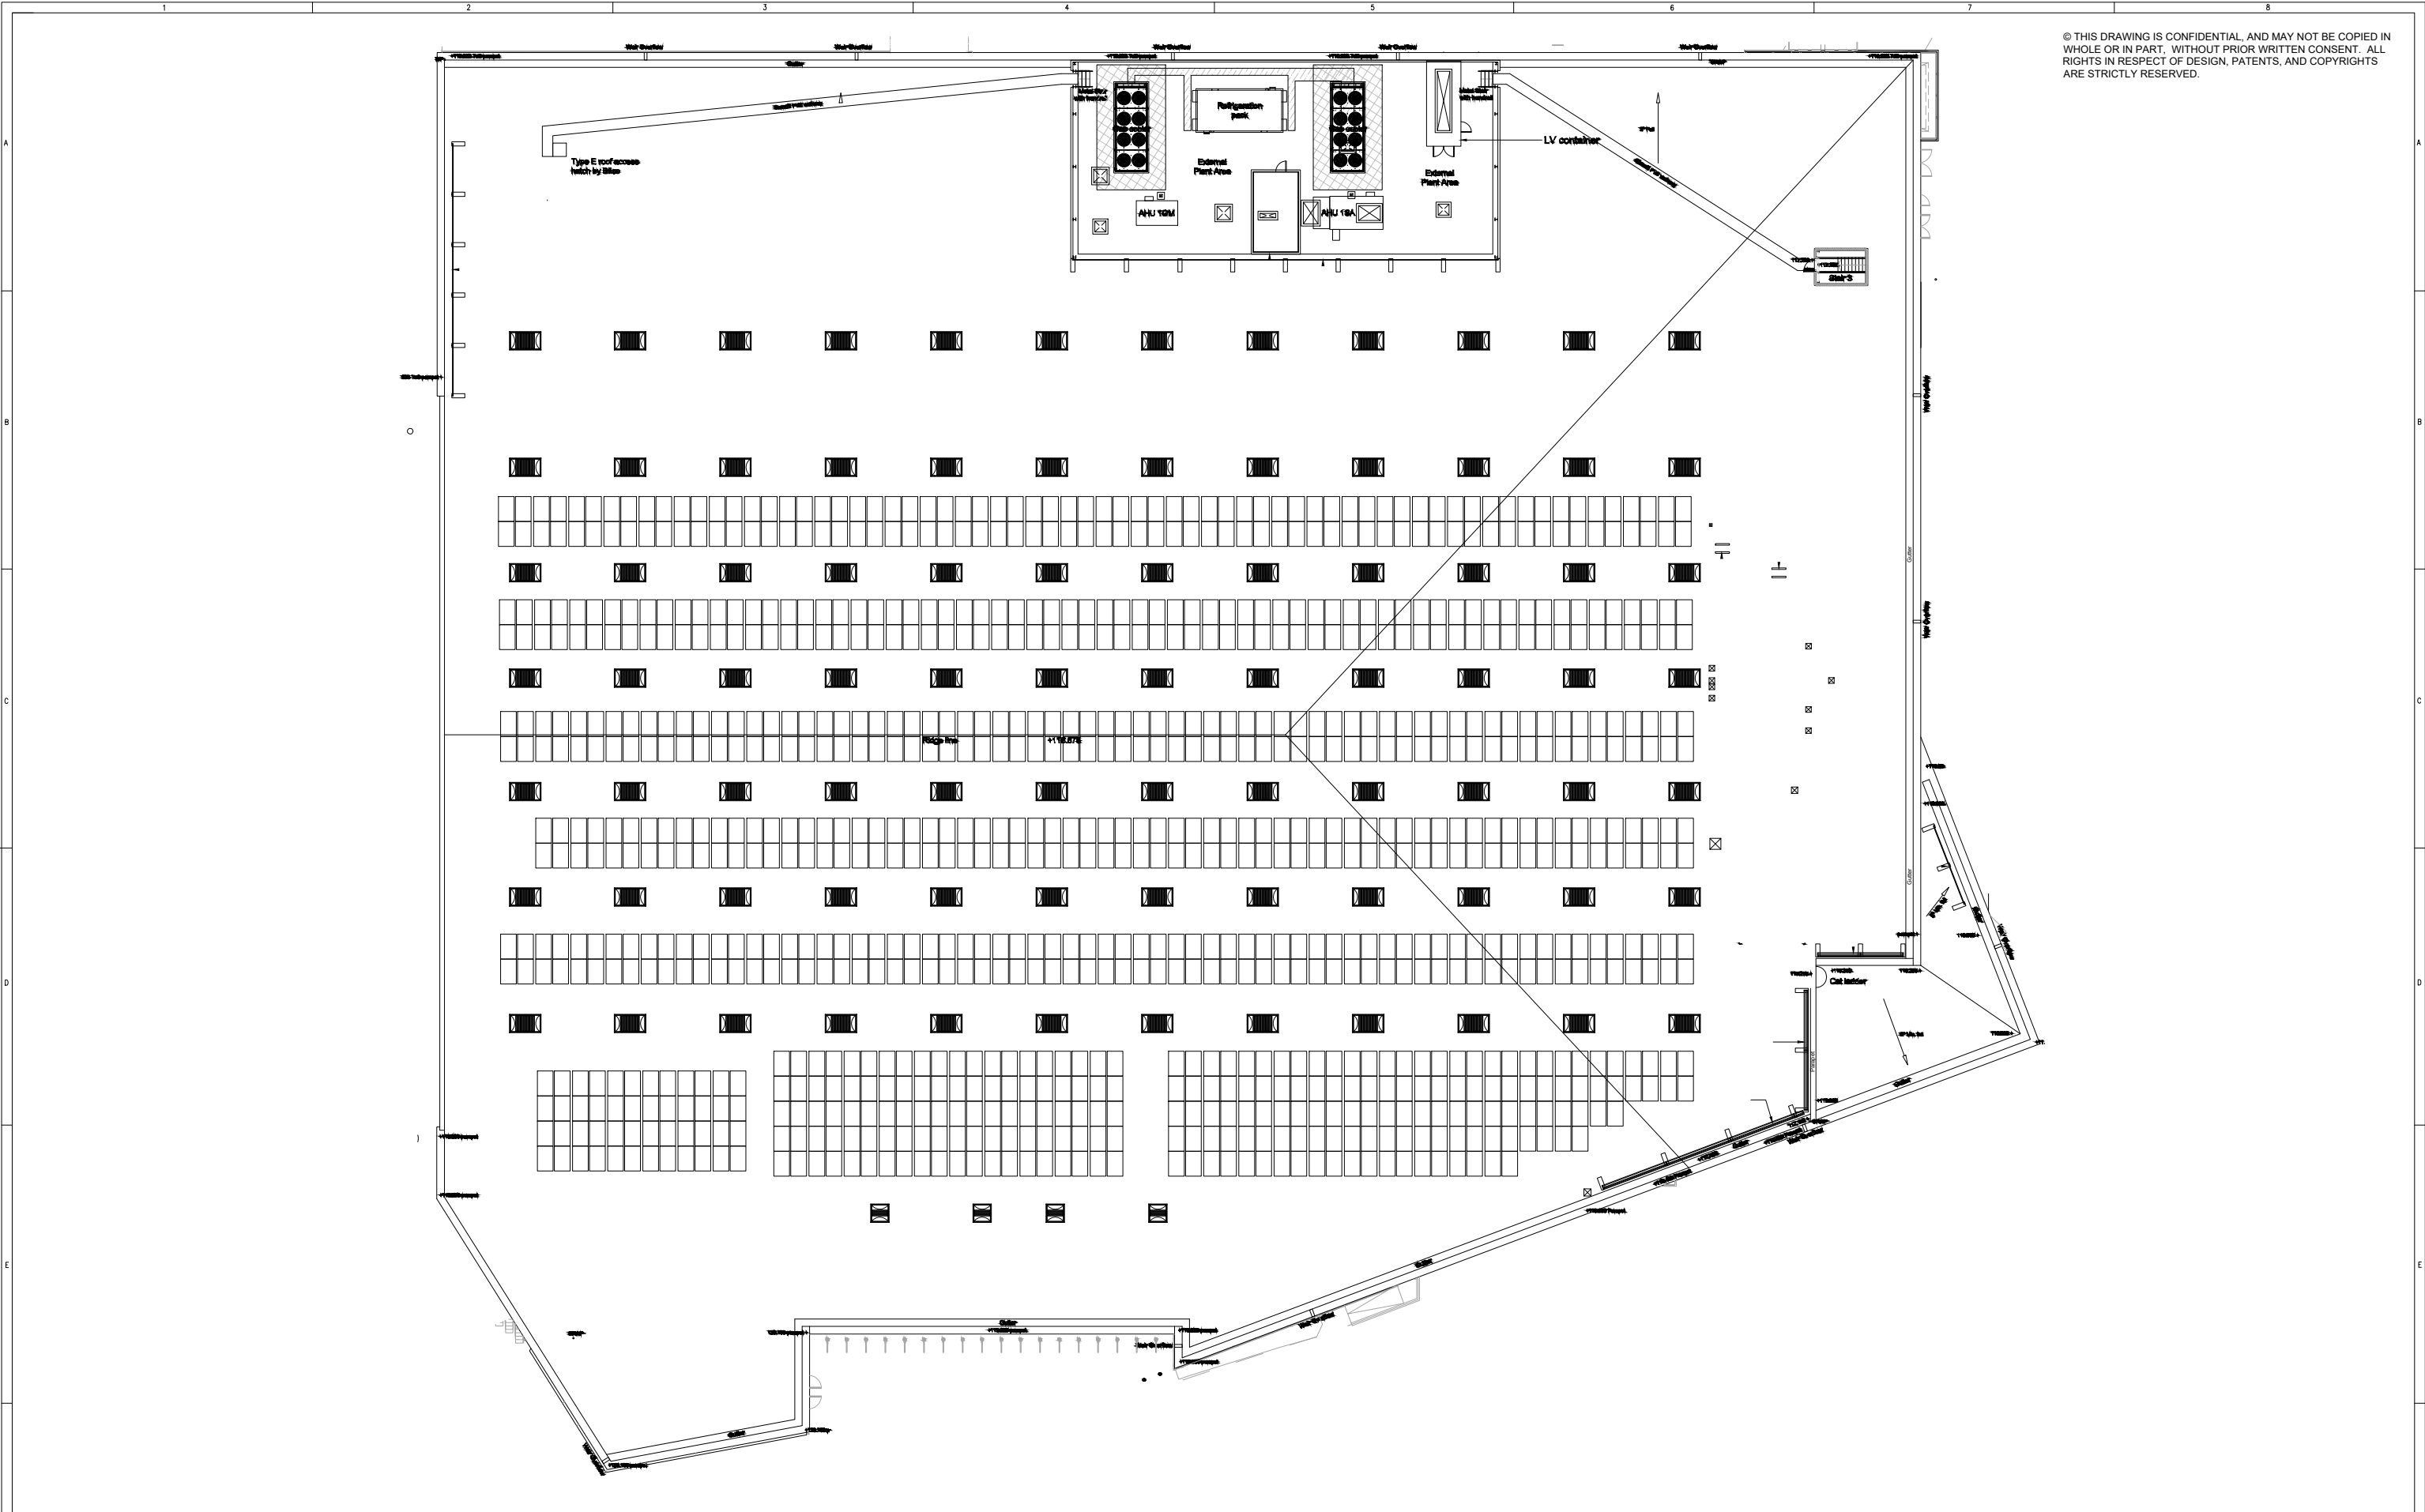

© THIS DRAWING IS CONFIDENTIAL, AND MAY NOT BE COPIED IN WHOLE OR IN PART, WITHOUT PRIOR WRITTEN CONSENT. ALL RIGHTS IN RESPECT OF DESIGN, PATENTS, AND COPYRIGHTS ARE STRICTLY RESERVED.

Mod.				Date:				Mod. C				Date: 10.06.24				Mod. B				Date: 22.05.24				Mod. A				Date: 21.05.24				Project No.		-		CorEnergy Part of the Sureserve Group CorEnergy Ltd Enterprise Point, Altrincham Road, Sharston, Manchester M22 9AF Tel: 0161 694 9949 www.cor-energy.co.uk info@cor-energy.co.uk										SAINSBURY'S										HINCKLEY										PV ROOF DESIGN	
REVISED DESIGN - REMOVED MODULES								REVISED DESIGN								SUBMITTED FOR FIRST REVIEW.								Building No.				Site/Location		LE10 0QG		Department		PV												Discipline/Type		EC&I		Designer		J.BURKE		Scale		1:150		Contract No.		-		Drawing Category		LAYOUT	
		Drawn		Checked		Lvl.		Approved				Drawn		Checked		Lvl.		Approved				Drawn		Checked		Lvl.		Approved	