


PLANNING DRAWING – EXISTING SIGNAGE



PLANNING DRAWING – EXISTING SIGNAGE



SOUTH ELEVATION – Scale 1:200 @ A3

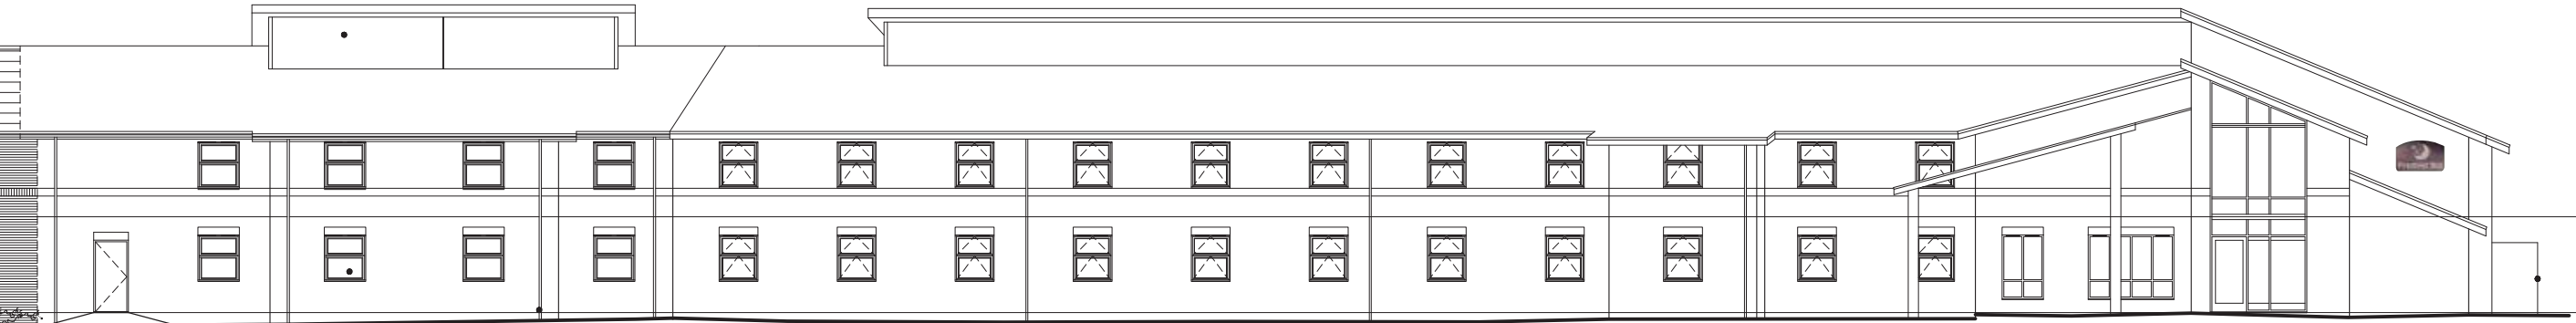

WEST ELEVATION – Scale 1:200 @ A3




NORTH ELEVATION – Scale 1:200 @ A3


PLANNING DRAWING – PROPOSED SIGNAGE



PLANNING DRAWING – PROPOSED SIGNAGE

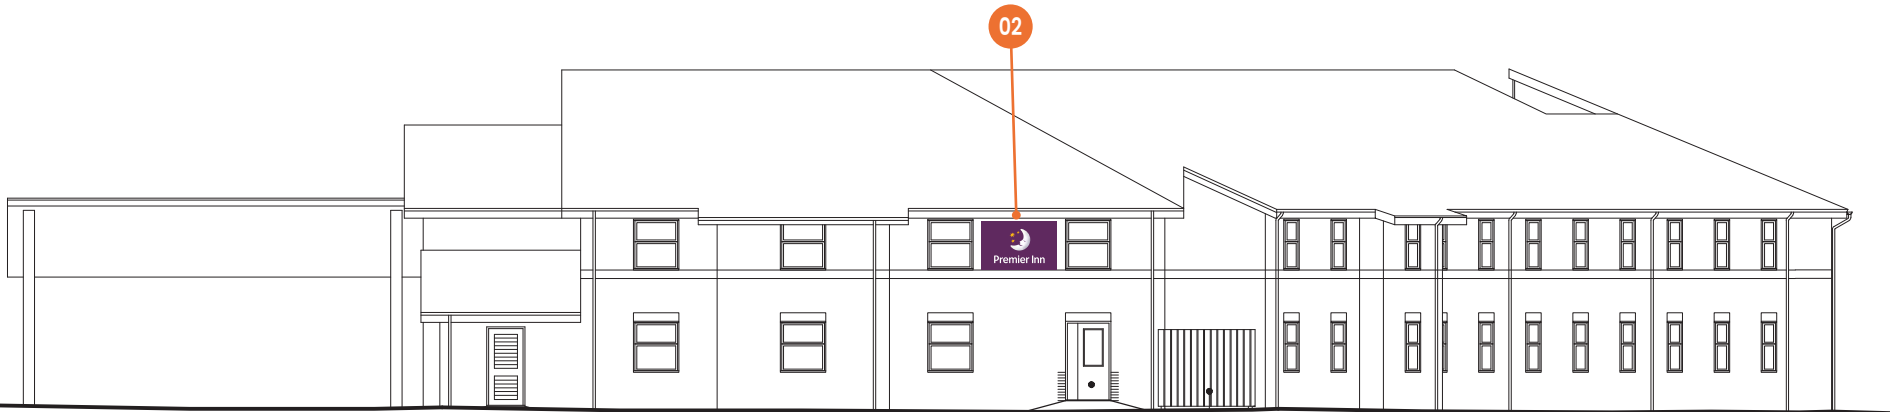

SOUTH ELEVATION – Scale 1:200 @ A3

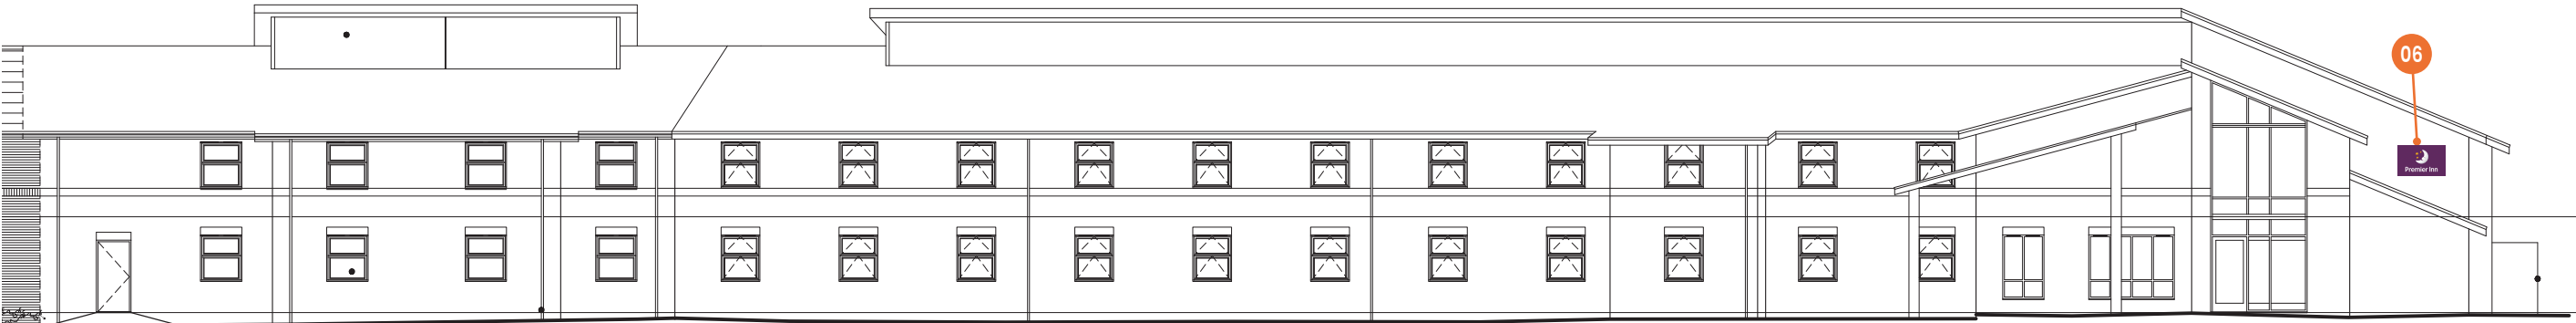

WEST ELEVATION – Scale 1:200 @ A3



NORTH ELEVATION – Scale 1:200 @ A3

PLANNING DRAWING – PROPOSED SIGNAGE


ITEM 01 (Qty 1) PI-E-09 NS

Combi sign panel

Featuring:

- Double sided fret cut aluminium cladding panels powder coated Premier Inn Purple. Sign case to be powder coated Premier Inn Purple special powder Cromadex 261c 70% gloss.
- Backed up with 5 mm Opal 050 acrylic.
- Moon to have digitally printed vinyl applied to face with UV laminate.
- Stars to have Golden Yellow vinyl applied to face.
- White LED internal illumination. GE LEDs 5000k

Scale 1:20

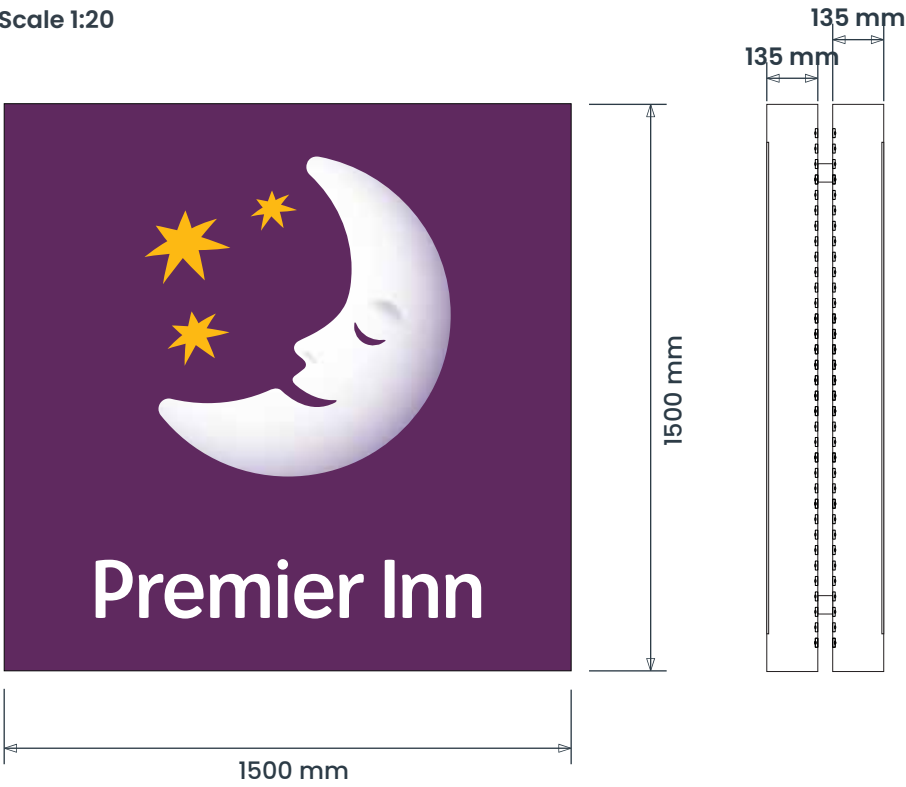

2600 mm Ground Clearance
Max 250 Candelas per square meter (cd/m2)


ITEM 02 (Qty 1) PI-E-19

Internally illuminated flex face sign.

Featuring:

- Internally illuminated flex face sign
- An internally illuminated flex face sign signcomp extrusion.
- Sign case to be powder coated Premier Inn Purple special powder Cromadex 261c 70% gloss.
- Complete with full digital printed face with UV laquer offering a min 5yr colour retaining warranty.
- White GE LEDs 5000k LED illumination.

Scale 1:30

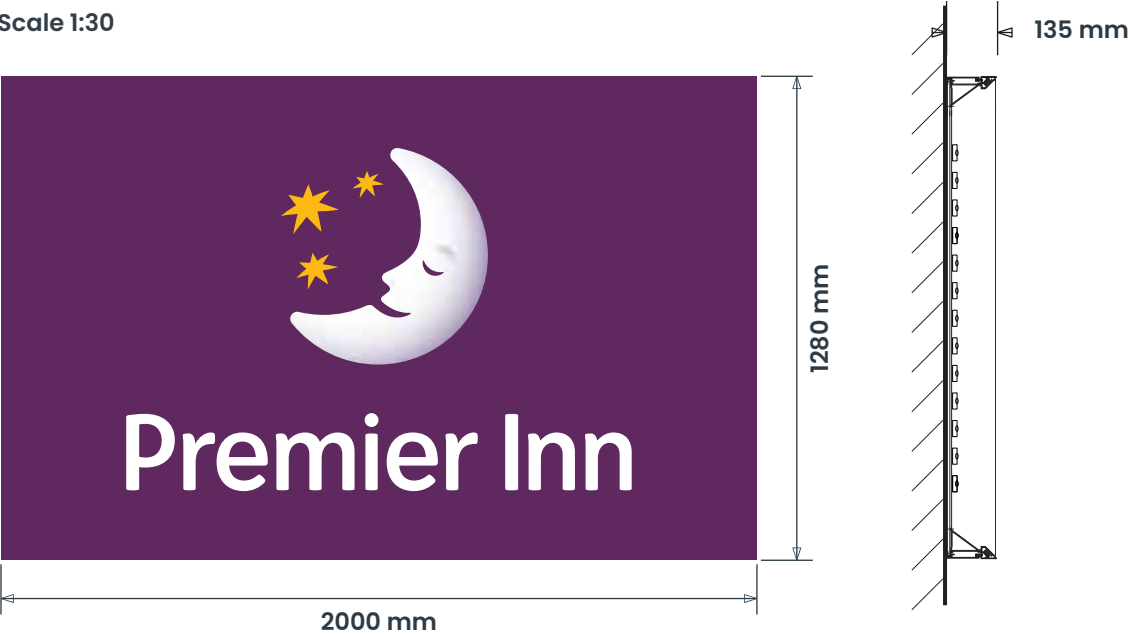

3700 mm Ground Clearance
Max 250 Candelas per square meter (cd/m2)

SIGN COLOUR

Premier Inn Purple
Cromadex special
261c powder 70% gloss

3M Scotchcal
Opaque Film 80 – 2550
Golden Yellow

Silver Lechler 1K matt
base coat MG7105
with 2K matt lacquer

Marine grade 316
stainless steel with
brushed finish

BRAND TYPEFACES

Primary :
Premier Inn Sans Regular
Premier Inn Sans Bold

Secondary :
ITC Kabel BT Medium
ITC Kabel BT Book

PLANNING DRAWING – PROPOSED SIGNAGE


ITEM 06 (Qty 1) **PI-E-19**

Internally illuminated flex face sign.

Featuring:

- Internally illuminated flex face sign
- An internally illuminated flex face sign signcomp extrusion.
- Sign case to be powder coated Premier Inn Purple special powder Cromadex 261c 70% gloss.
- Complete with full digital printed face with UV laquer offering a min 5yr colour retaining warranty.
- White GE LEDs 5000k LED illumination.

Scale 1:20

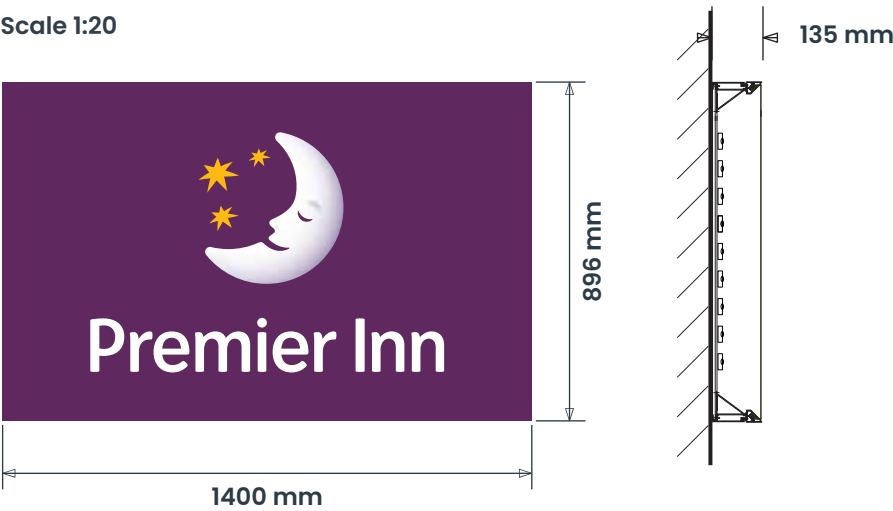

4000 mm Ground Clearance
Max 250 Candelas per square meter (cd/m2)


ITEM 07 (Qty 1) **PI-E-11B**

Aluminium Horizontal sign

Featuring:

- Aluminium sign panels with rolled edges 85mm radius powder coated Premier Inn Purple. Sign case to be powder coated Premier Inn Purple special powder Cromadex 261c 70% gloss.
- Backed up with 5 mm Opal 050 acrylic.
- Moon to have digitally printed vinyl applied to face with UV laminate.
- Stars to have Golden Yellow vinyl applied to face.
- White LED internal illumination. GE LEDs 5000k.

Scale 1:20

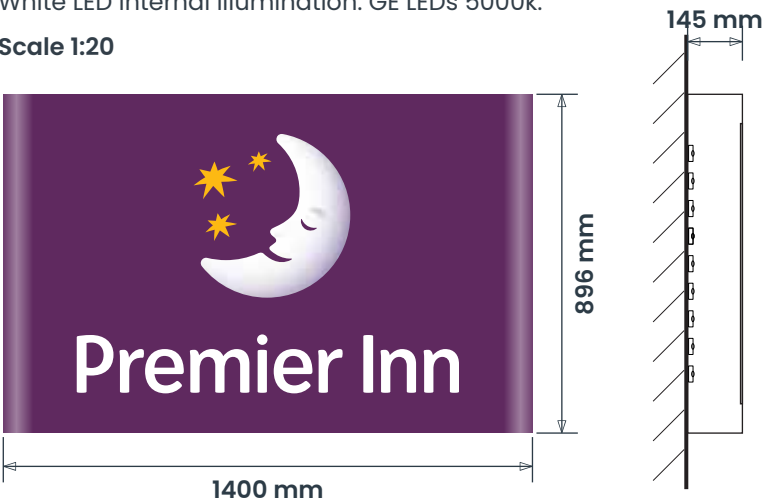

2600 mm Ground Clearance
Max 250 Candelas per square meter (cd/m2)

SIGN COLOUR

Premier Inn Purple
Cromadex special
261c powder 70% gloss

3M Scotchcal
Opaque Film 80 – 2550
Golden Yellow

Silver Lechler 1K matt
base coat MG7105
with 2K matt lacquer

Marine grade 316
stainless steel with
brushed finish

BRAND TYPEFACES

Primary :
Premier Inn Sans Regular
Premier Inn Sans Bold

Secondary :
ITC Kabel BT Medium
ITC Kabel BT Book





