



Desford Lane, Ratby LE6 0LF

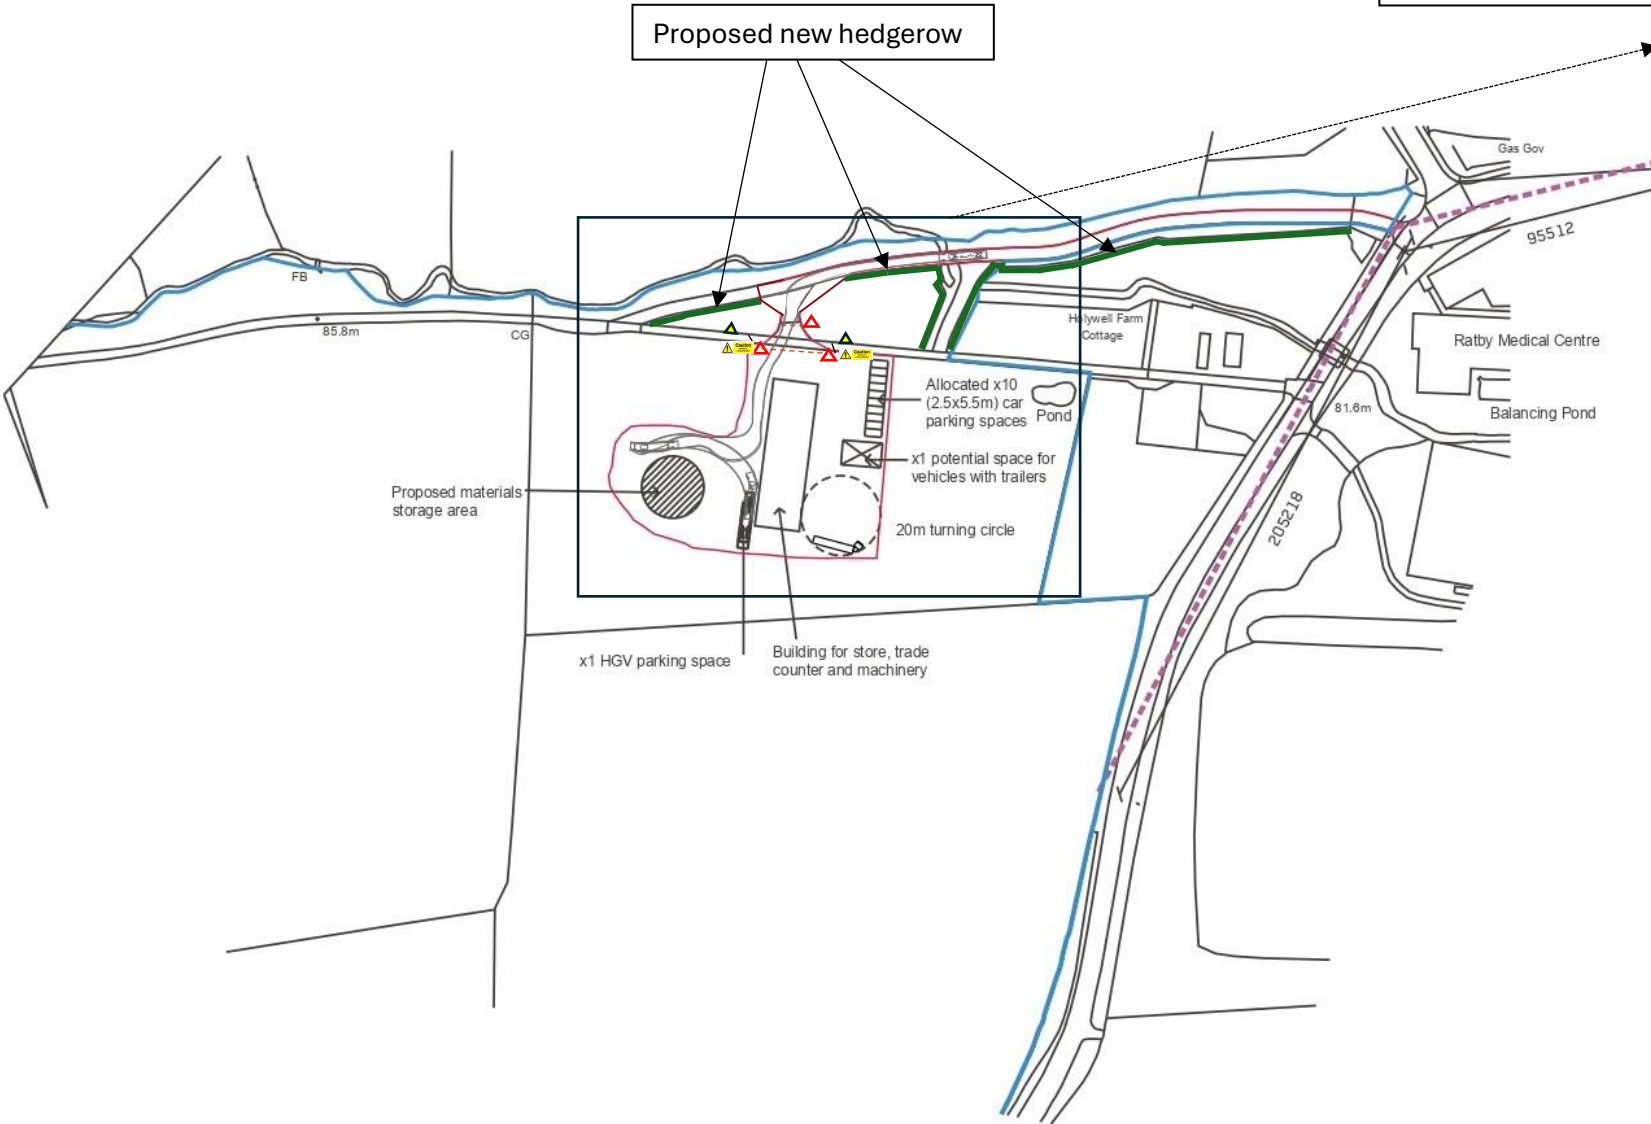

Temporary anti climb fencing and gate across either side of bridgeway which will only be opened upon vehicles leaving or entering site. The gates will be operated by a member of construction staff when required. The gates on the bridgeway will be closed when vehicles are crossing. Signs will be temporarily erected on the bridgeway to advise of construction traffic.

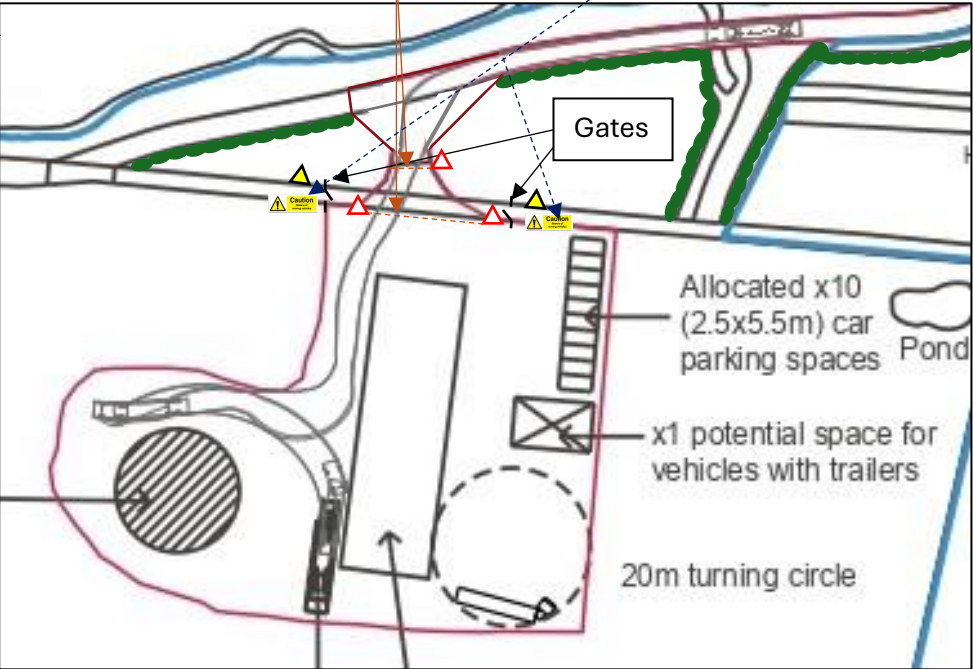

Key for signage:



© Crown copyright 2024 Ordnance Survey 100053143

Proposed new hedgerow		
Two staggered rows, 250mm between rows, 300mm between plants Maintained at a height of 2m with 1m height on corners		
Plant	Size	% of overall planting
Acer Campestre	60-80cm	20
Crataegus Monogyna	60-80cm	50
Corylus Avellana	60-80cm	5
Ilex Aquifolium	60-80cm	5
Pronus Spinosa	60-80cm	5
Rosa Canina	60-80cm	5
Viburnum Oplulus	60-80cm	5
Ligustrum Vulgare	60-80cm	5