


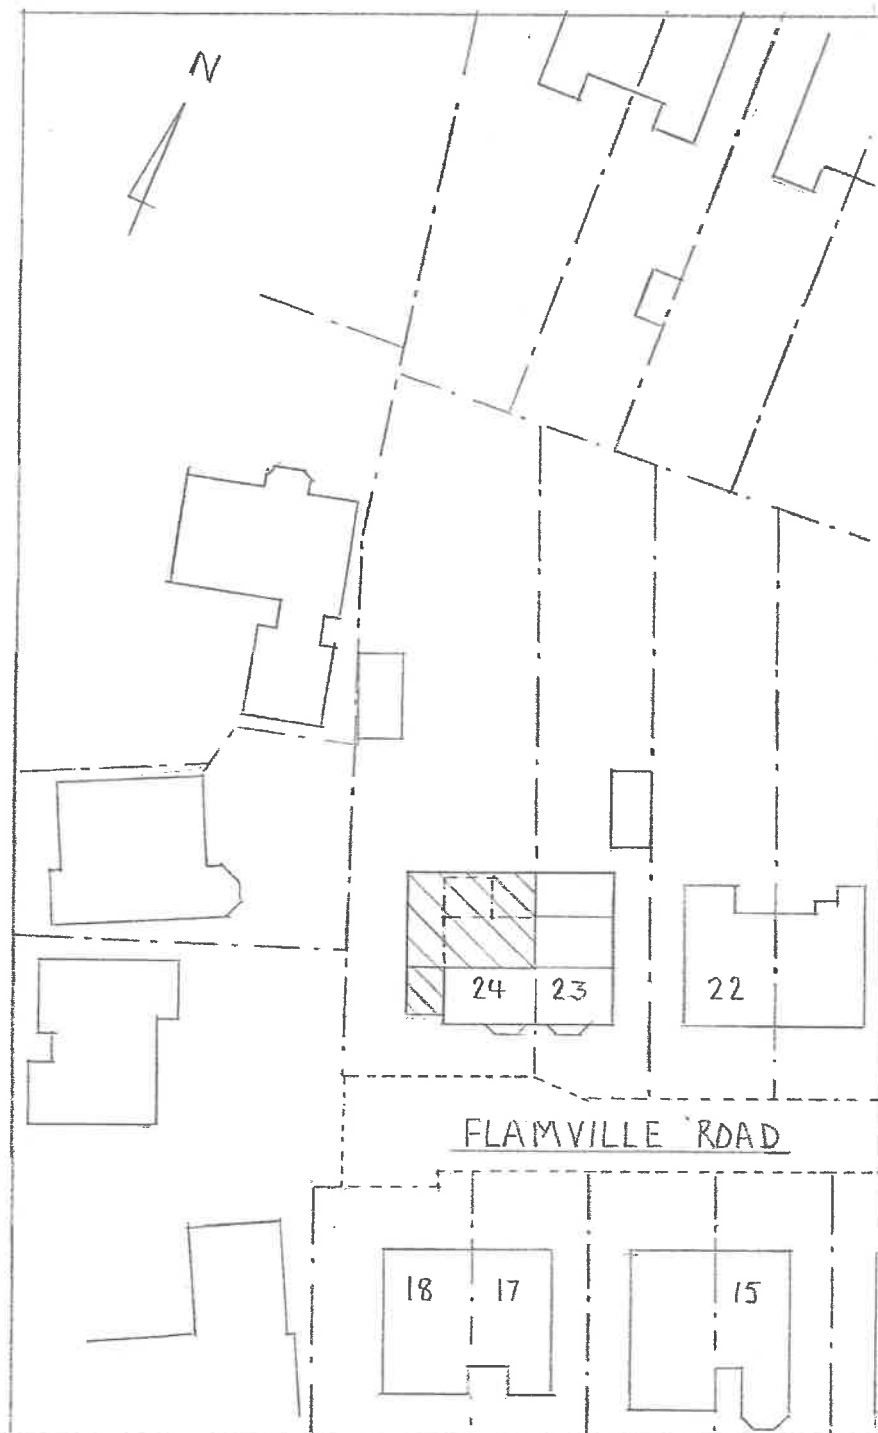

SITE PLAN

DEMOLISH EXISTING GROUND FLOOR REAR EXTENSION,
CONSTRUCT TWO STOREY SIDE AND REAR EXTENSION
24 FLAMVILLE ROAD
BURBAGE

Scale:- 1:500