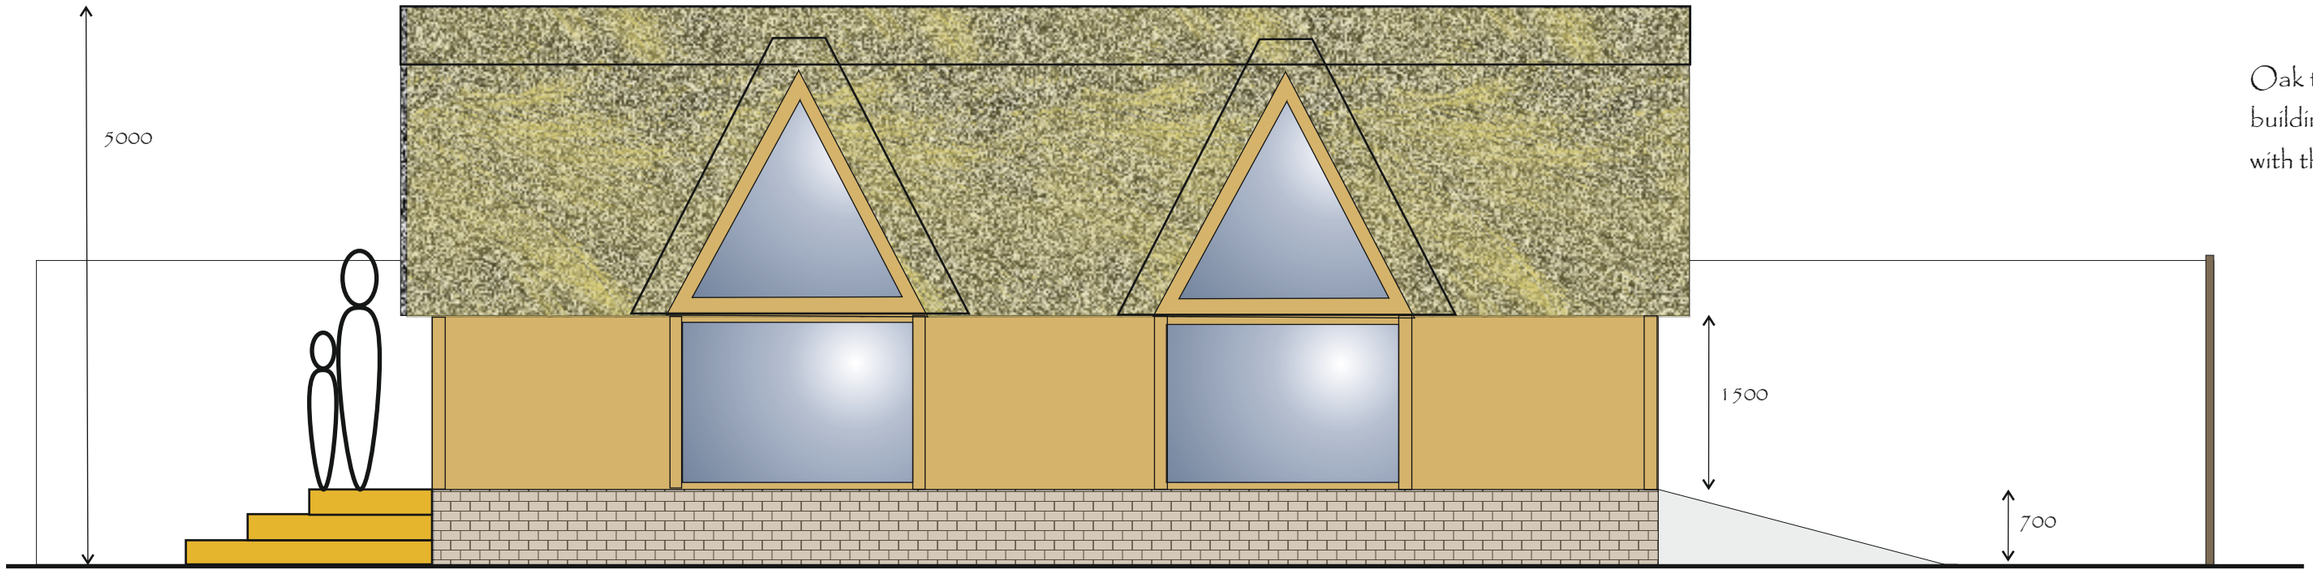

Oak timber framed building on brick base with thatched roof.

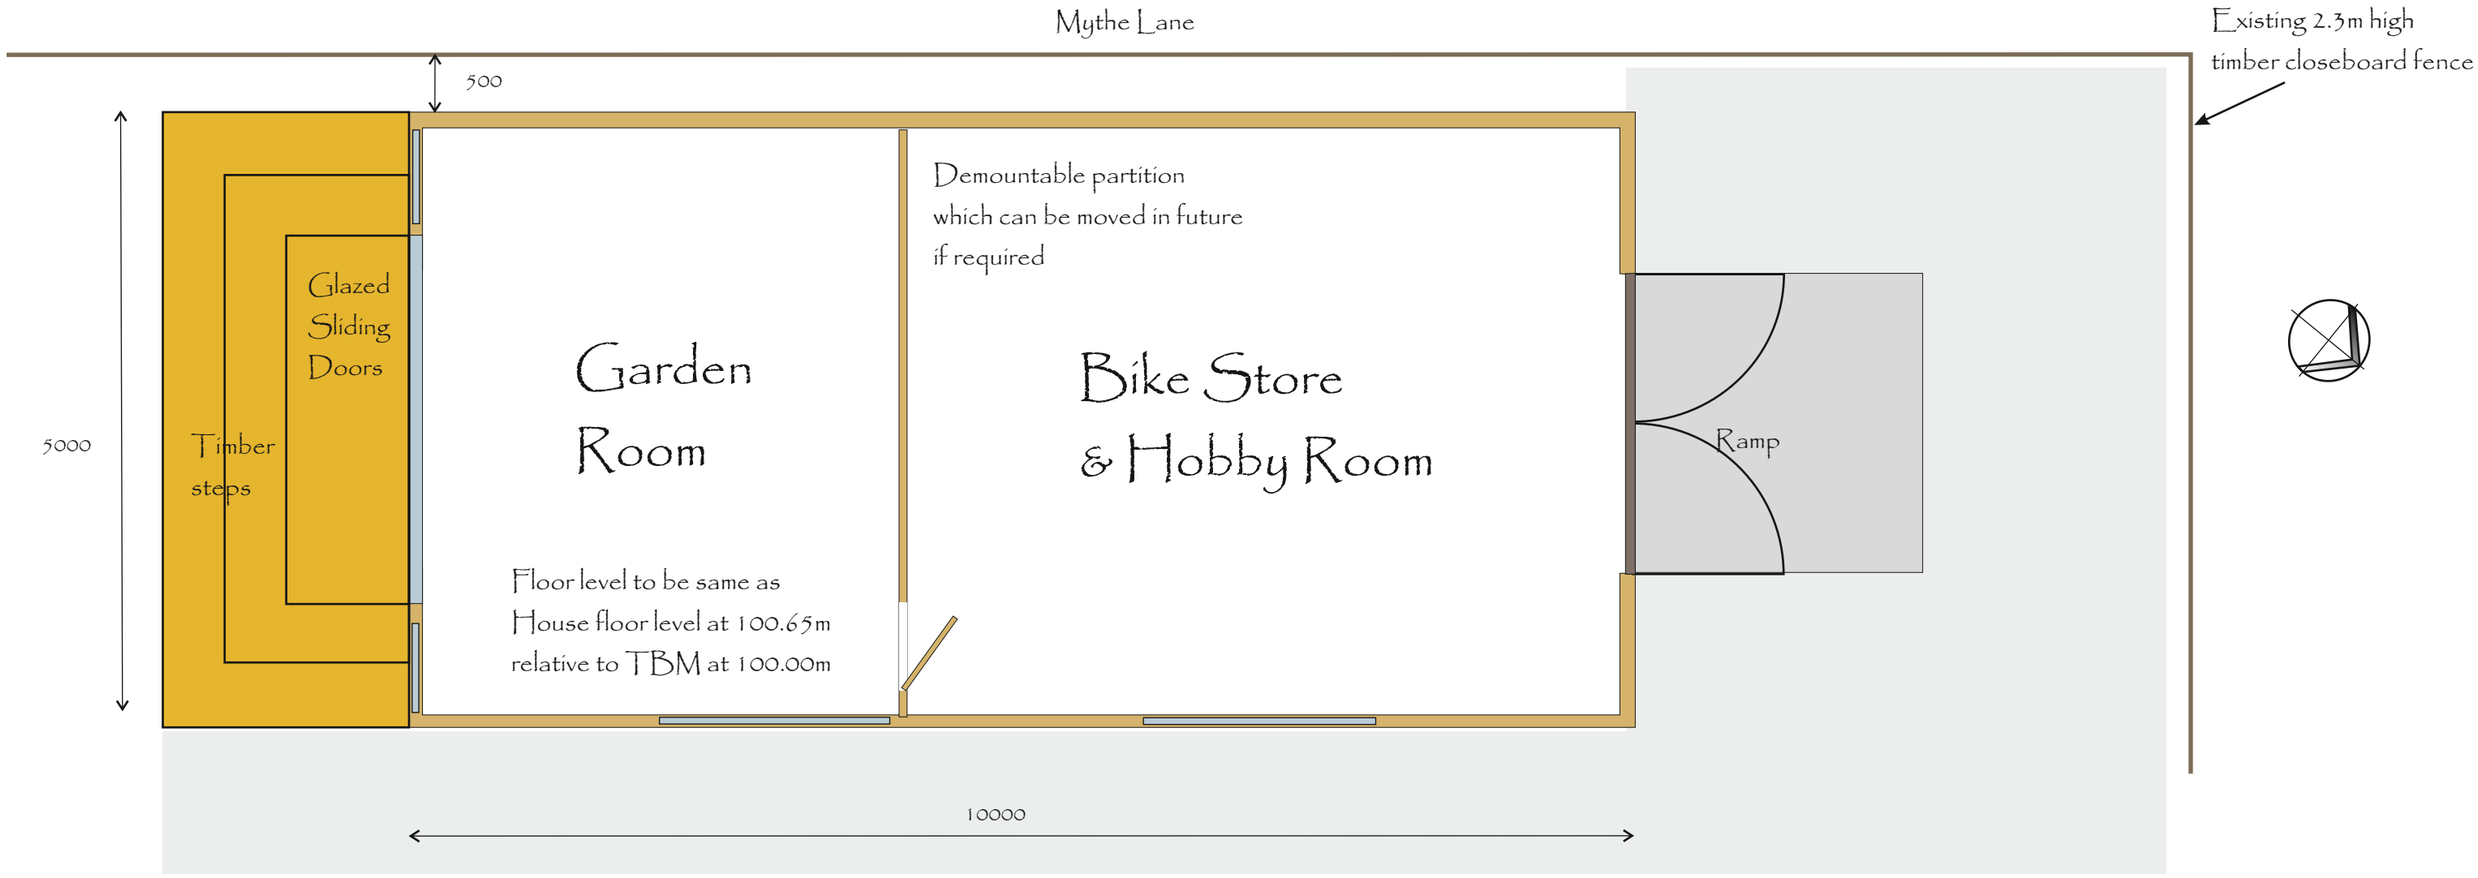

Plan: 21/04 Version F 26/4/11 {Revision F 26/4/11: Removal of Canopy}

Proposed Garden Room and Store

THE EDGE, WITHERLEY

Scale 1:50 @ A3

0 1 2 3 4 5m

Heritage Matters

Heritage Planning and Design Consultants

Arlington House, 7 Hunters Walk, Witherley, Atherstone, Warks, CV9 3SU

Tel: 01827 722153 www.heritage-matters.com