


GARDEN PLAN NO. 7 SPRINGFIELD RD.

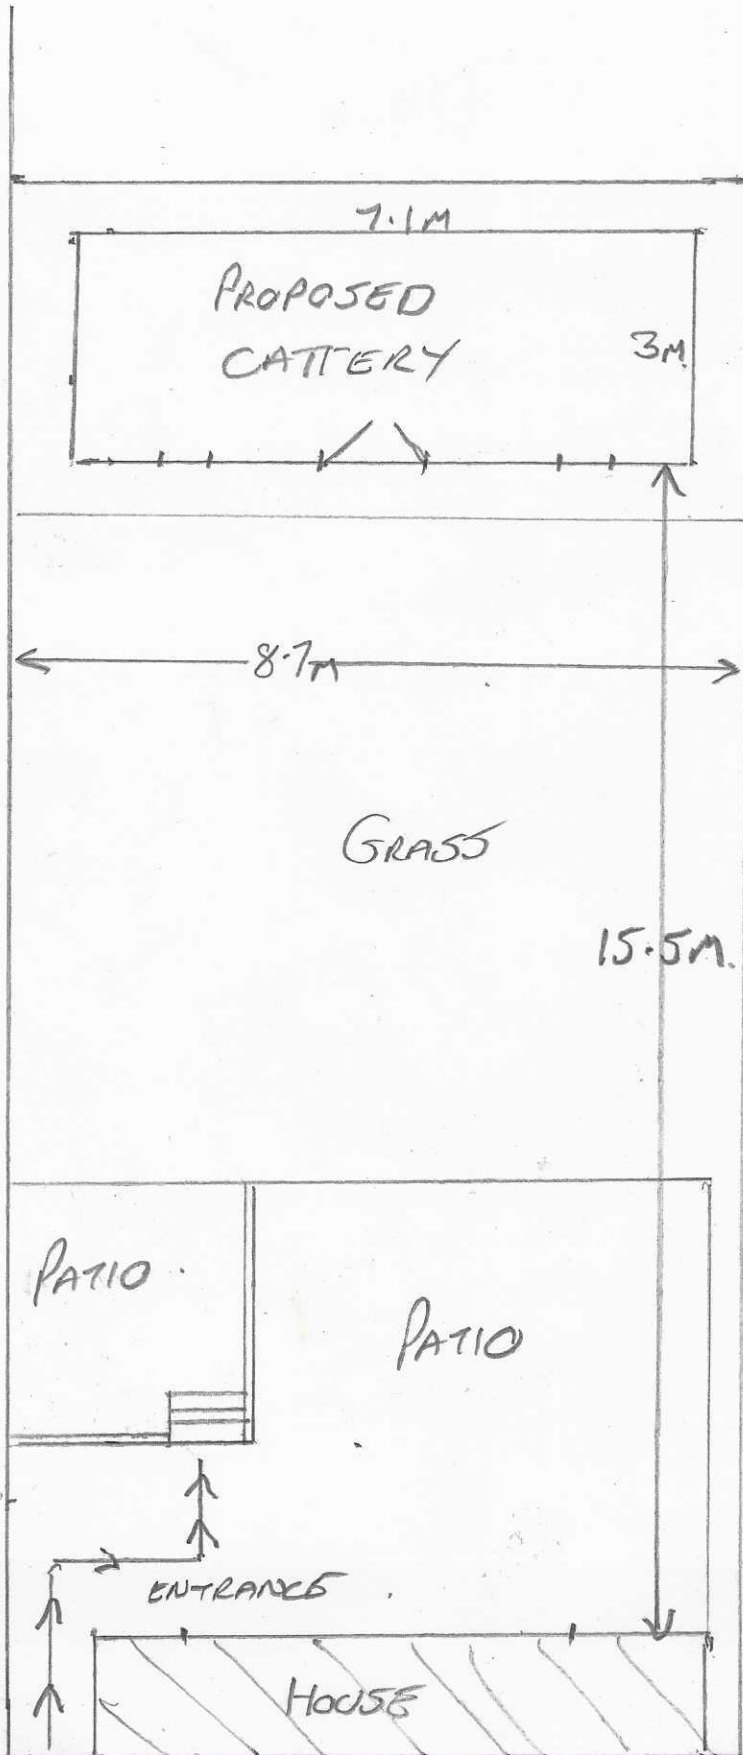

SCALE
1/100