




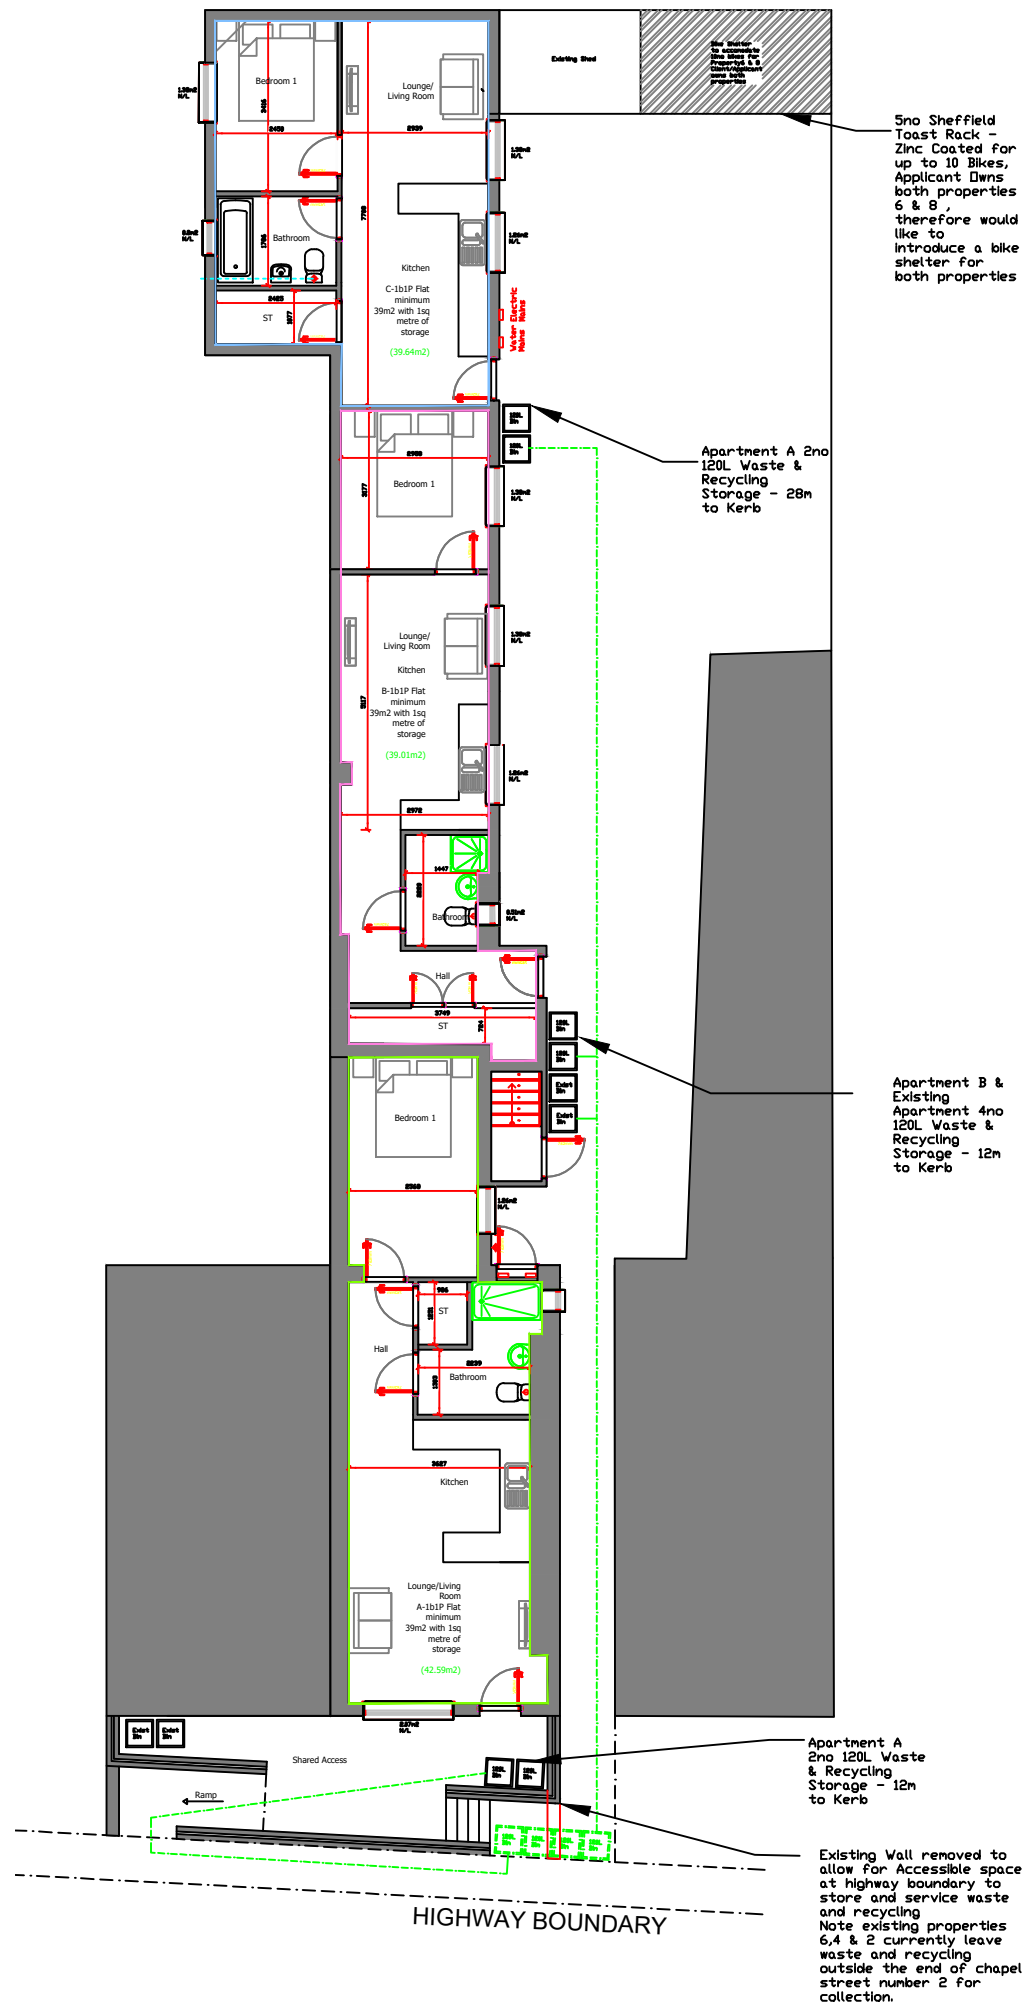


Example of Toast Rack to be used

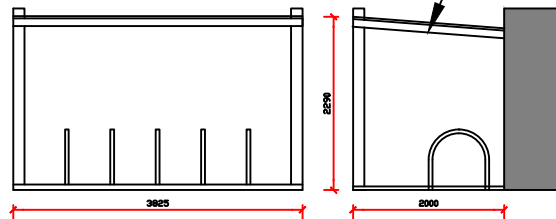

BIKE SHELTER ELEVATION 1:100

Proposed Material to be a timber pergola with flat roof, 5no toast rack to accommodate 10 bikes on a gravel/Concrete substrate against the existing boundary masonry wall

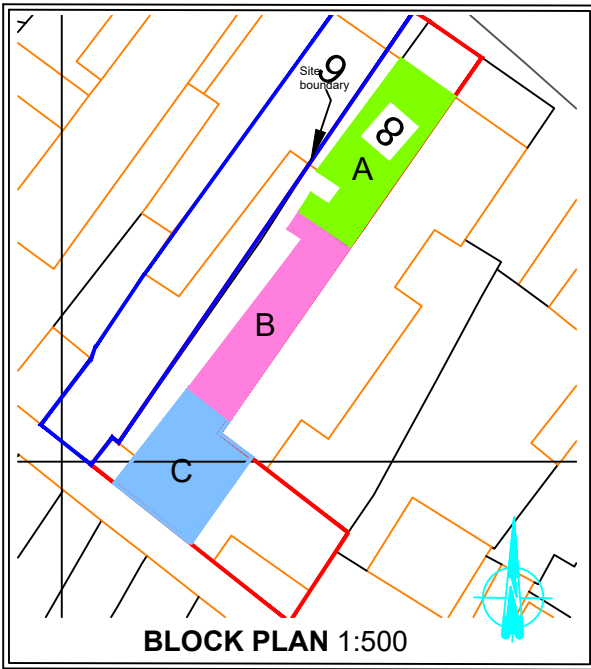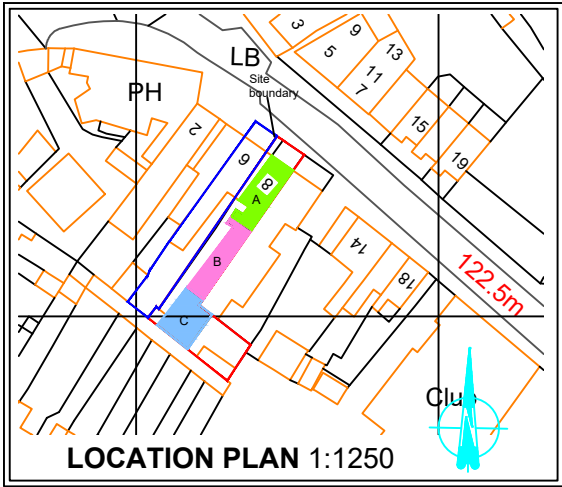

Produced on 14 March 2024 From the Ordnance Survey National Geographic Database
This map shows the area bounded by 444384 296743, 444326 296743, 444326 296885, 444384 296885, 444384 296743
Reproduction in whole or part is prohibited without the prior permission of Ordnance Survey.
Crown copyright and database rights 2024 OS 100051125. Supplied by copia ltd

- Condition submission

Proposed Waste & Recycling Storage / Bike Shelter

CLIENT: Kathryn Gear (ktgear@hotmail.co.uk) CS Building Services	
JOB DESCRIPTION: PROPOSED 3no Apartments (Change of use Class M - Prior Approval) 8 Chapel Street Barwell, Leicester, LE9 8DD	
SCALE 1:100 @ A3	DATE 14.06.2024
DRAWN BY JTC	DRAWING No: 004
ALL DIMENSIONS TO BE CHECKED ON SITE BEFORE CONSTRUCTION. ANY DISCREPANCIES TO BE DISCUSSED AND AGREED WITH JC PRIOR TO PROCEEDING.	
THIS DRAWING IS THE PROPERTY OF JC AND MUST NOT BE COPIED OR REPRODUCED WITHOUT PRIOR WRITTEN CONSENT.	
HEALTH AND SAFETY EXECUTIVE (HSE) WILL NEED TO BE NOTIFIED PRIOR TO COMMENCEMENT OF THE PROJECT	

