
LIFESTYLE
ARCHITECTURAL SERVICES

Project
PROPOSED CHANGE OF USE TO DENTAL PRACTICE
at 105–107 CHURCH ST BURBAGE HINCKLEY
for RODERICKS LTD

Scale	**Drawn**	**Date**
1:500	LDA	OCT' 2008

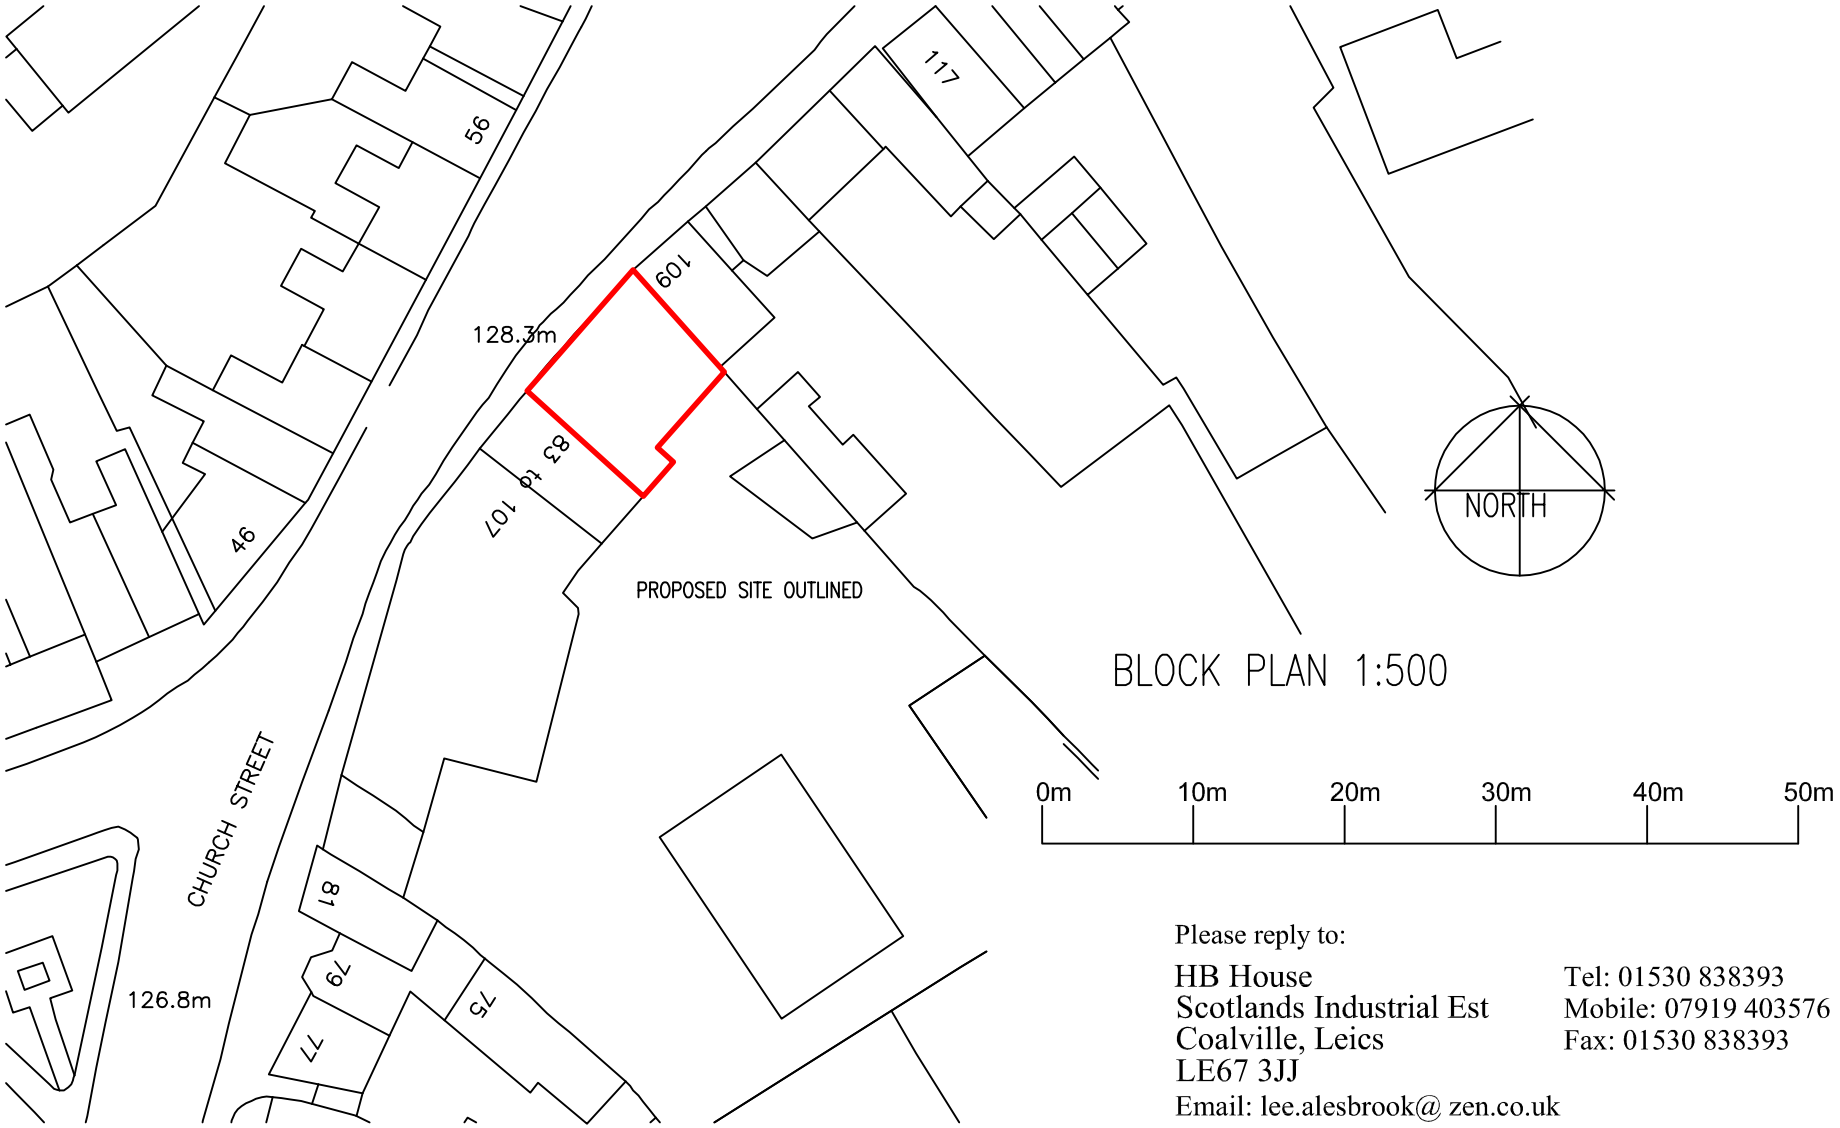

BLOCK PLAN 1:500

Please reply to:

HB House
Scotlands Industrial Est
Coalville, Leics
LE67 3JJ
Email: lee.alesbrook@ zen.co.uk

Tel: 01530 838393
Mobile: 07919 403576
Fax: 01530 838393