
© THIS DRAWING IS COPYRIGHTED AND MUST NOT BE COPIED OR REPRODUCED WITHOUT THE PRIOR CONSENT OF CADXTRA LIMITED.
DIMENSIONS MUST NOT BE SCALED FROM THIS DRAWING.

440000m 440100m 440200m

293700m

293600m

293500m

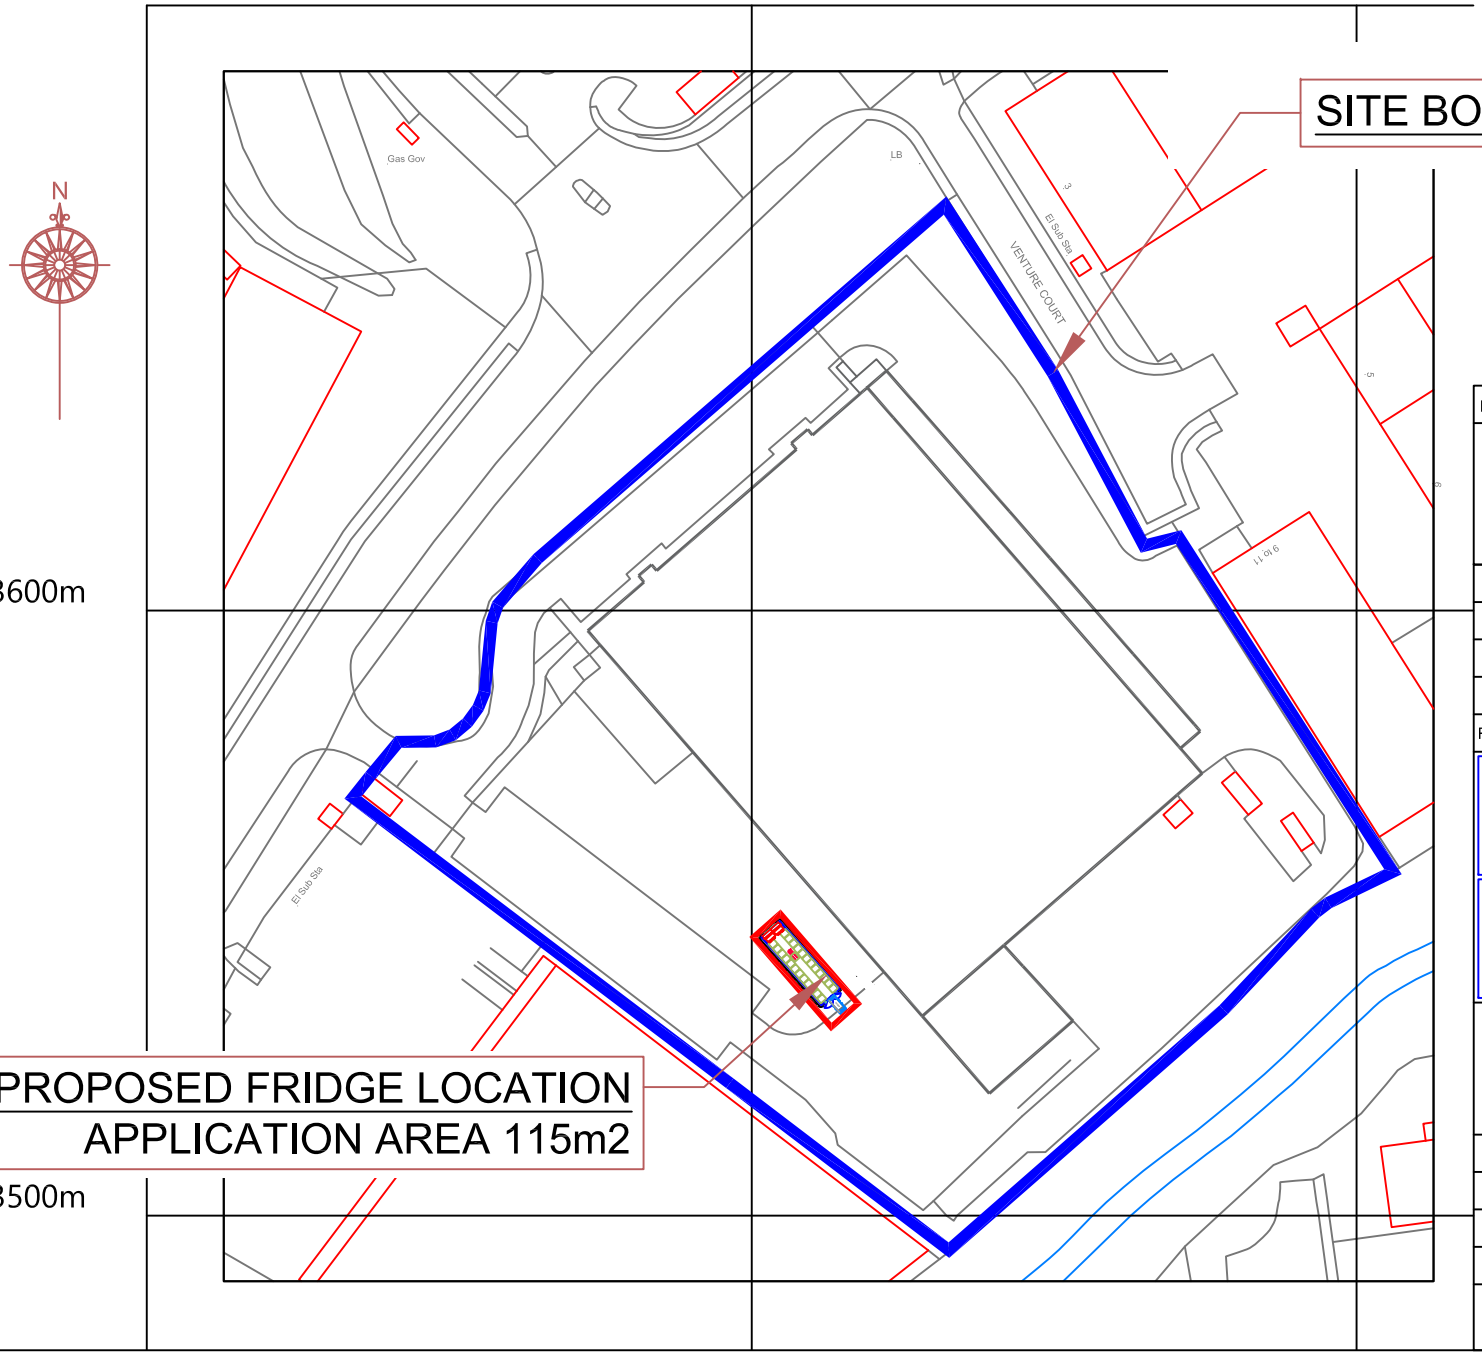

DRAWING STATUS

PRELIMINARY ISSUE

REV	REVISION DESCRIPTION	DRAWN	DATE
A	PLANNING APPLICATION	BB	10.08.23

Alliance Healthcare
A member of Alliance Boots
Alliance Healthcare (UK) Ltd
43 Cox Lane, Chessington,
Surrey, KT9 1SN
Telephone : +44 (0) 20 8391 2323
Web : www.alliance-healthcare.co.uk

CADXTRA
CADXTRA LIMITED
D10 Building - Fourth Floor
Thane Road Nottingham NG90 2PR
Telephone : +44 (0)115 922 7900
Web : www.cadxtra.co.uk

TITLE

LOCATION PLAN
PROPOSED FRIDGE INSTALLATION
ALLIANCE HEALTHCARE HINCKLEY

PROJECT No.	CADX3152		
DRAWN BY	BB	DATE	10.08.23
CHECKED BY	JP	DATE	10.08.23
SCALE AT A4	1:1250		

DRAWING No. AW6105-09-04 REV A