


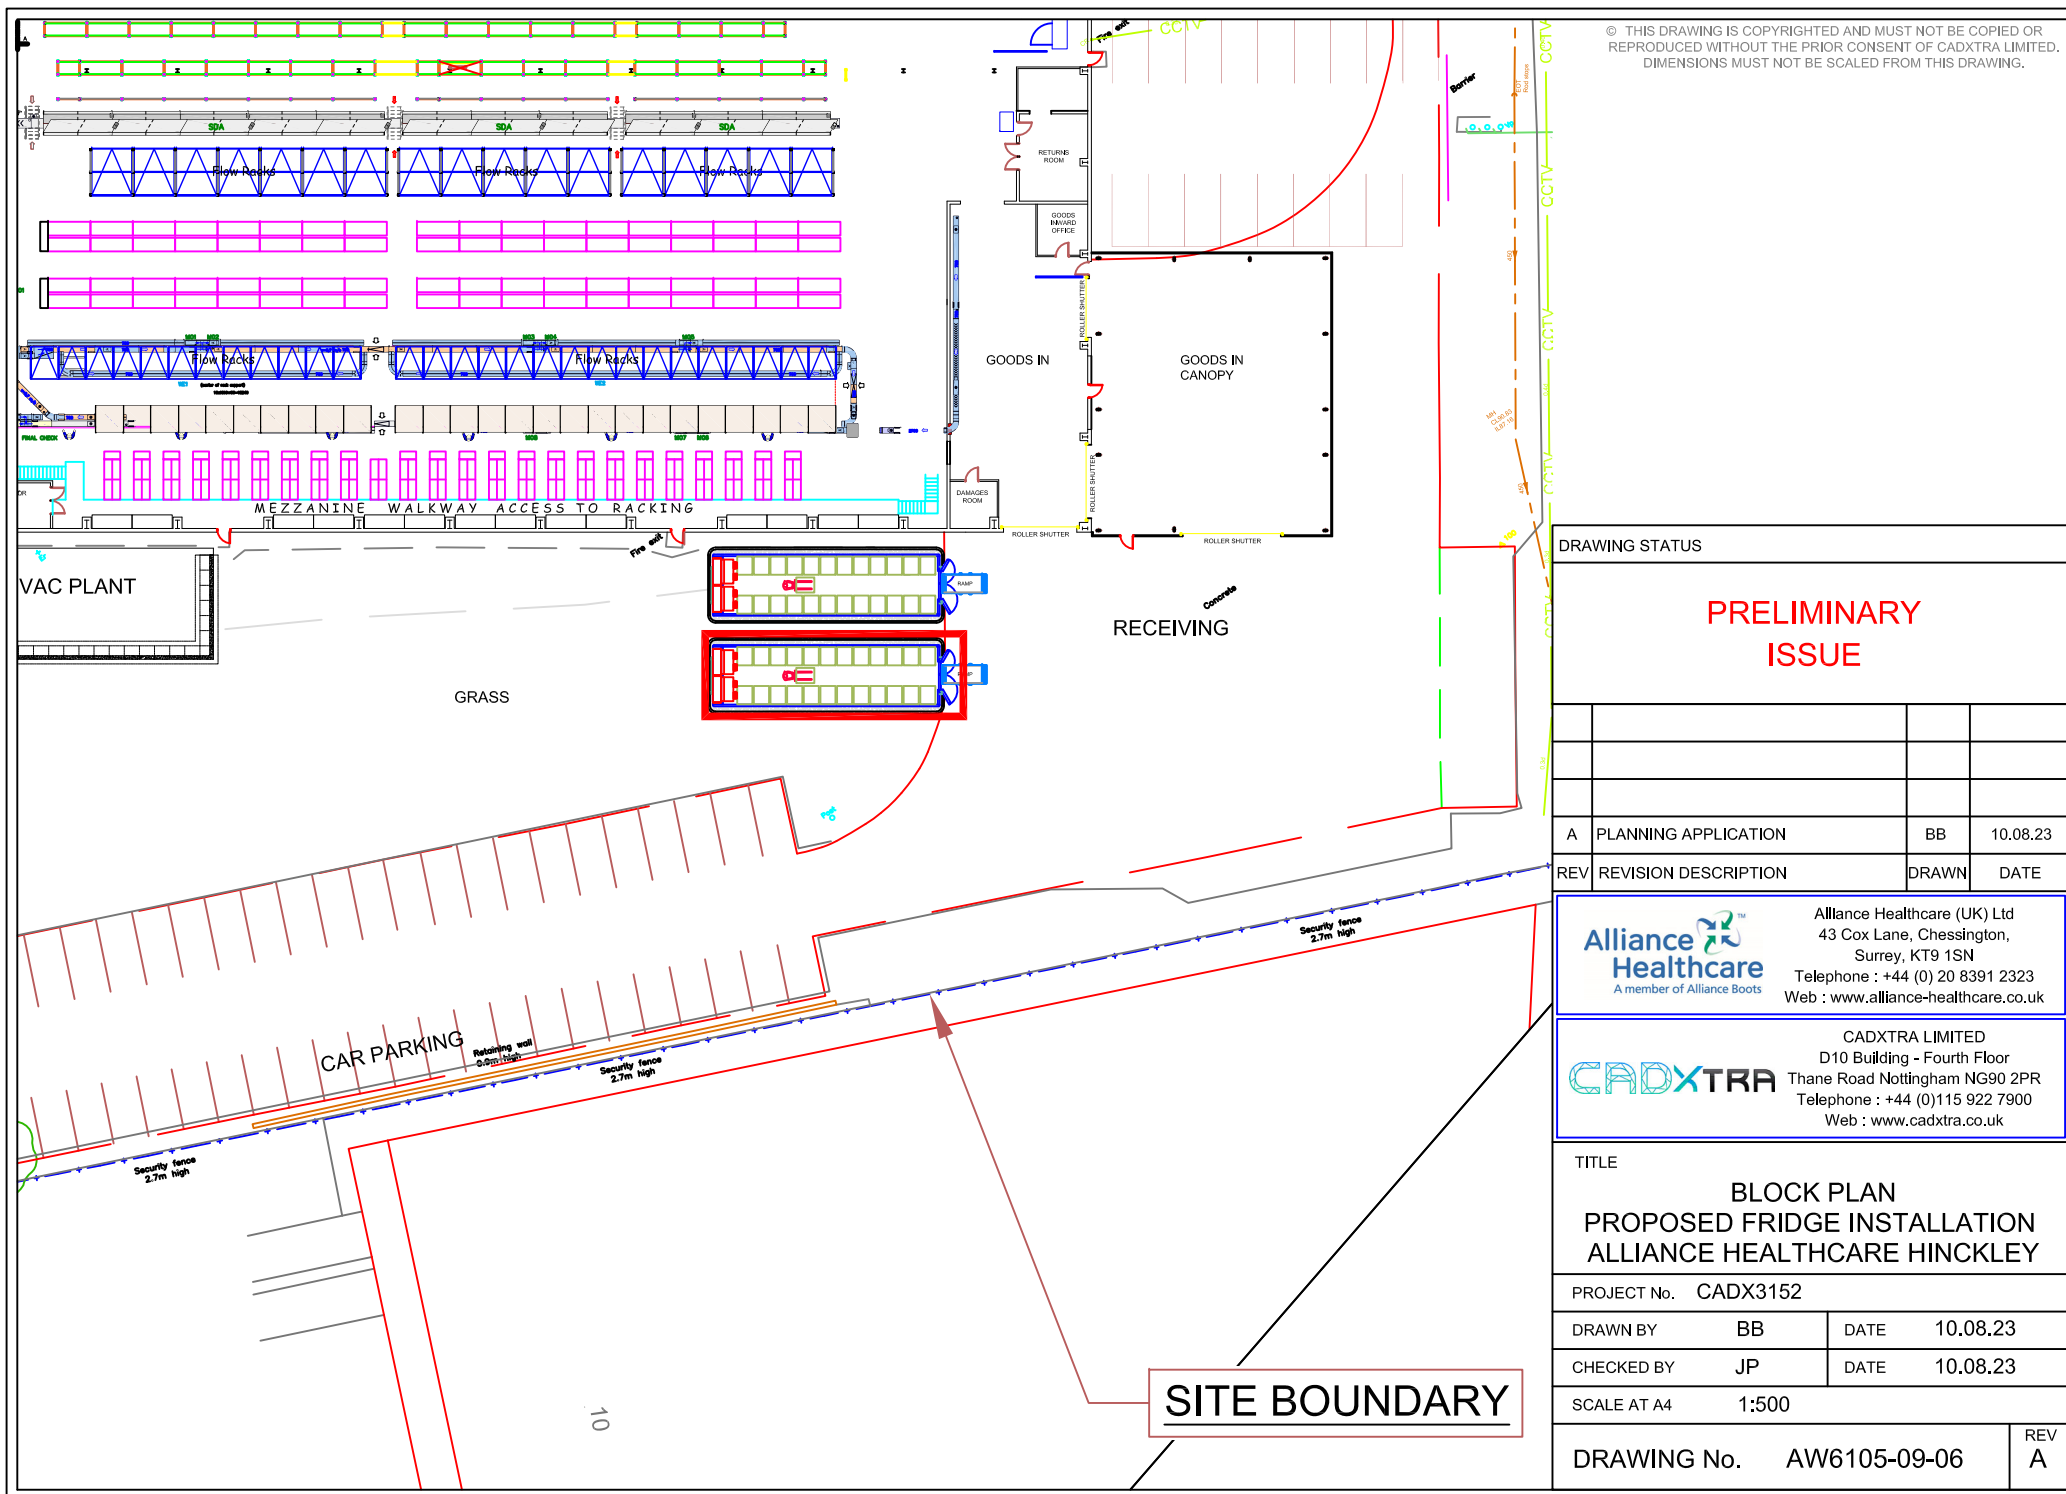

DRAWING STATUS			
PRELIMINARY ISSUE			
A	PLANNING APPLICATION	BB	10.08.23
REV	REVISION DESCRIPTION	DRAWN	DATE
 Alliance Healthcare A member of Alliance Boots Alliance Healthcare (UK) Ltd 43 Cox Lane, Chessington, Surrey, KT9 1SN Telephone : +44 (0) 20 8391 2323 Web : www.alliance-healthcare.co.uk			
 CADXTRA CADXTRA LIMITED D10 Building - Fourth Floor Thane Road Nottingham NG90 2PR Telephone : +44 (0)115 922 7900 Web : www.cadxtra.co.uk			
TITLE			
BLOCK PLAN PROPOSED FRIDGE INSTALLATION ALLIANCE HEALTHCARE HINCKLEY			
PROJECT No. CADX3152			
DRAWN BY BB		DATE 10.08.23	
CHECKED BY JP		DATE 10.08.23	
SCALE AT A4		1:500	
DRAWING No. AW6105-09-06			REV A