




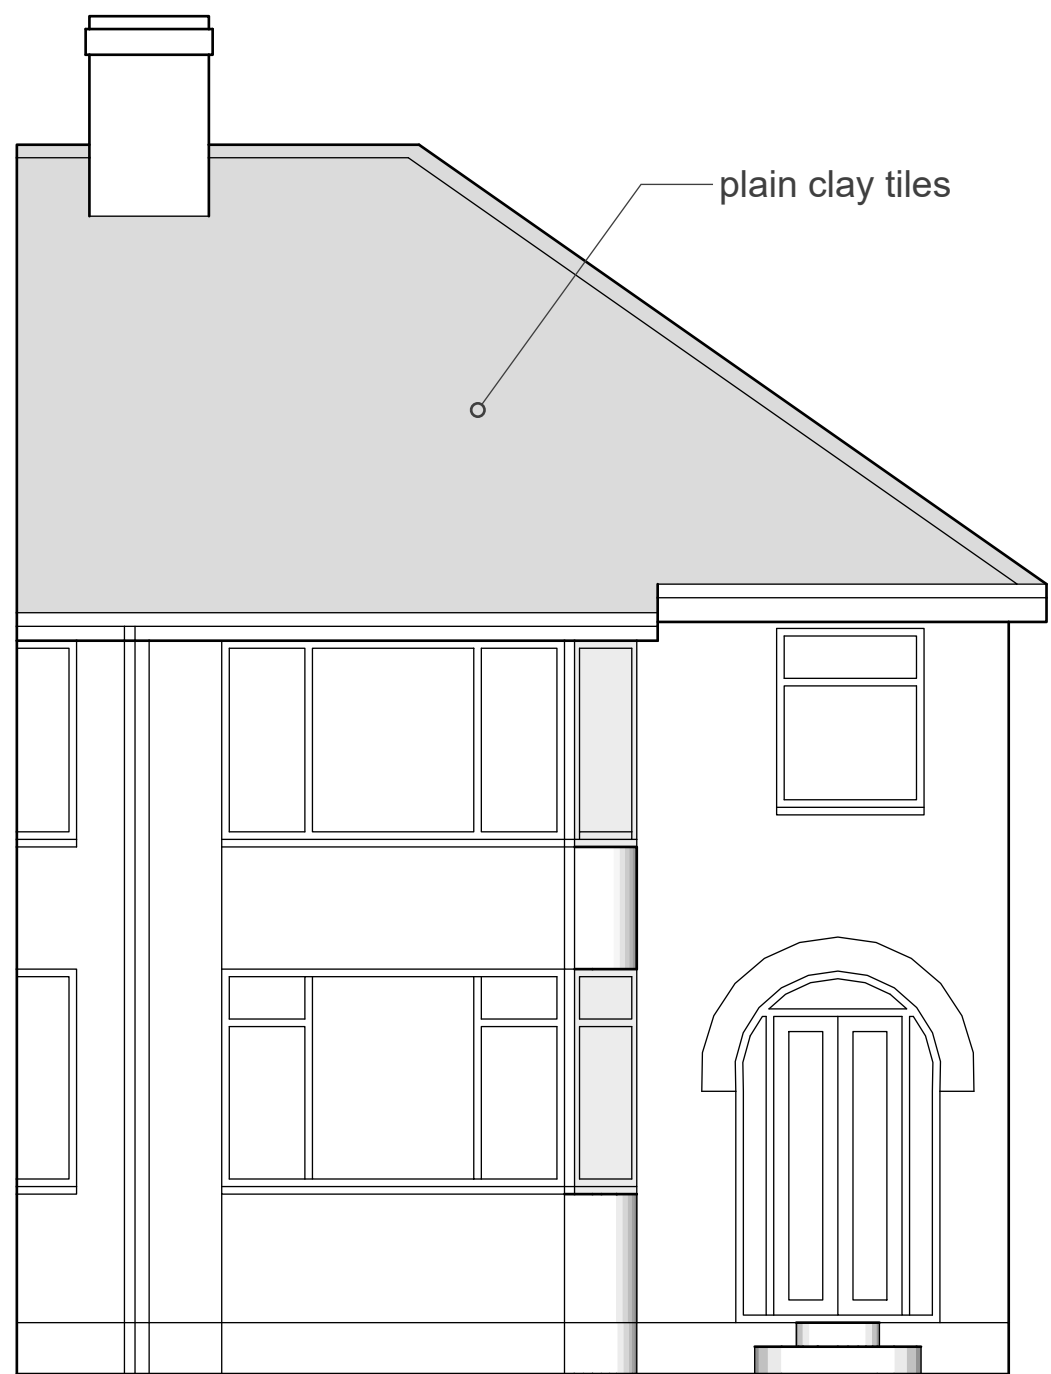


EAST ELEVATION

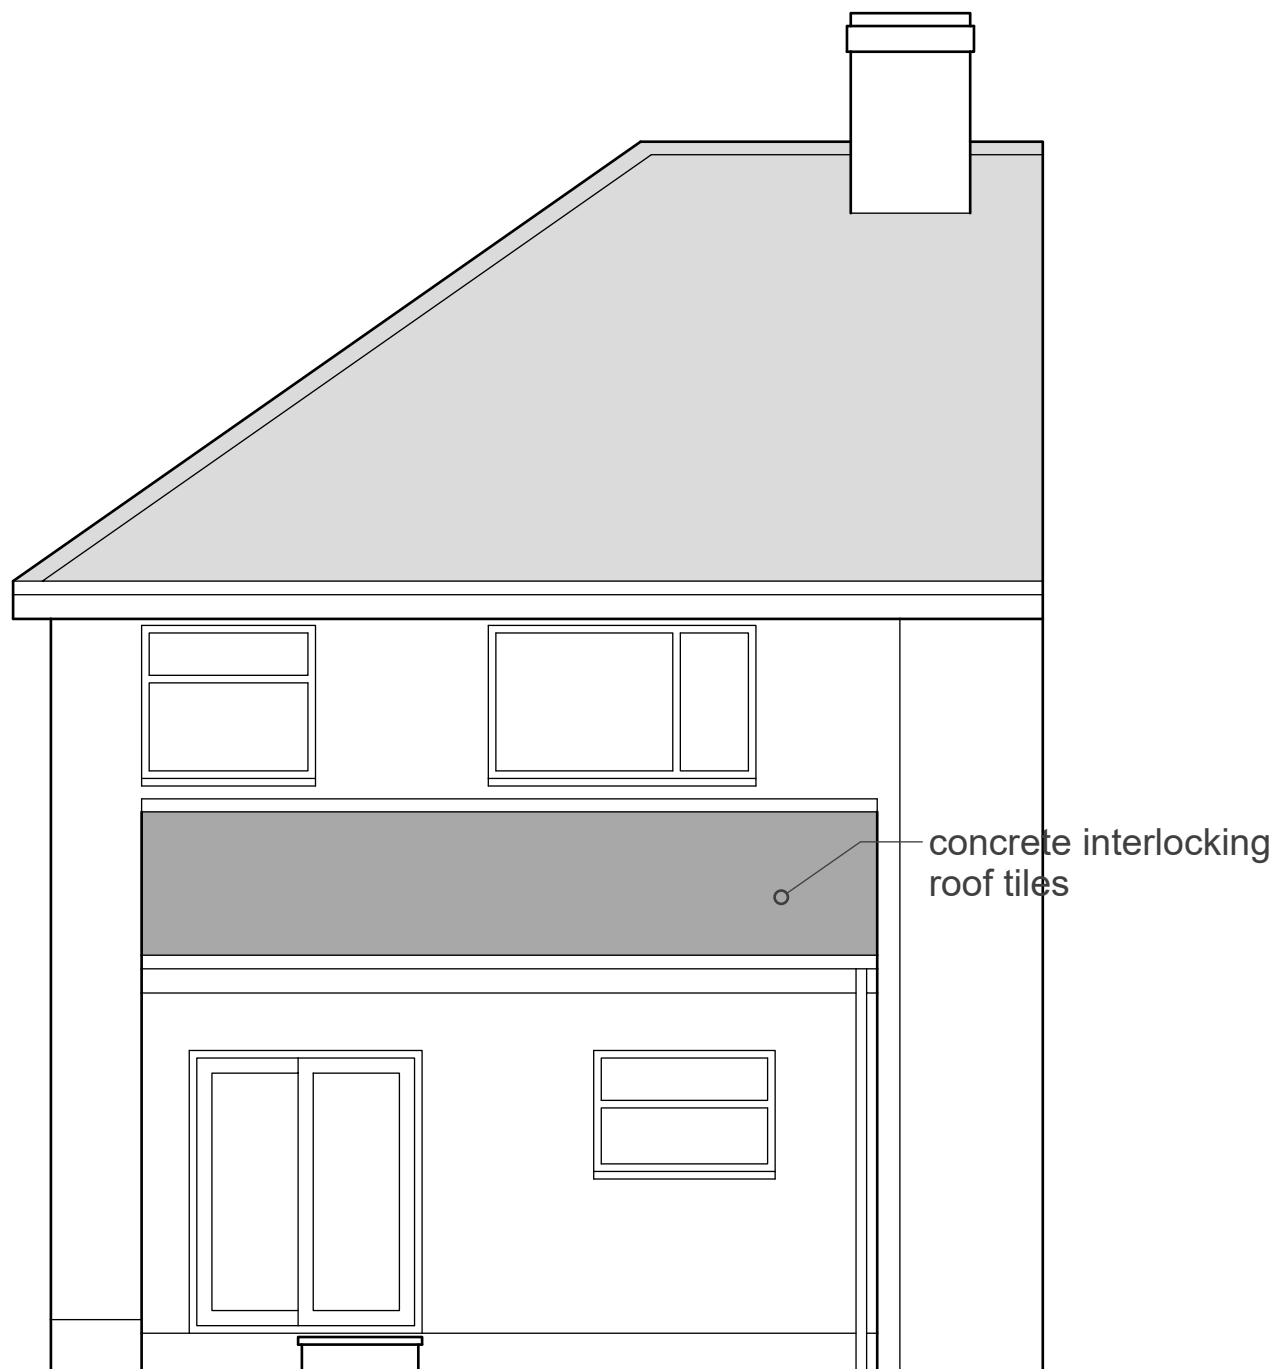


WEST ELEVATION

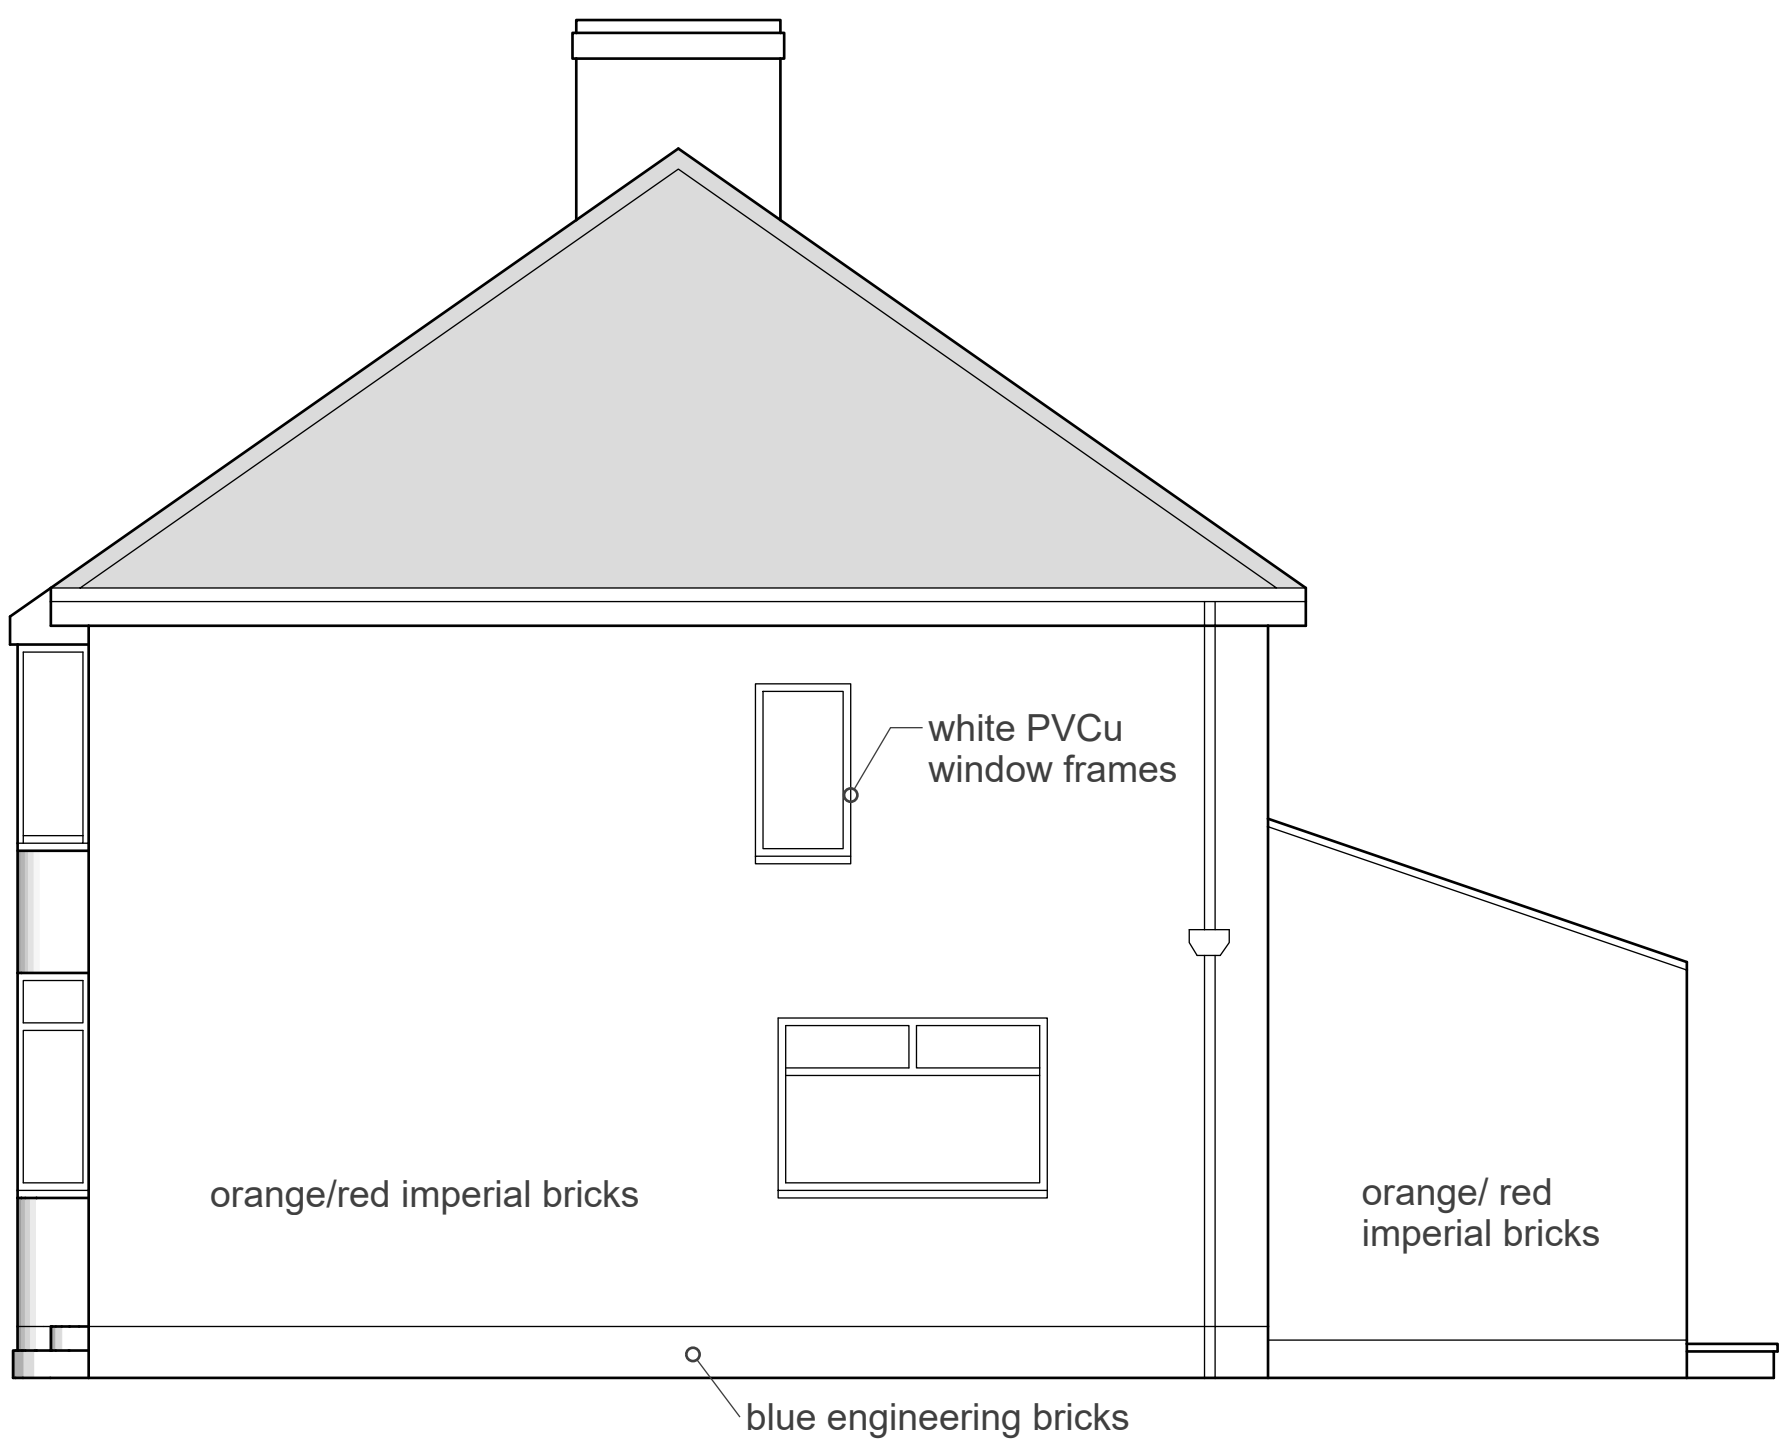


NORTH ELEVATION

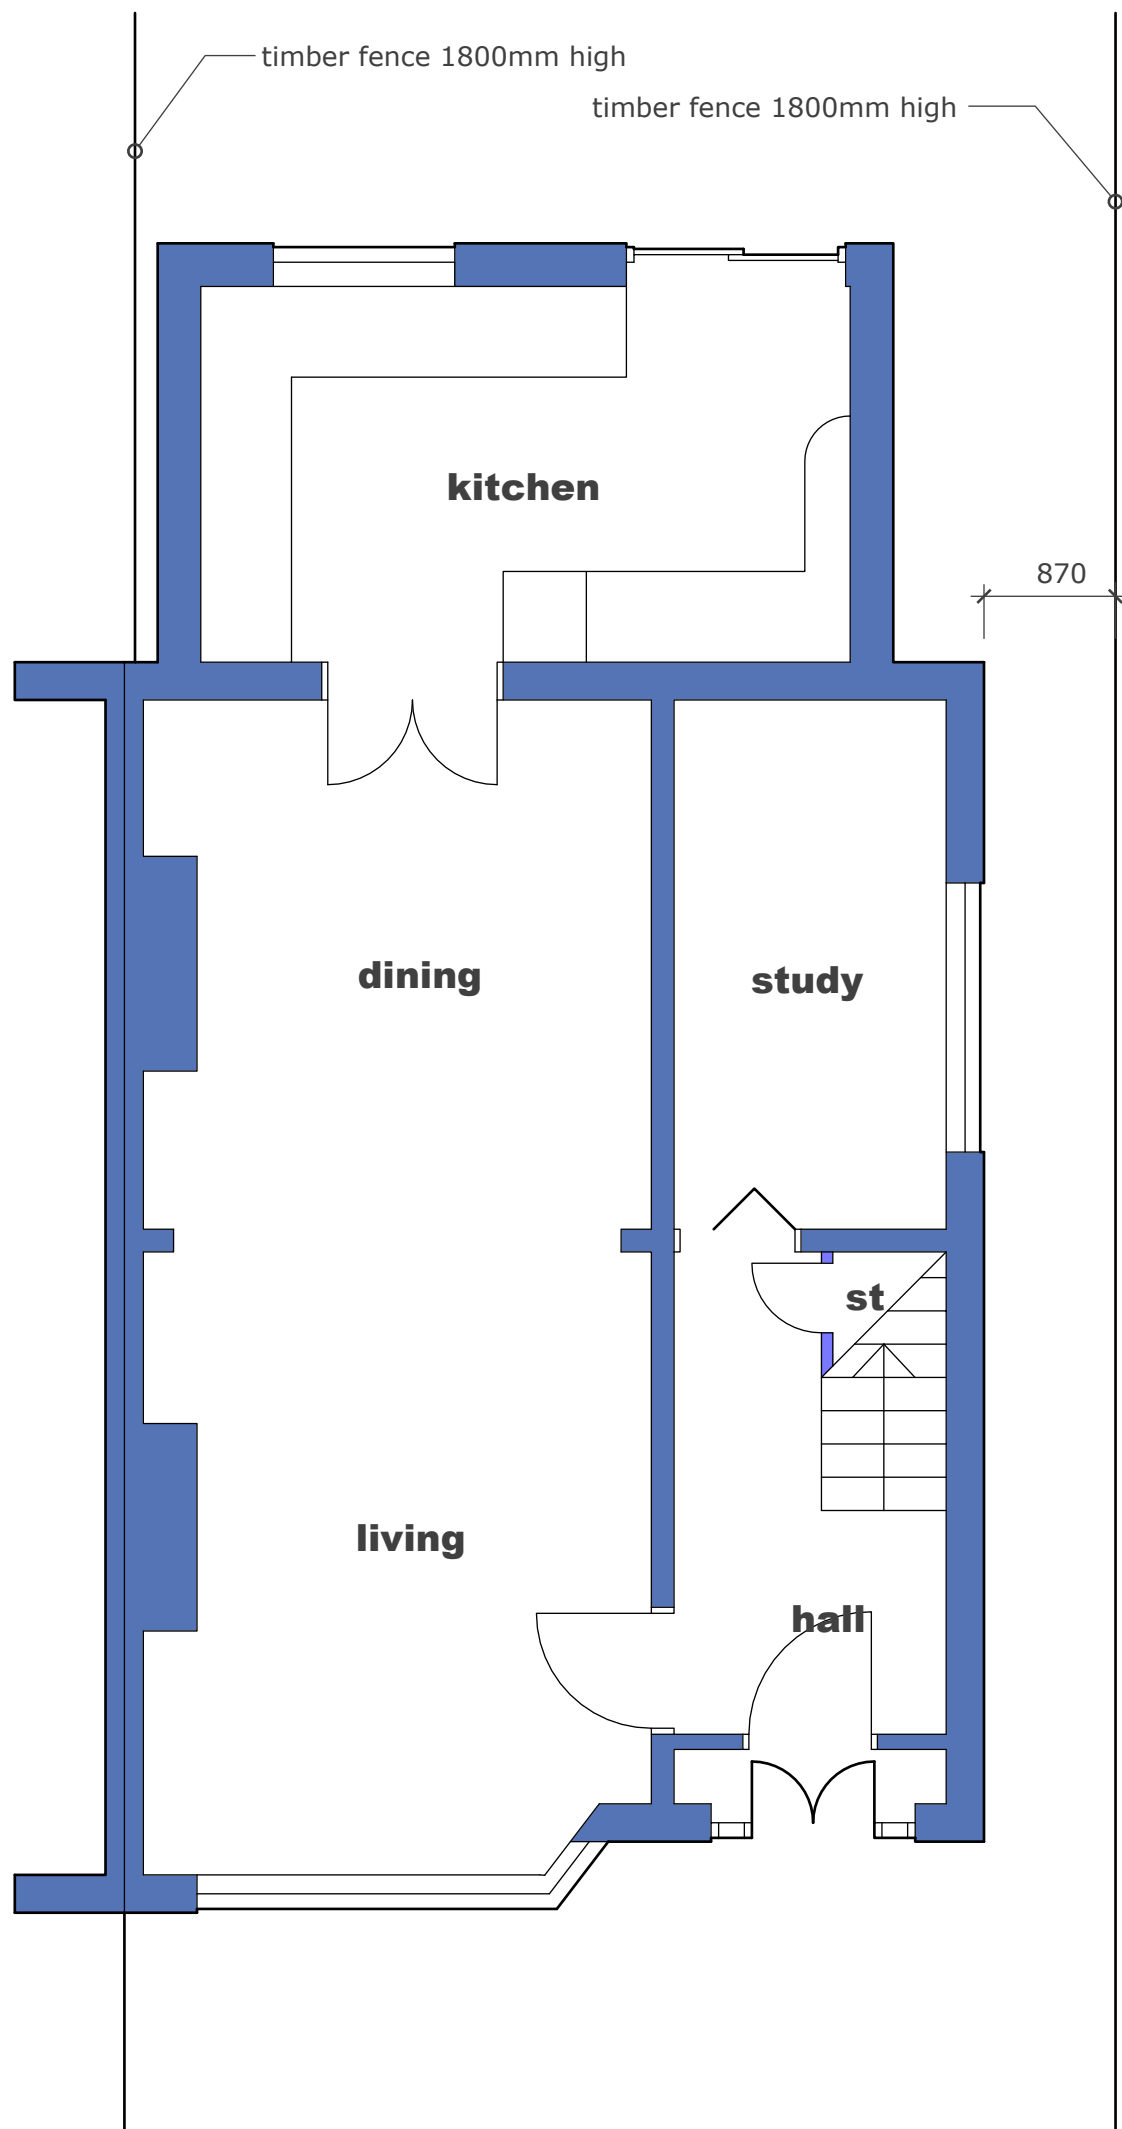


GROUND FLOOR PLAN

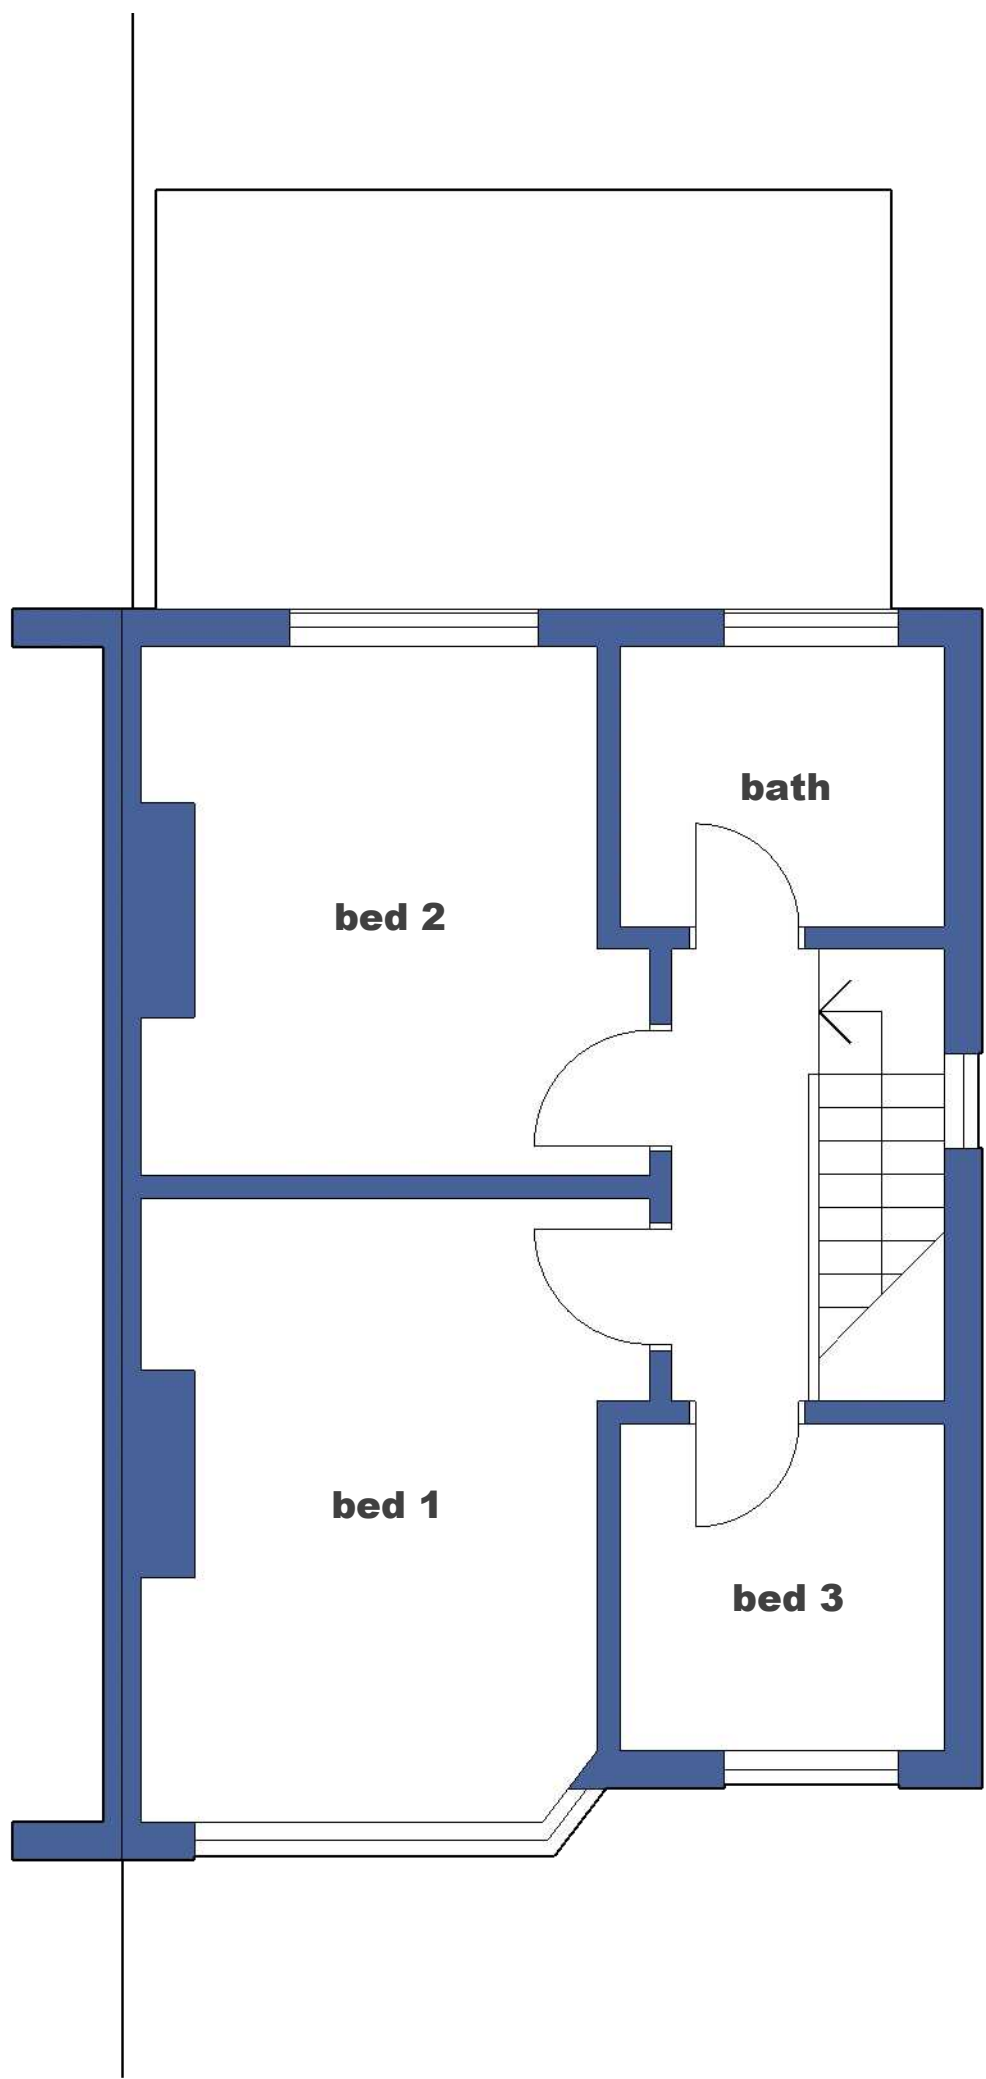

FIRST FLOOR PLAN

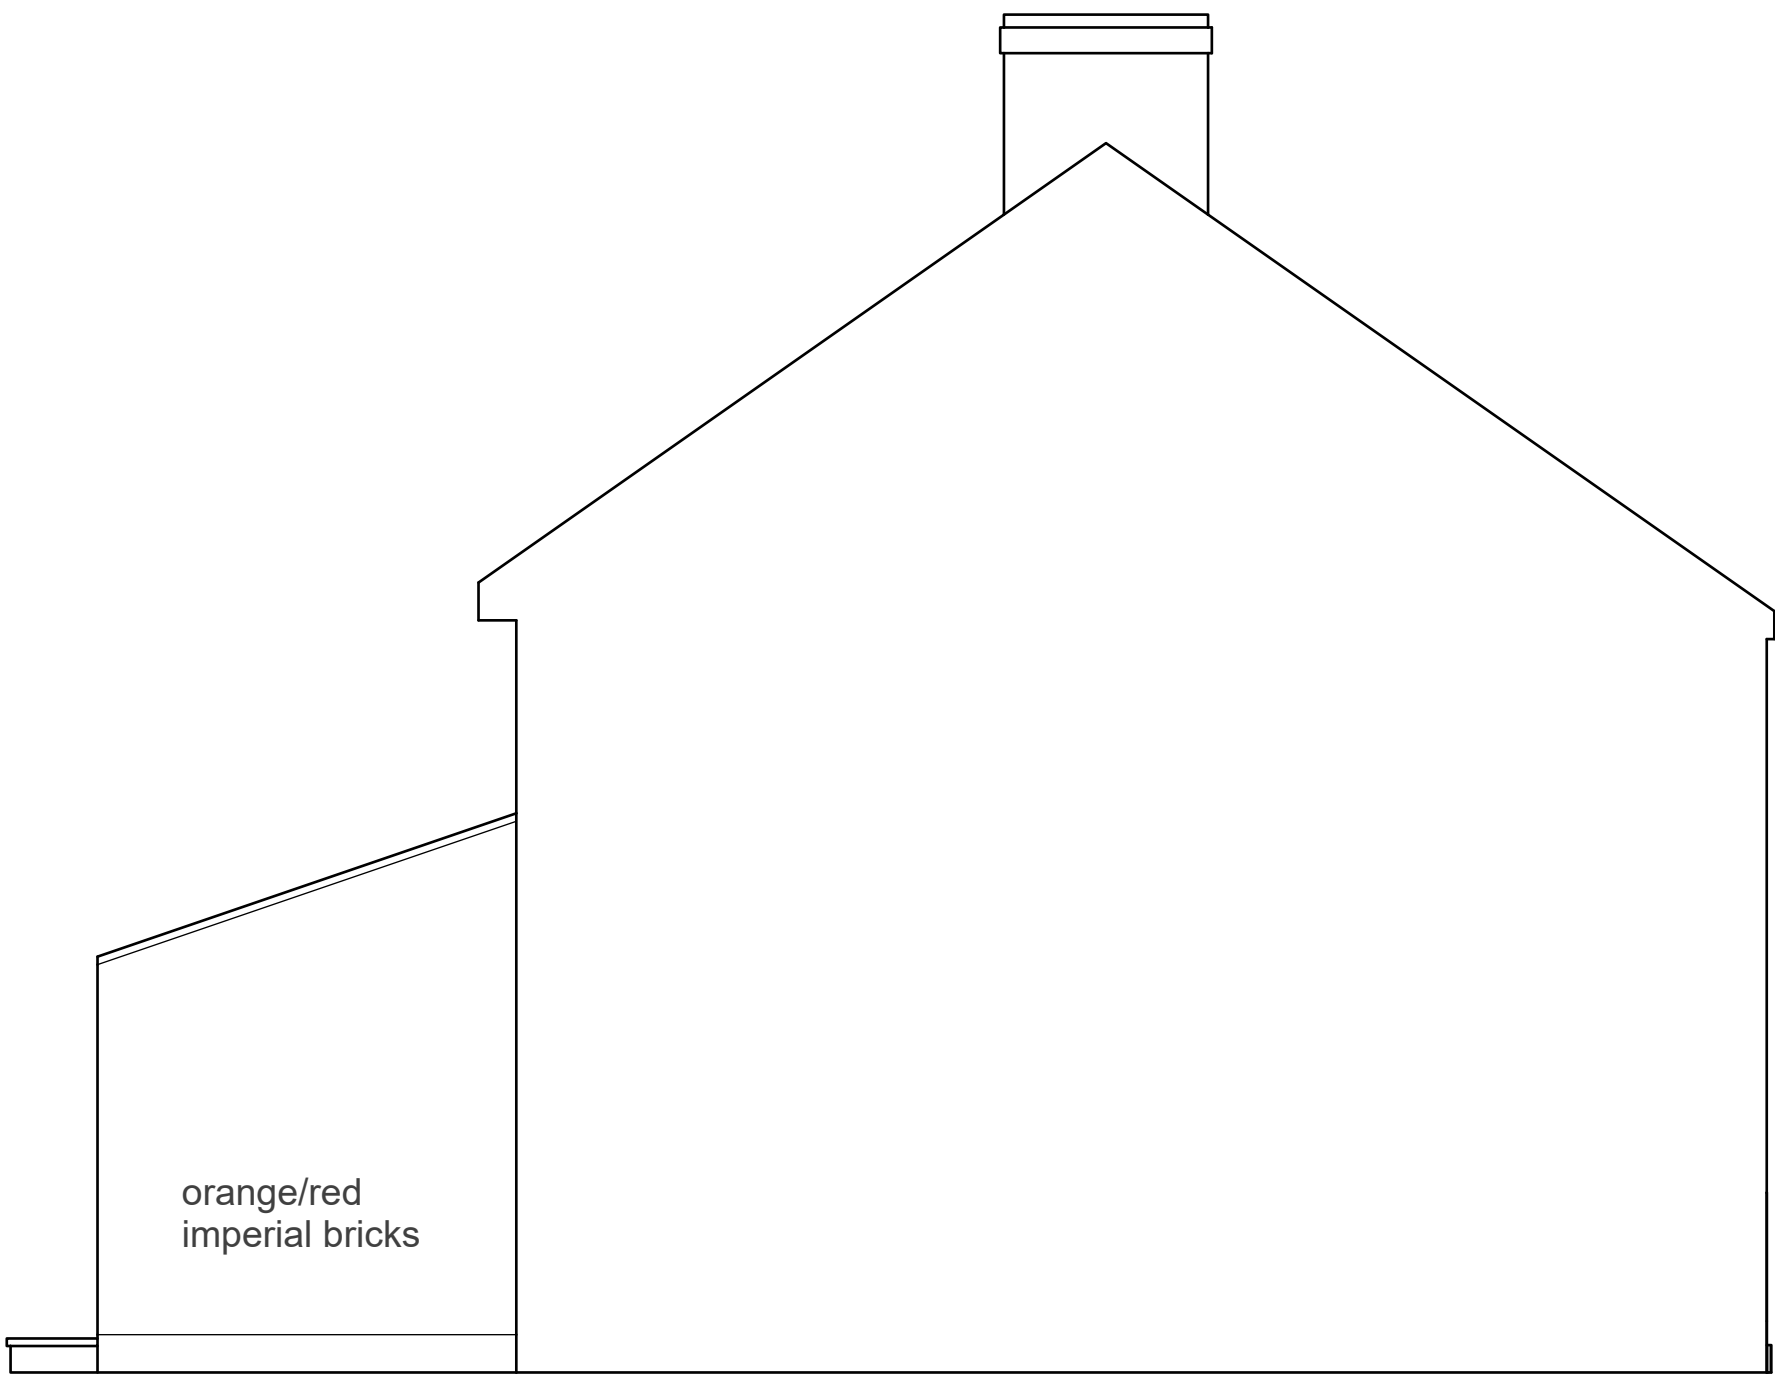

SOUTH ELEVATION

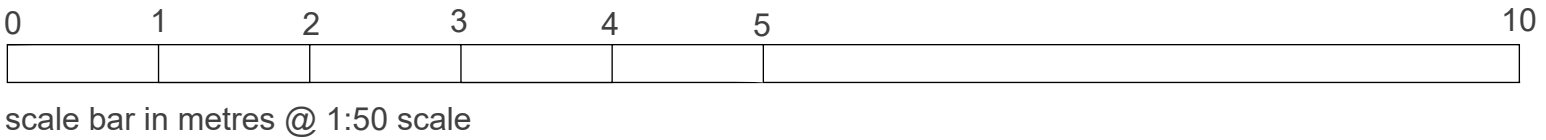

NOTES

REVISIONS

A Additional notes 24 8 23

EXTENSION & ALTERATIONS TO
85 BELLE VUE ROAD
EARL SHILTON

PLANS & ELEVATIONS AS EXISTING

1:50 @ A1 13 12 22

db
David F Barnes Dip Arch RIBA
14 Pyeharps Road Burbage LE10 2JE
Telephone 01455 633410

B22/21/E01A