



ENTERING SITE SOUTH

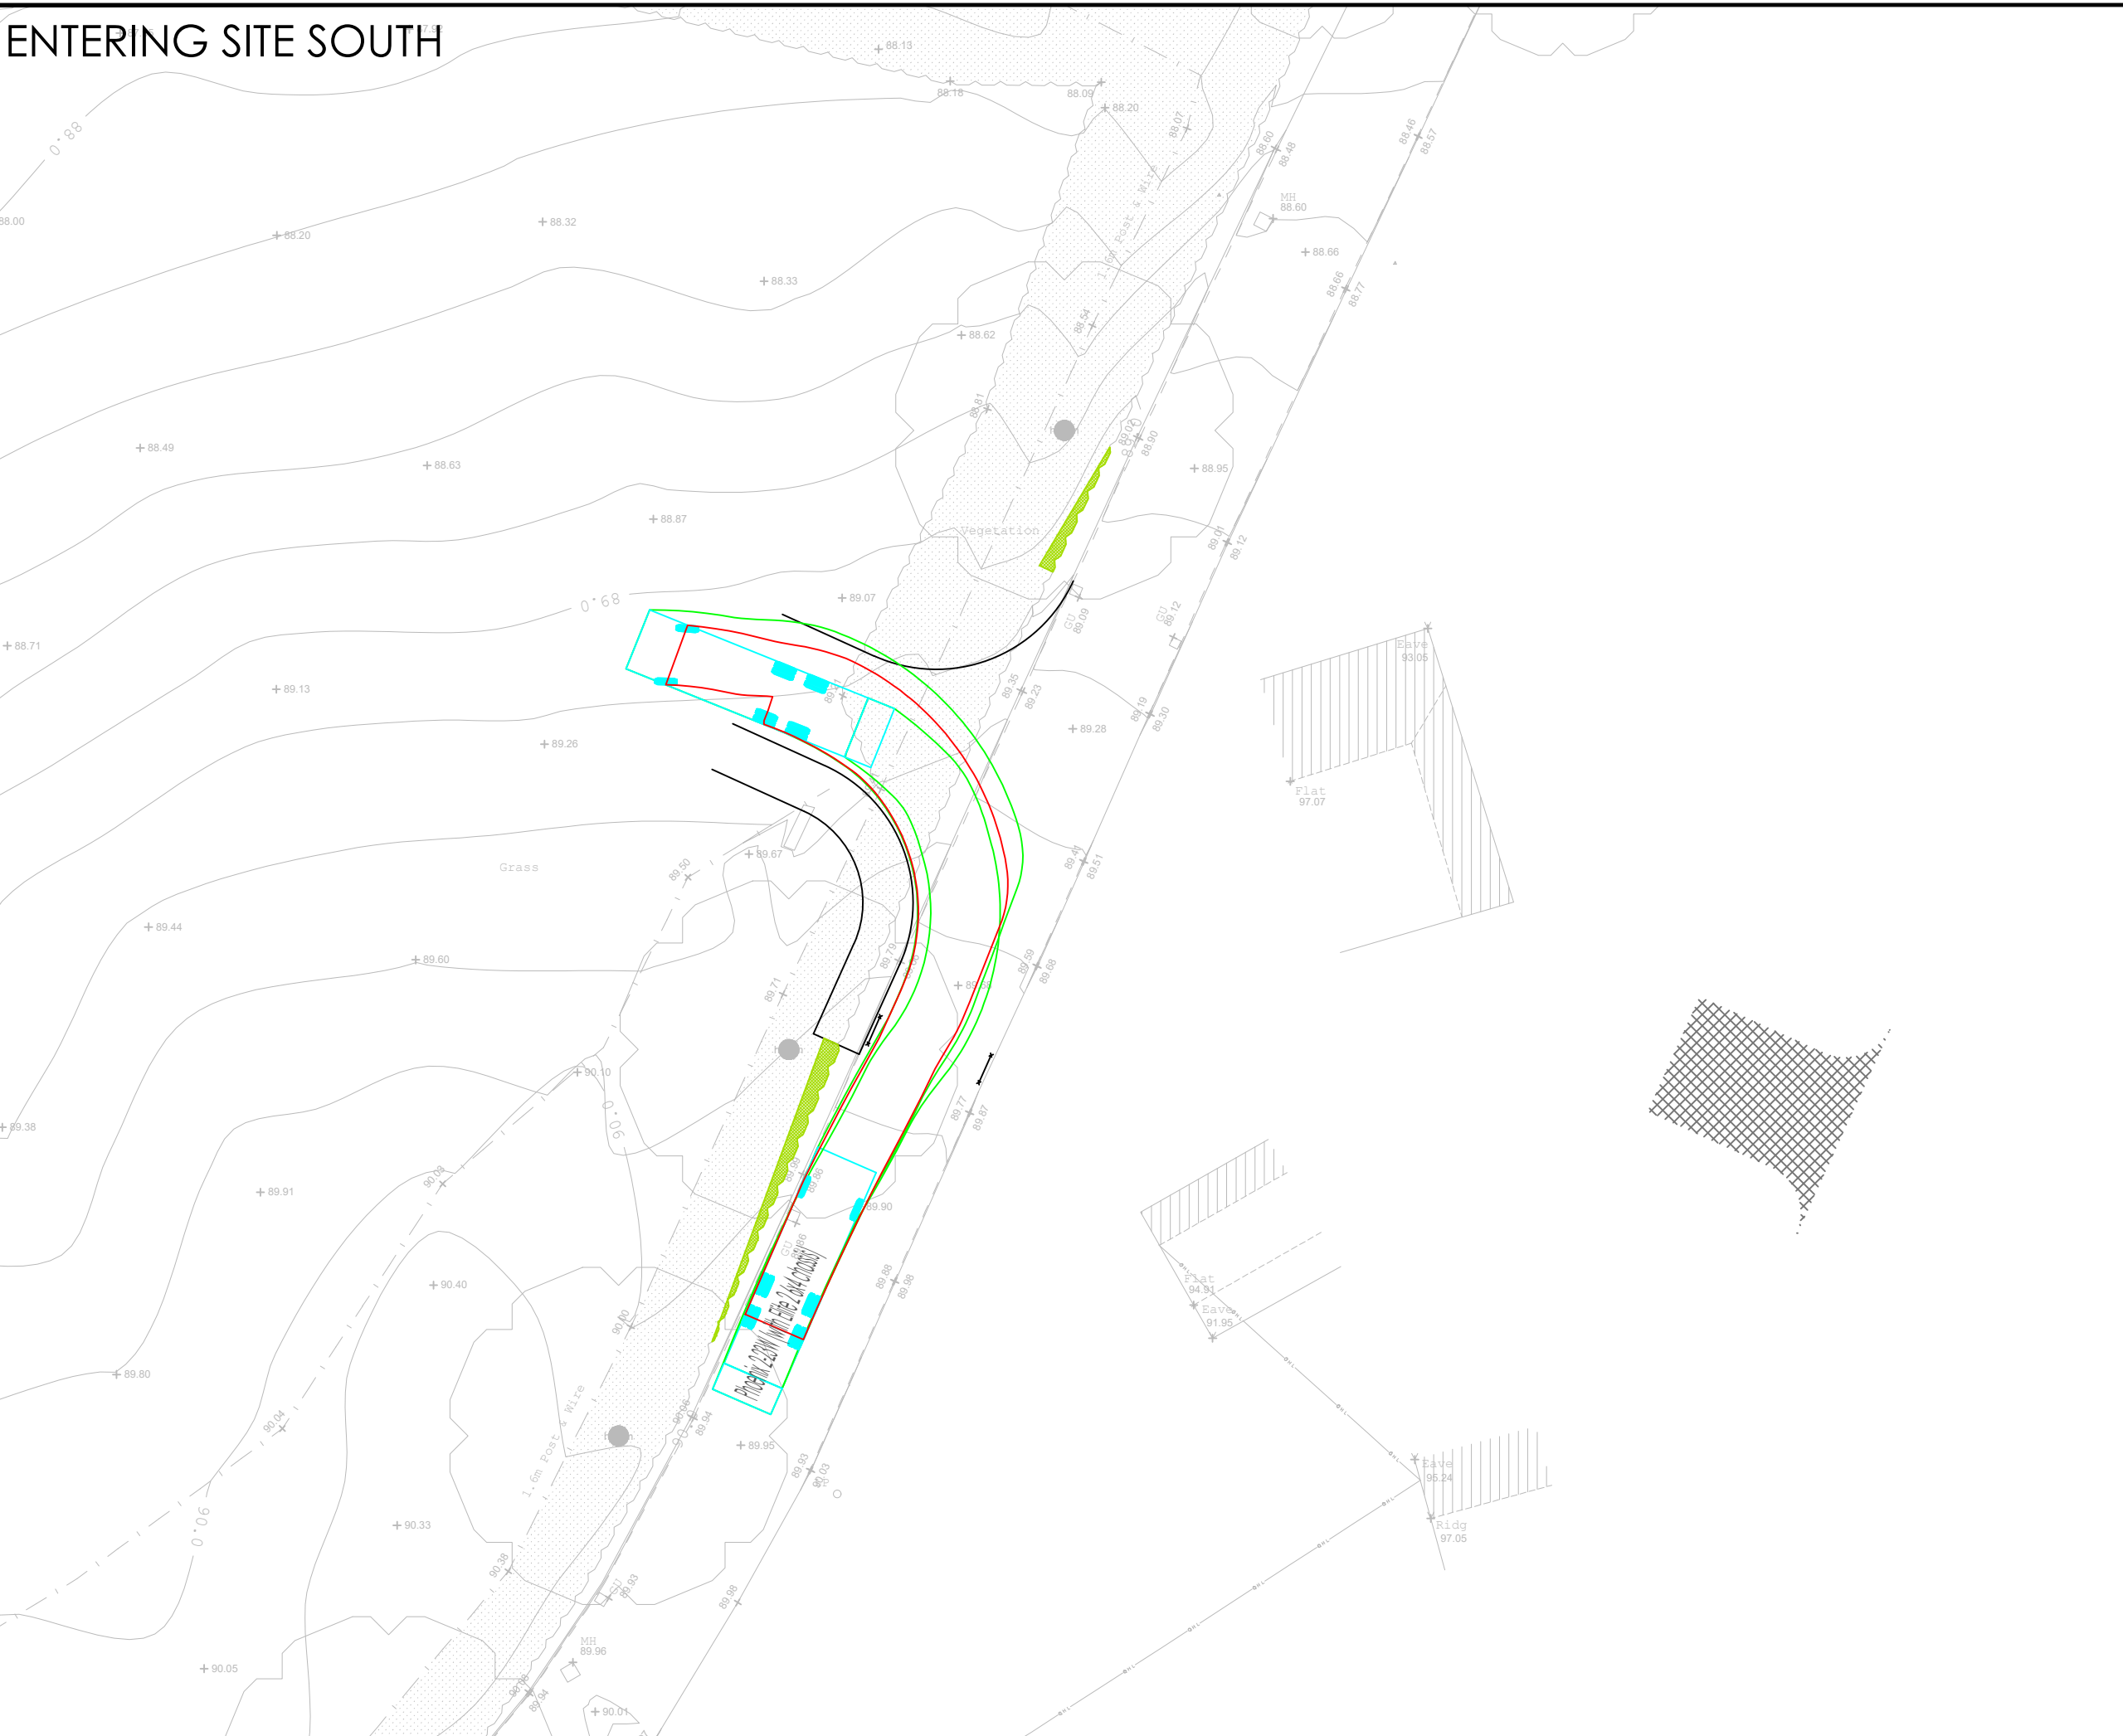


ENTERING SITE NORTH

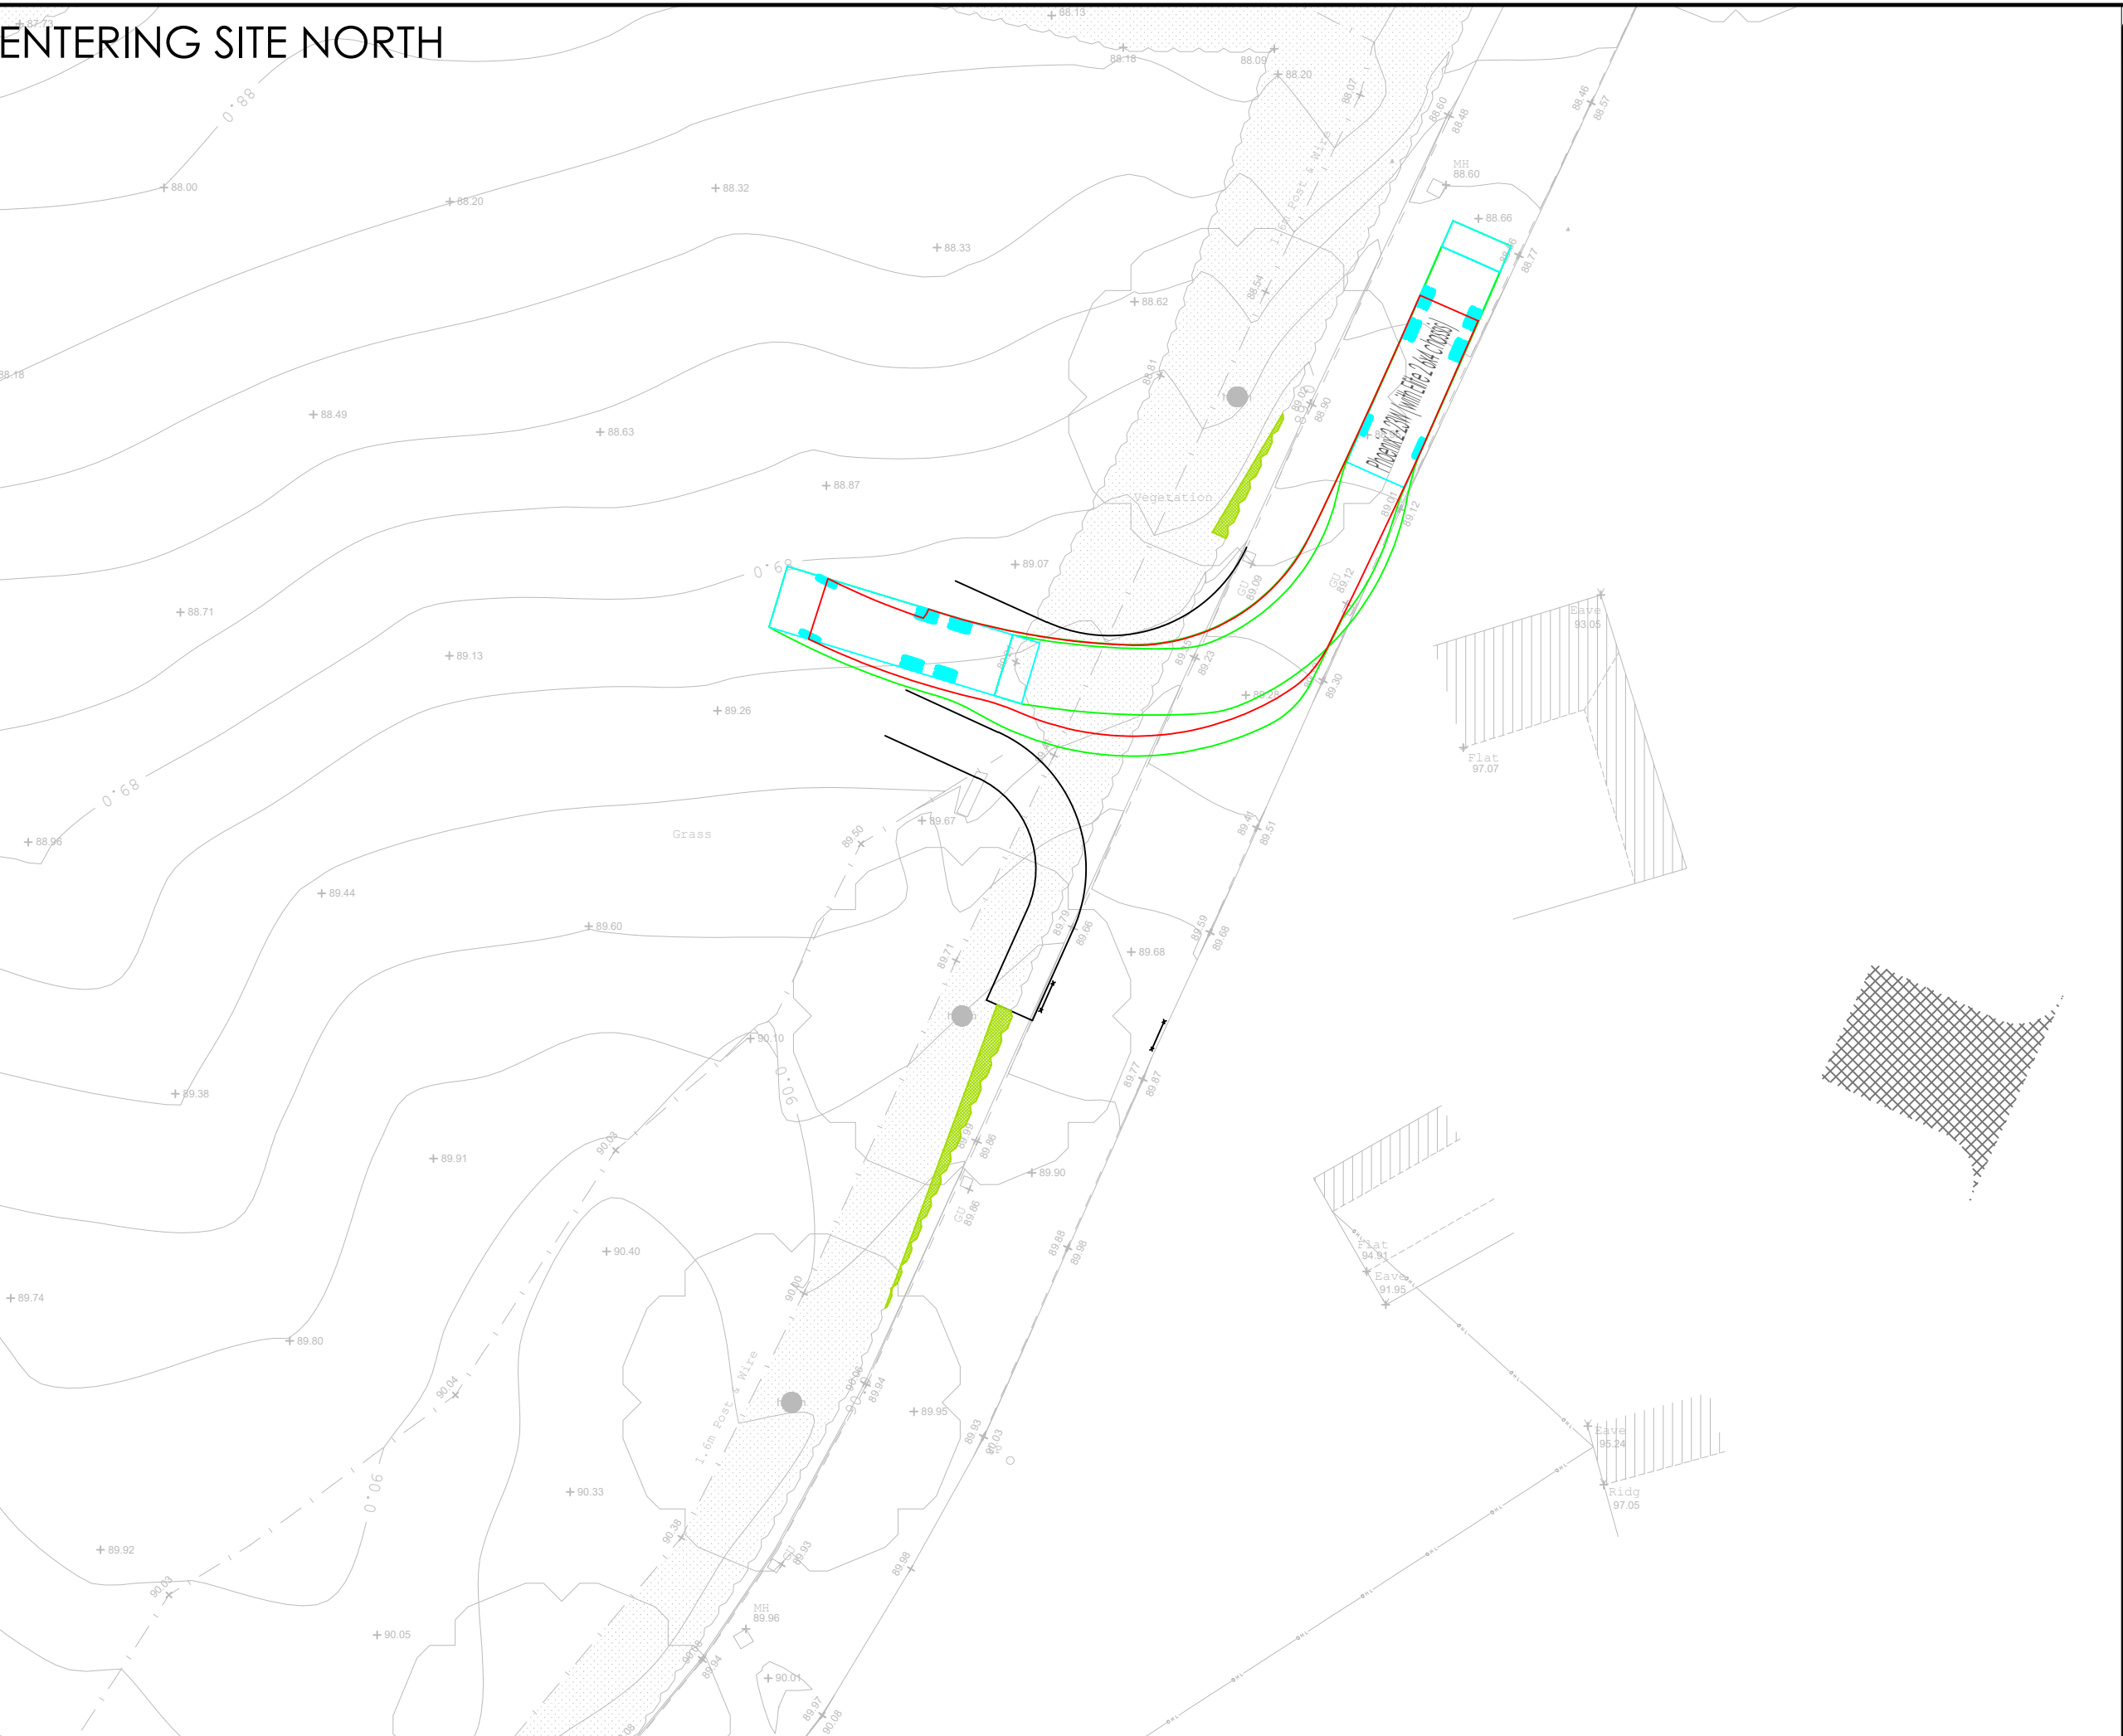

EXITING SITE SOUTH



EXITING SITE NORTH

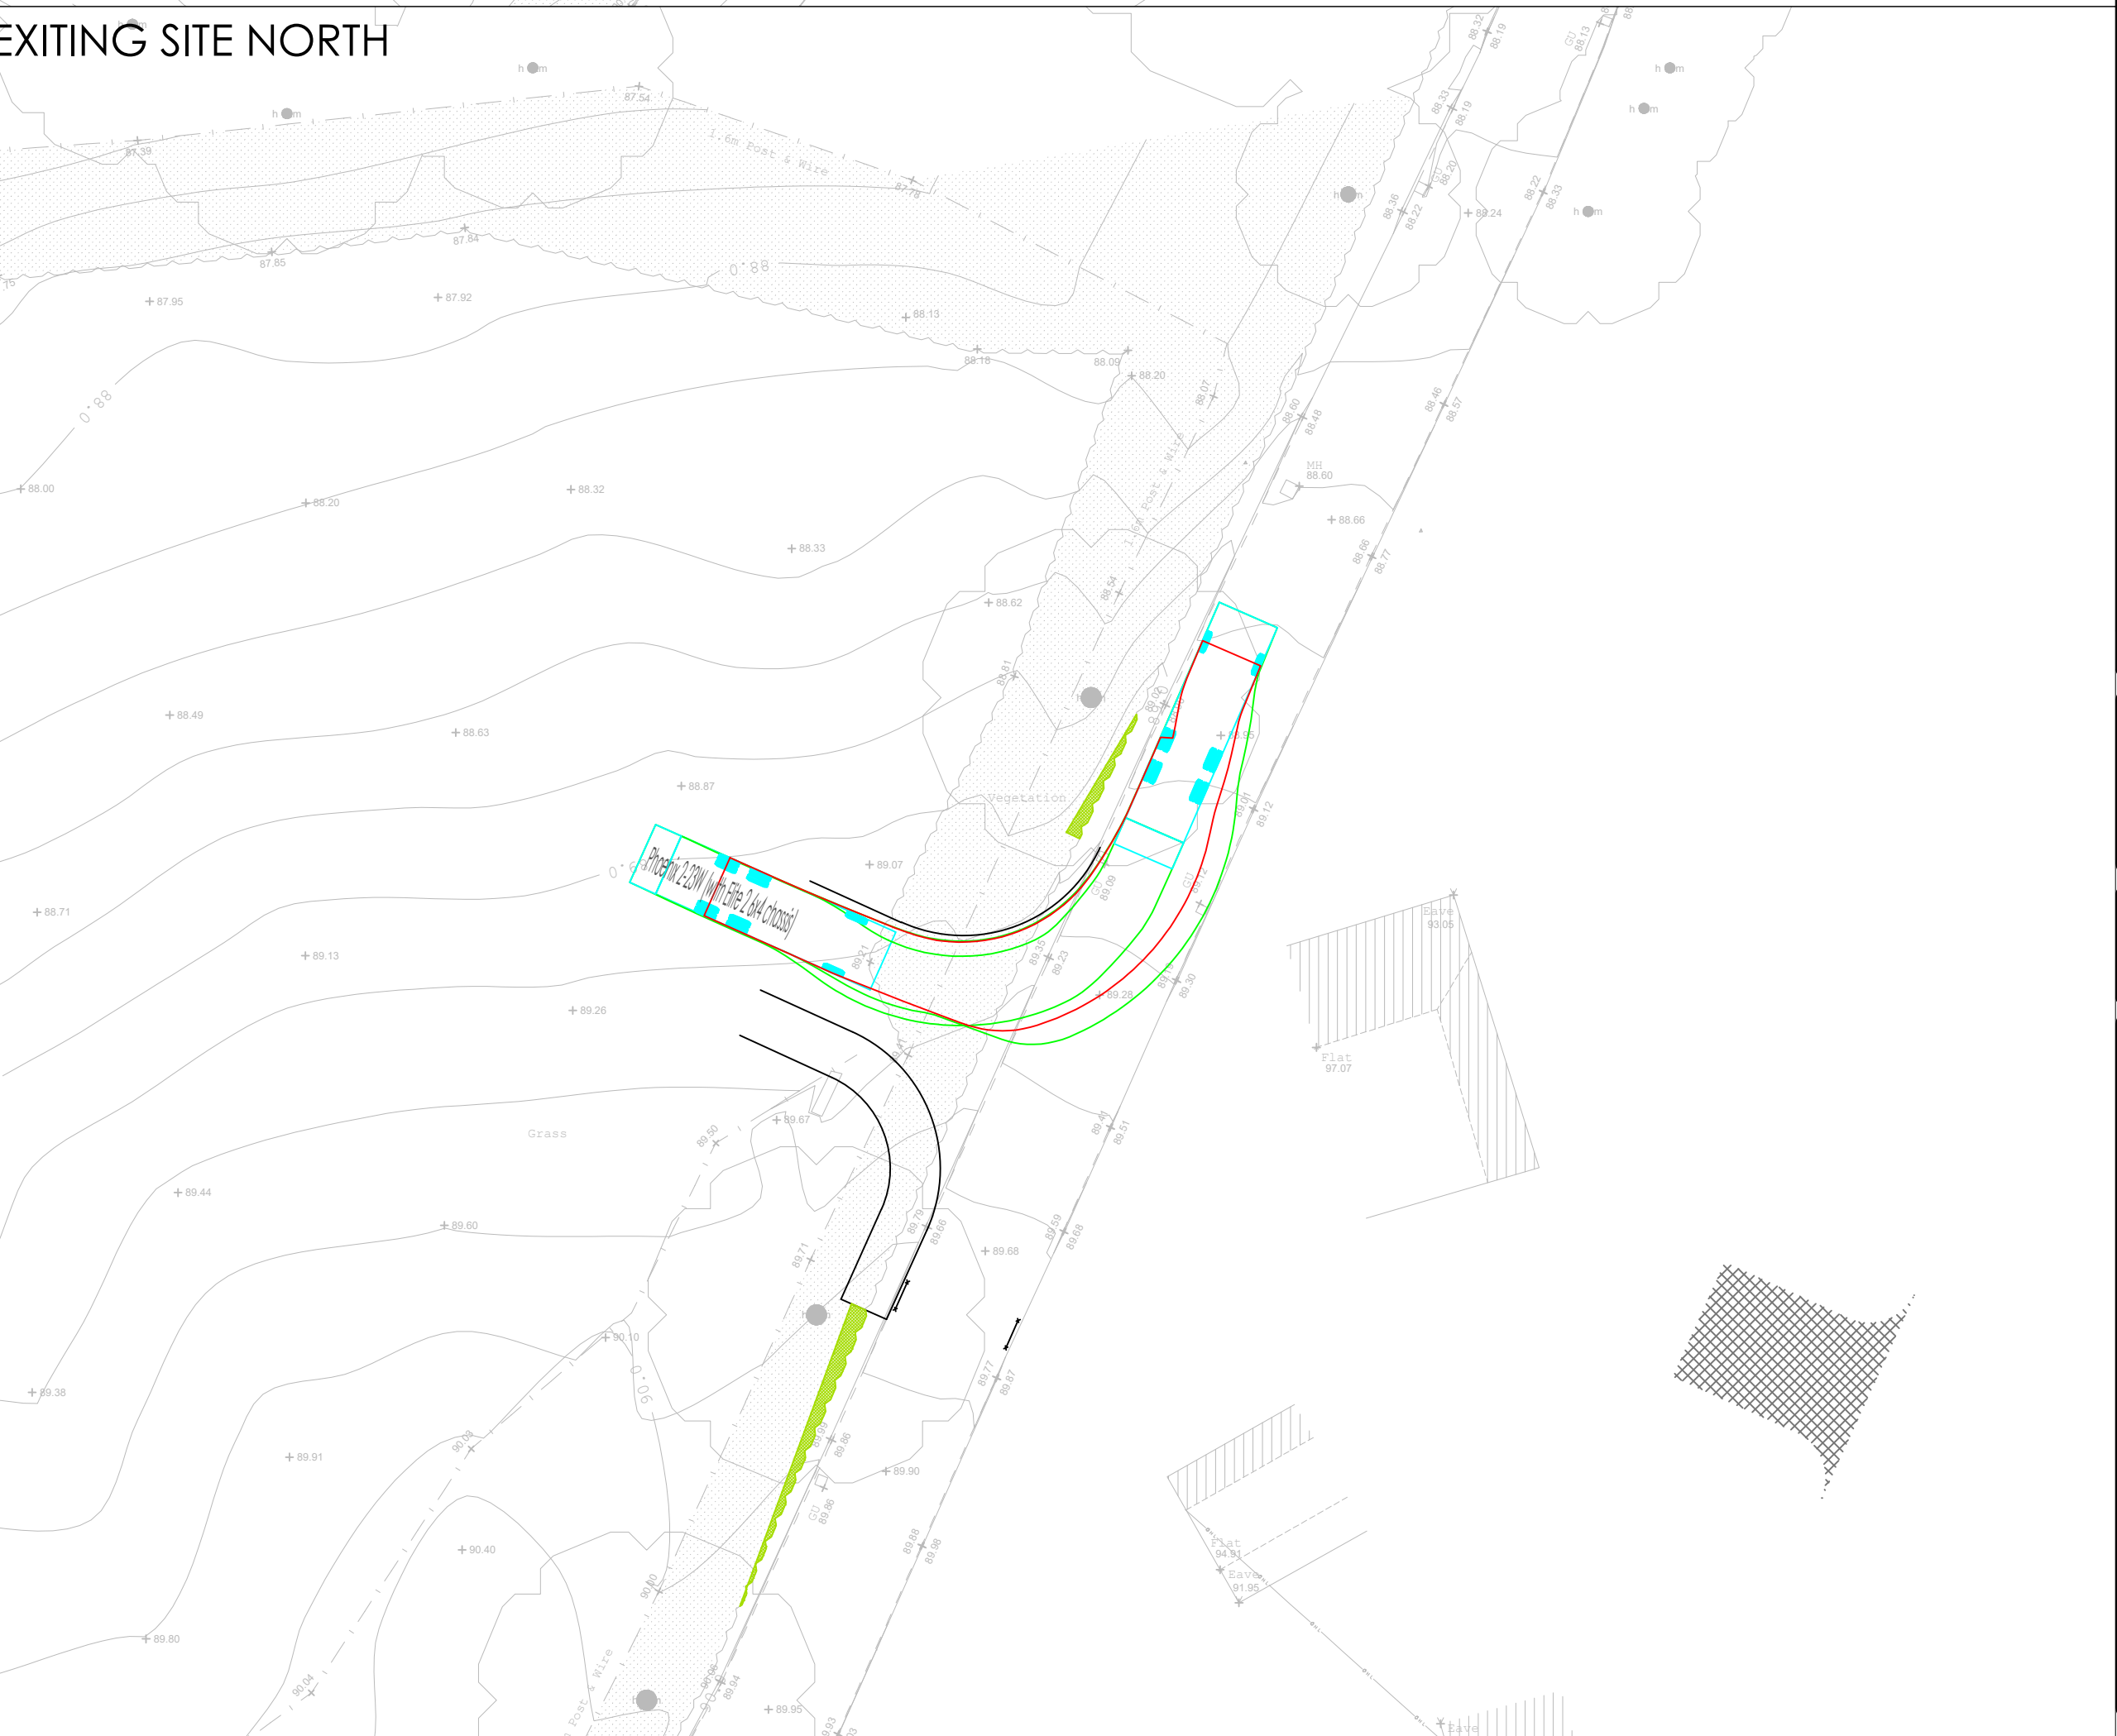

NOTES:

1. ALL DIMENSIONS ARE IN METRES. ALL LEVELS ARE IN METRES ABOVE ORDNANCE DATUM.
2. DRAWING BASED ON TOPOGRAPHICAL SURVEY PREPARED BY CASTLE SURVEYS LTD REFERENCE: 22769-22-01 DATED 09/12/2022.
3. DRAWING IS INDICATIVE FOR PLANNING PURPOSES ONLY.

Phoenix 2-23W (with Elite 2 6x4 chassis)
Overall Length10.520m
Overall Width2.530m
Overall Body Height3.211m
Min Body Ground Clearance0.416m
Track Width2.530m
Lock to lock time4.00s
Kerb to Kerb Turning Radius9.950m

Lennon Transport Planning Ltd
Highway and Transportation Consultants

Lower Lenthill Farm, 120, Main Street, Newtown Linford,
Leicester LE6 0AF

CLIENT:
NAYLORS ESTATE AGENTS

TITLE:
BARTON LANE, CONGERSTONE

RESIDENTIAL DEVELOPMENT

VEHICLE TRACKING

Scheme No.	Drawing No.	Revision
MJL/PN/0312/22/23	NE/0312/AD/23	-
PREPARED BY:	-	SCALE: 1:250
CHECKED BY:	-	SIZE: A1
APPROVED BY:	M. LENNON	DATE: FEB 2024