



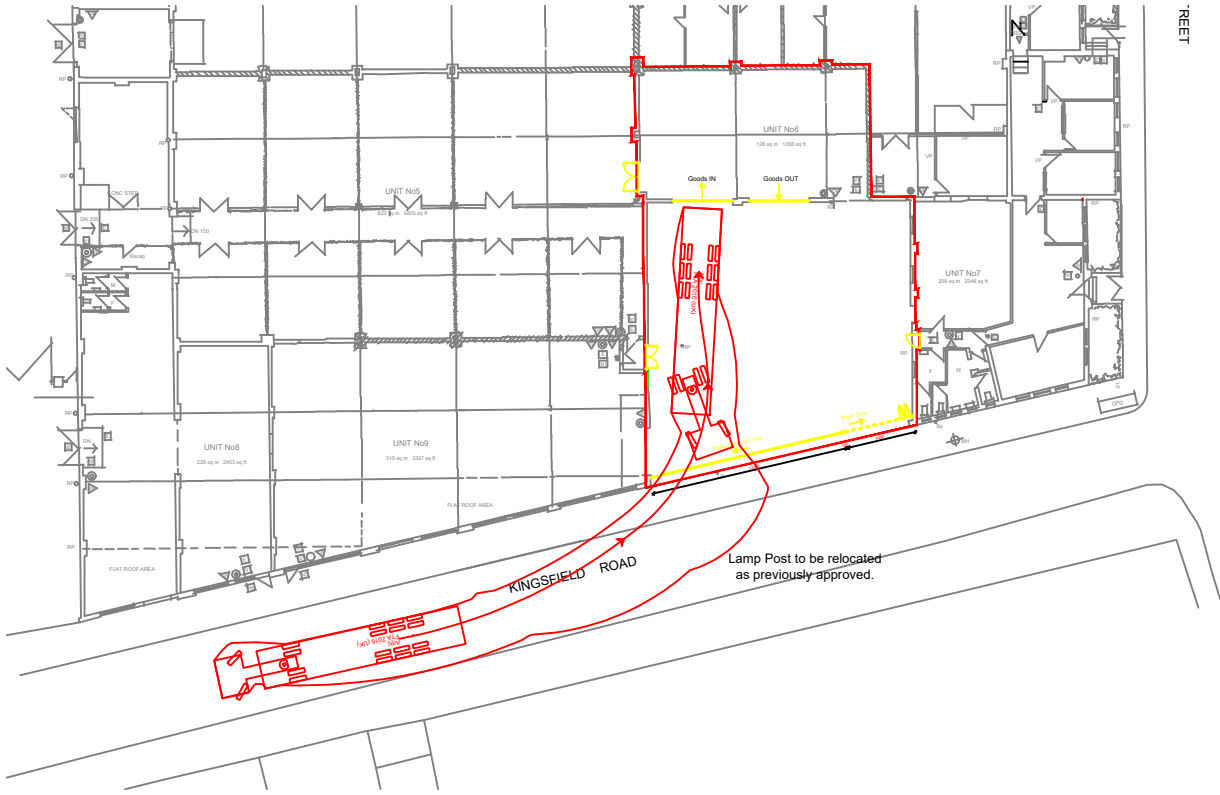


Reversing into Space 1 from the West


HGV - 16.45 x 2.55m

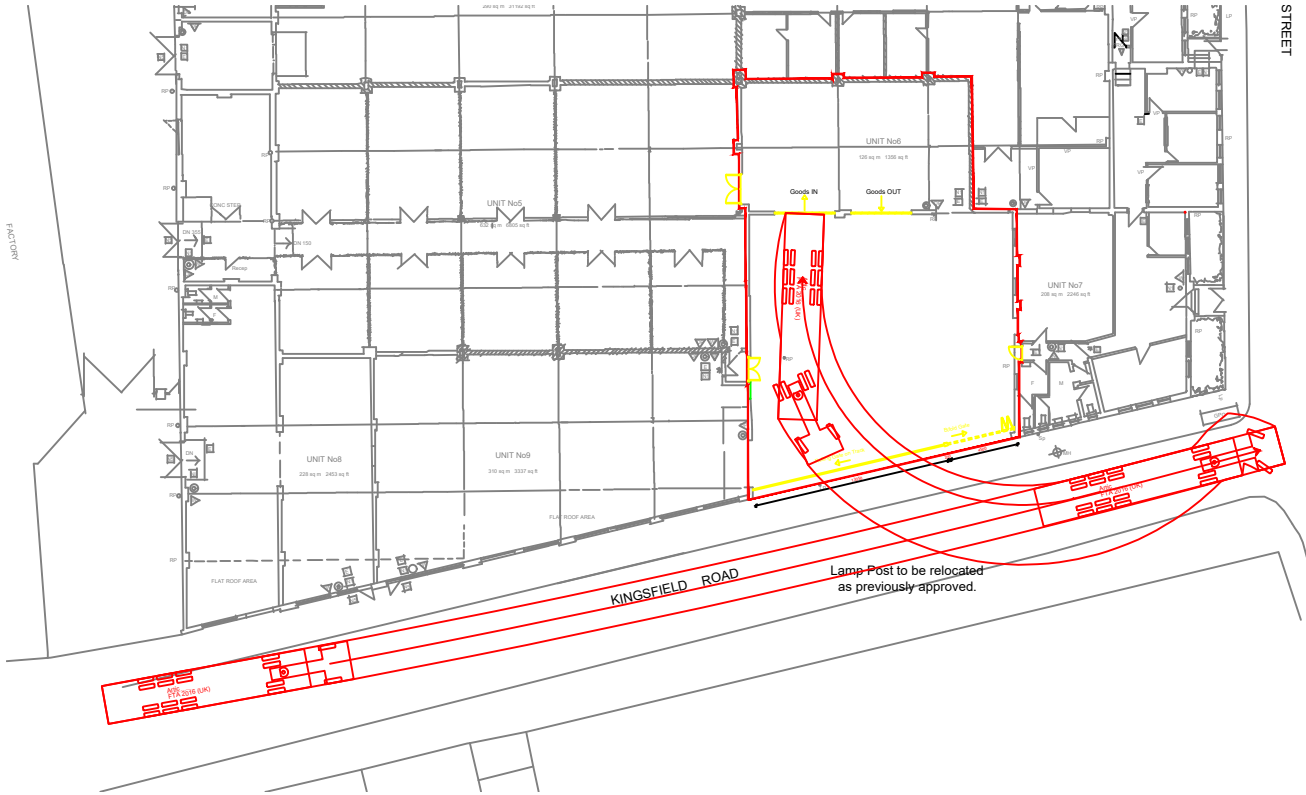

Reversing into Space 1 from the East

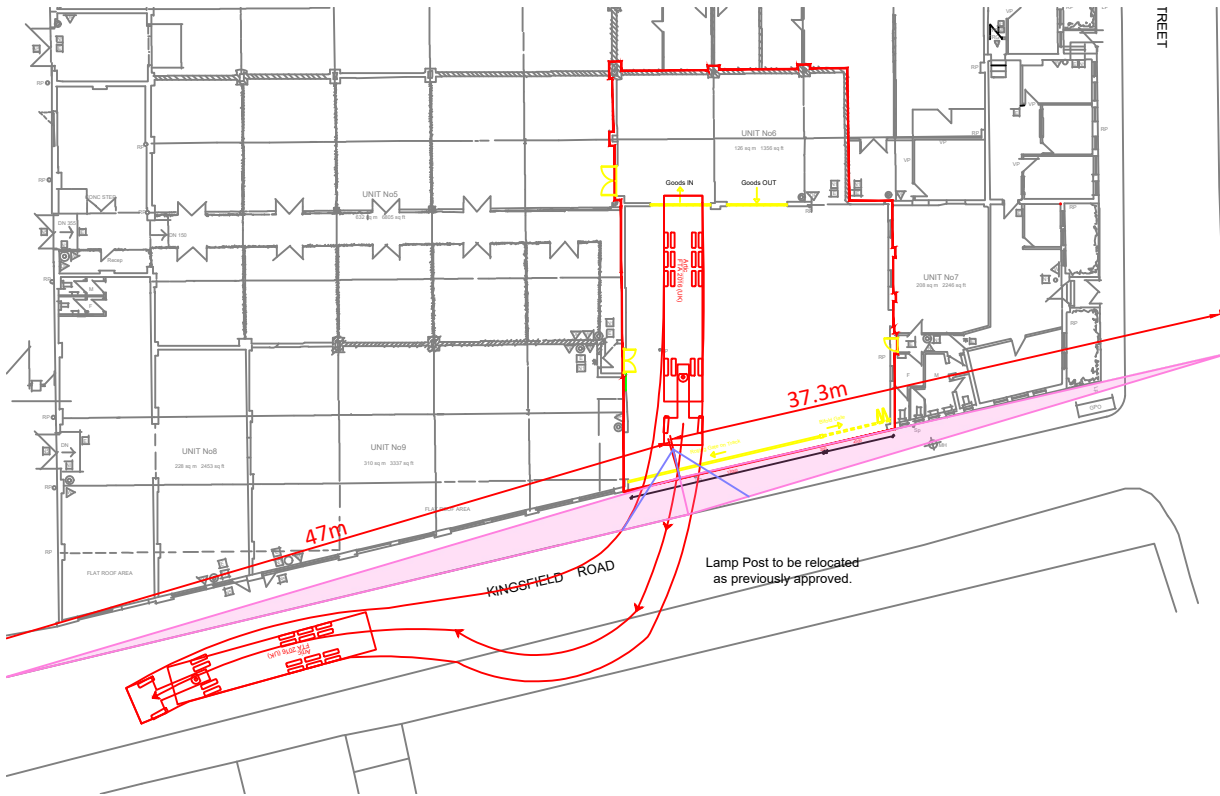

Leaving Space 1 towards the West

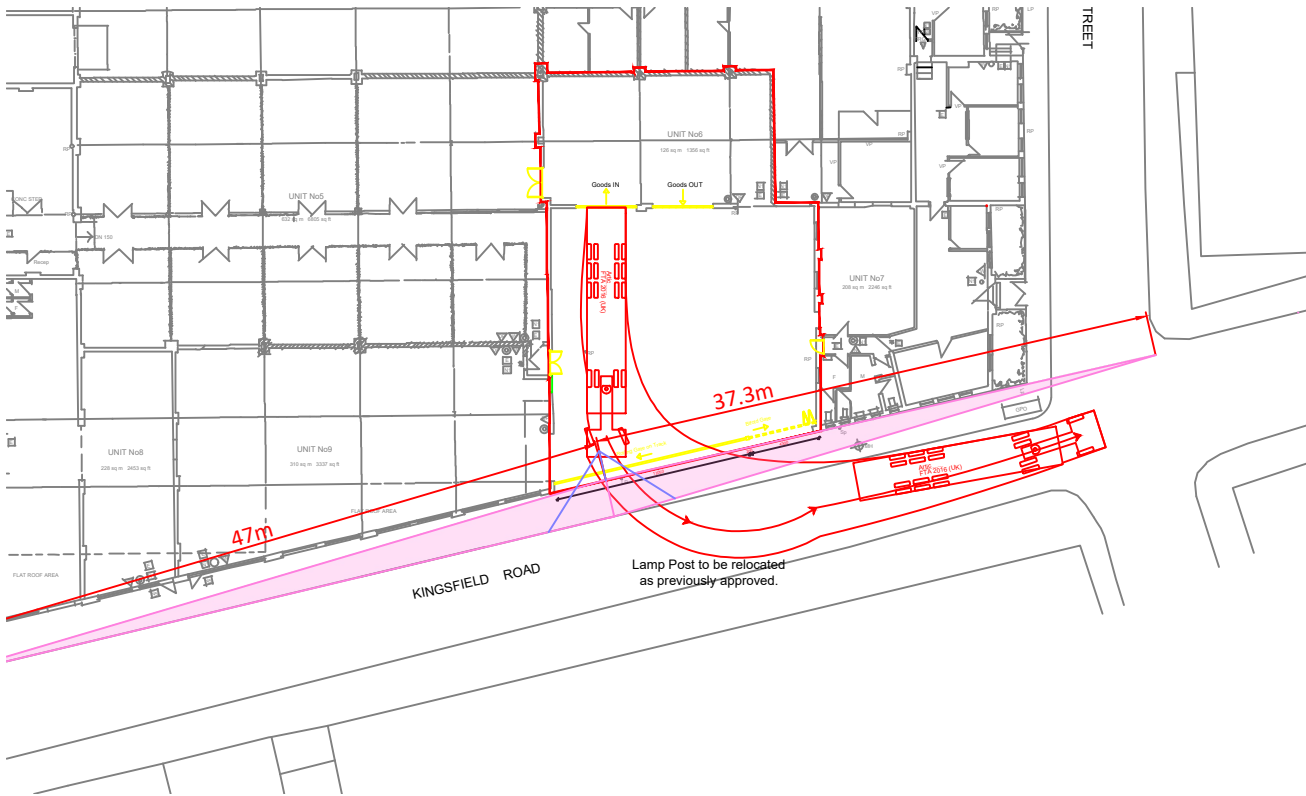

Leaving Space 1 towards the East



hayward
ARCHITECTS LTD

19 Station Rd
Hinckley
Leicestershire
LE10 1AW

Tel: 01455 635665
Fax: 01455 618971

www.hayward-architects.co.uk

Client Limelight Beds		
Project Title Limelight Beds Arthur Street Barwell		
Drawing Title Proposed access routes		
Scale 1:500	Date Feb 2024	Sheet A3
Author MO	Checked By ZLM	
Job No. 23 108	Drawing No. 05 A	
Status Planning		

THE COPYRIGHT OF THIS DRAWING IS VESTED IN HAYWARD ARCHITECTS LTD. REPRODUCTION IN ANY FORM, EITHER IN WHOLE OR IN PART IS FORBIDDEN WITHOUT THE PRIOR WRITTEN PERMISSION OF THE COPYRIGHT HOLDER. DO NOT SCALE FROM DRAWING AND ONLY FIGURED DIMENSIONS ARE TO BE USED.