
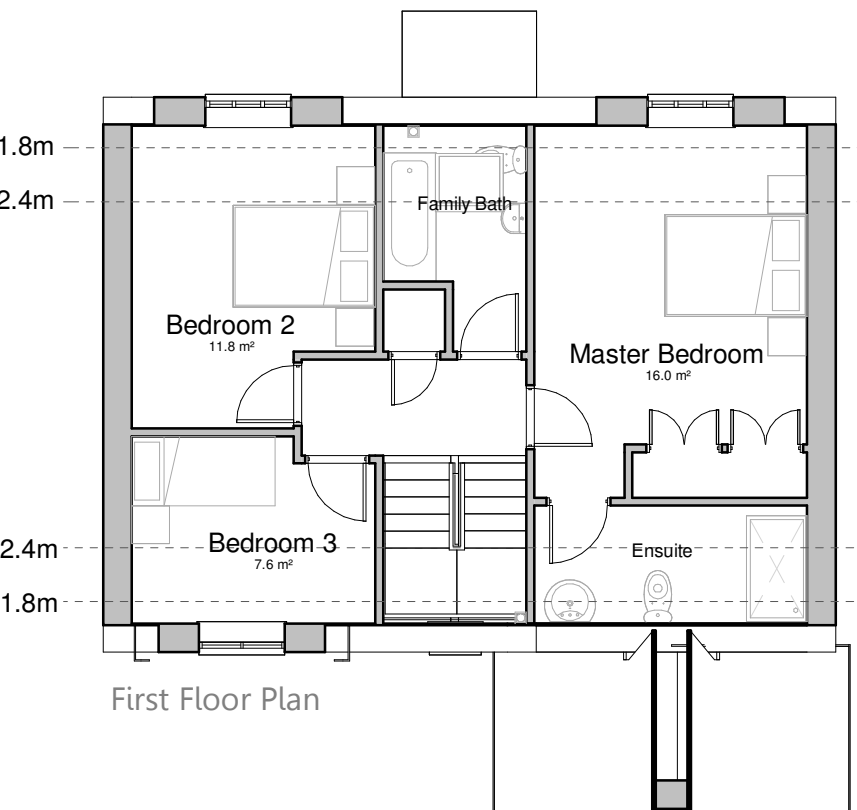
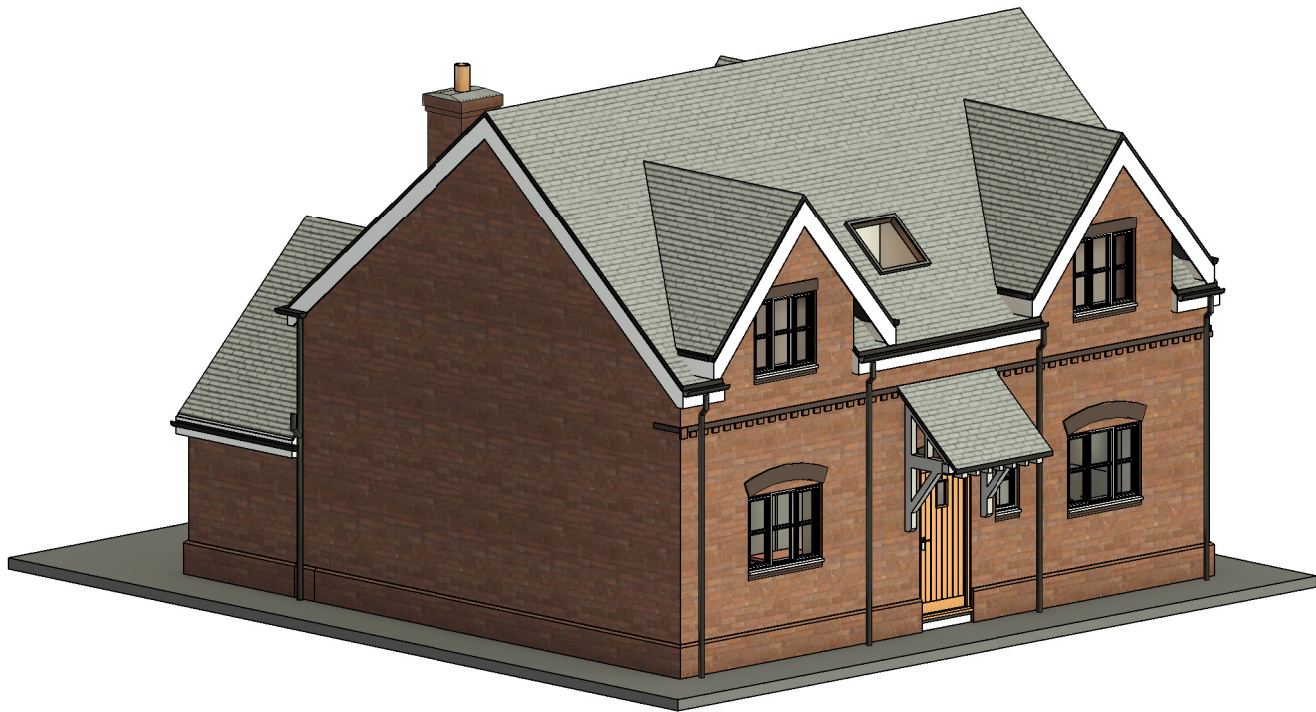
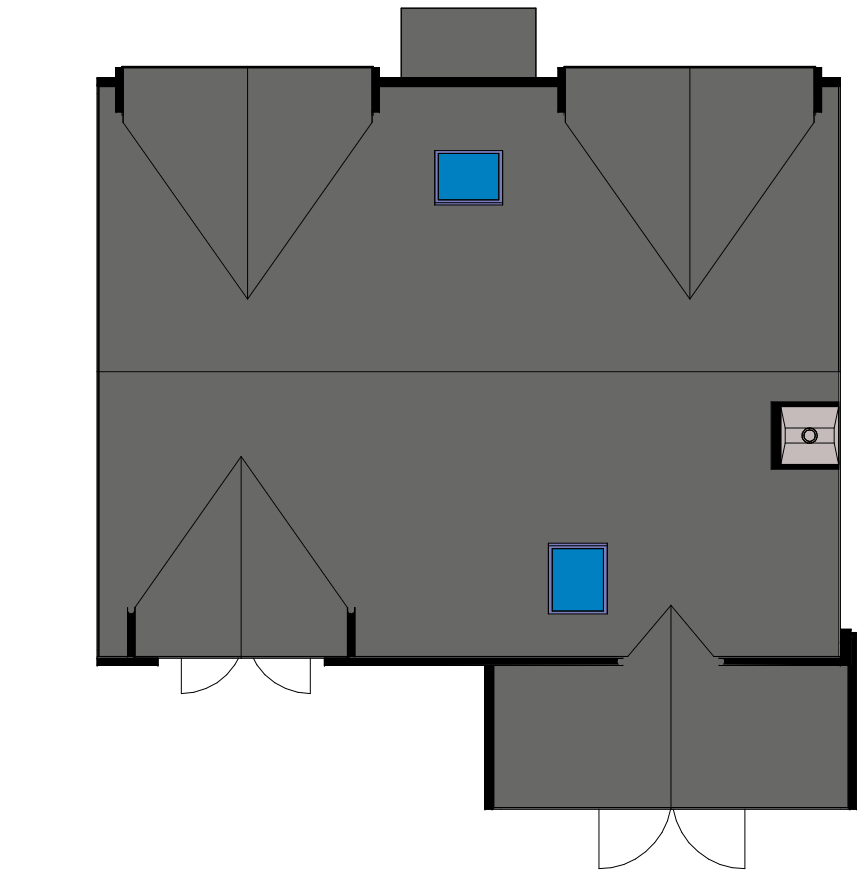


Proposed House Type: Plot 1

Chapel Lane, Witherley


132.5m² (1426ft²)

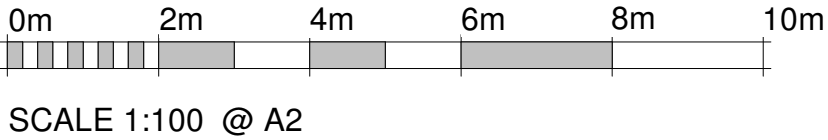

Rev A: Amendments to meet part O - MS-13.09.23



19 Station Road
Hinckley
Leicestershire
LE10 1AW
Tel: 01455 635 665
Fax: 01455 618 971
www.hayward-architects.co.uk

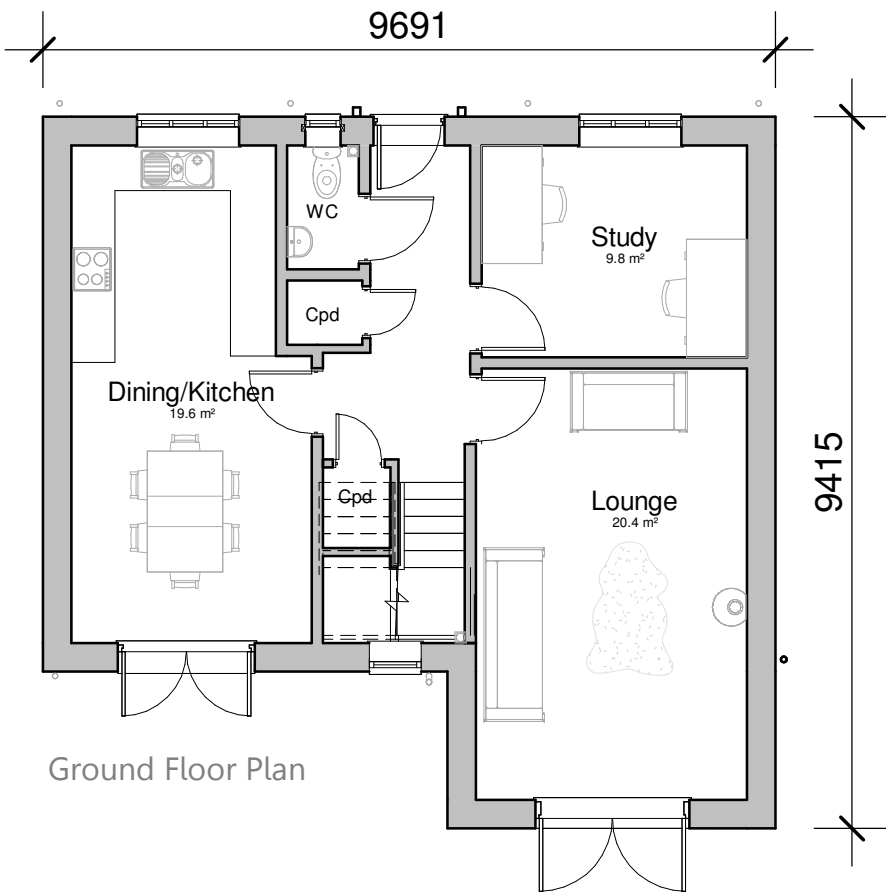

Client Cartwright Homes		
Project Title Proposed Homes Chapel Lane Witherley		
Drawing Title Bespoke House Type-Plot 1		
Scale 1:100	Date March 2023	Sheet A2
Author JET	Checked by	
Job No. 22-124	Drawing No. PL05-A	
Status Planning Submission		

THE COPYRIGHT OF THIS DRAWING IS VESTED IN HAYWARD ARCHITECTS LTD.
REPRODUCTION IN ANY FORM, EITHER IN WHOLE OR IN PART IS FORBIDDEN WITHOUT
THE PRIOR WRITTEN PERMISSION OF THE COPYRIGHT HOLDER. DO NOT SCALE FROM
DRAWING AND ONLY FIGURED DIMENSIONS ARE TO BE USED