


25/43. 01. A3.
 1:50. 1:100. 5/26.
 plan + elevations as existing.

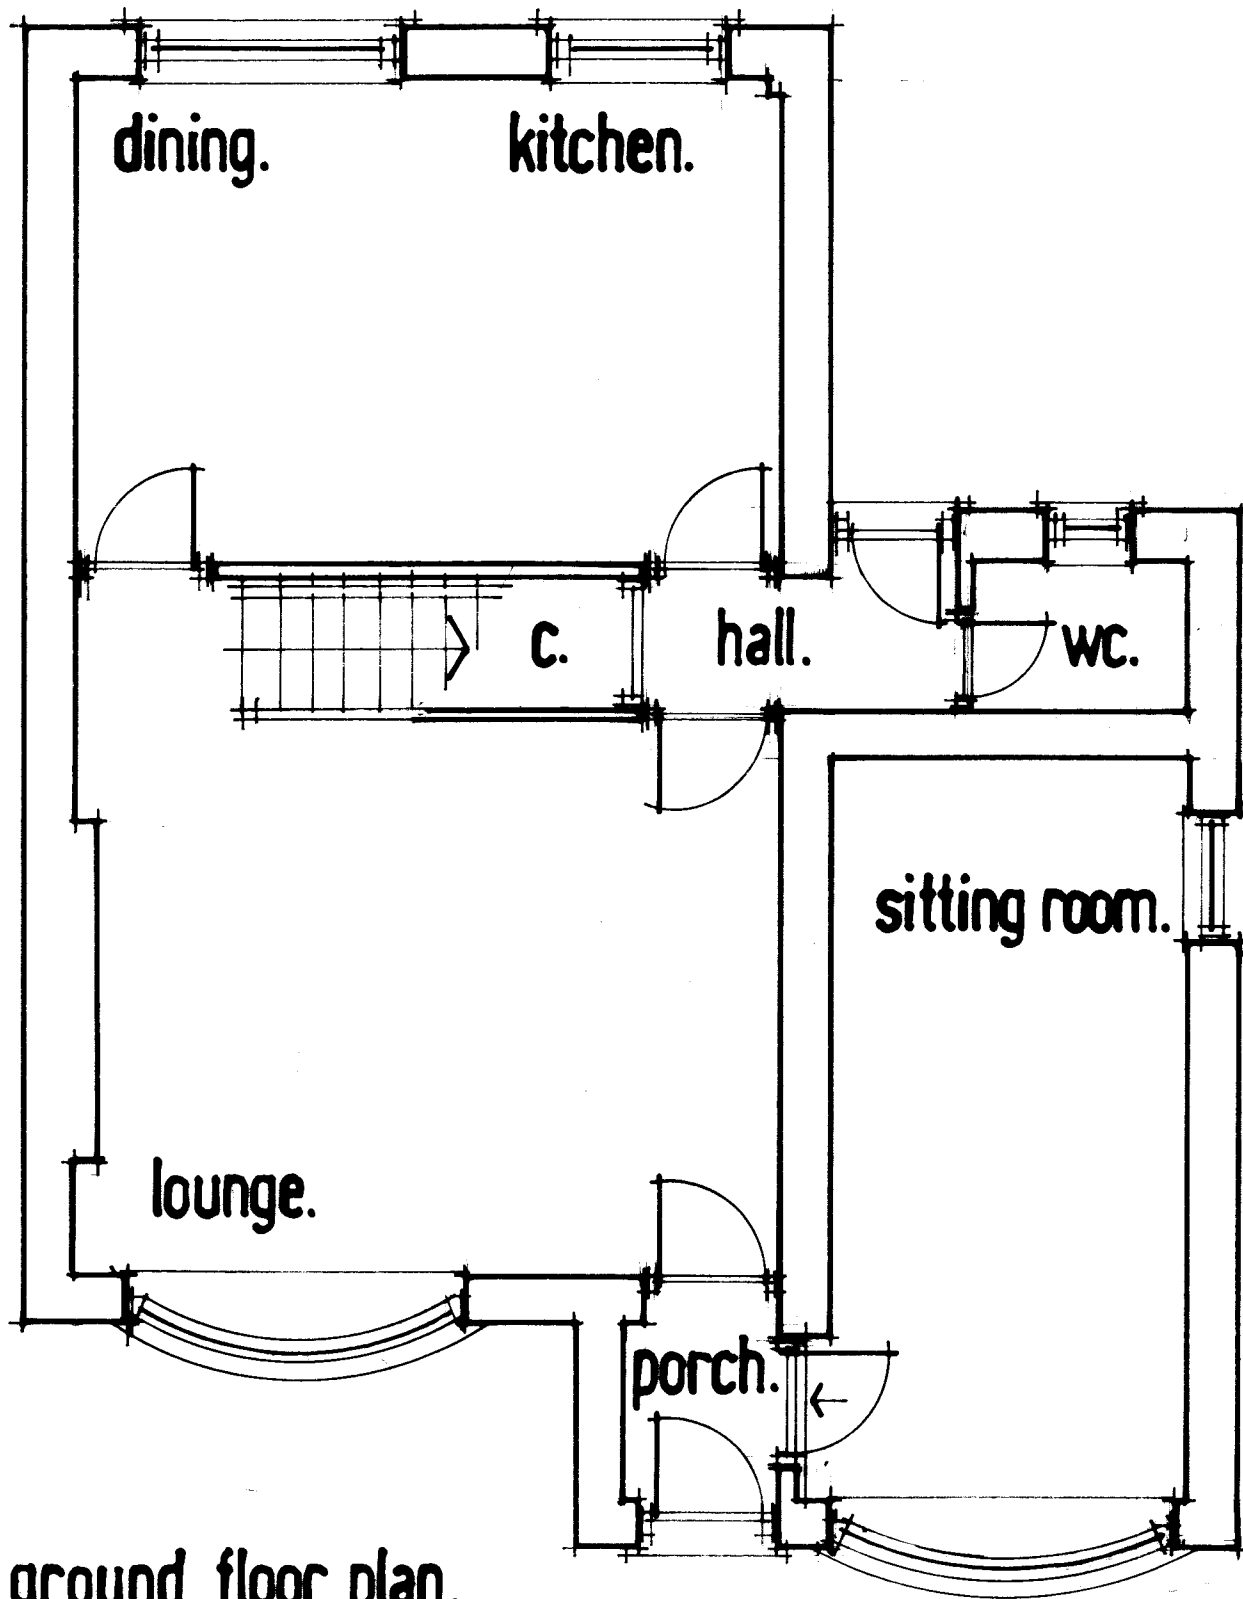


ground floor plan.

0. 1. 2. 3.
 1:50 SCALE

elevations.

0. 1. 2. 3.
 1:100 SCALE

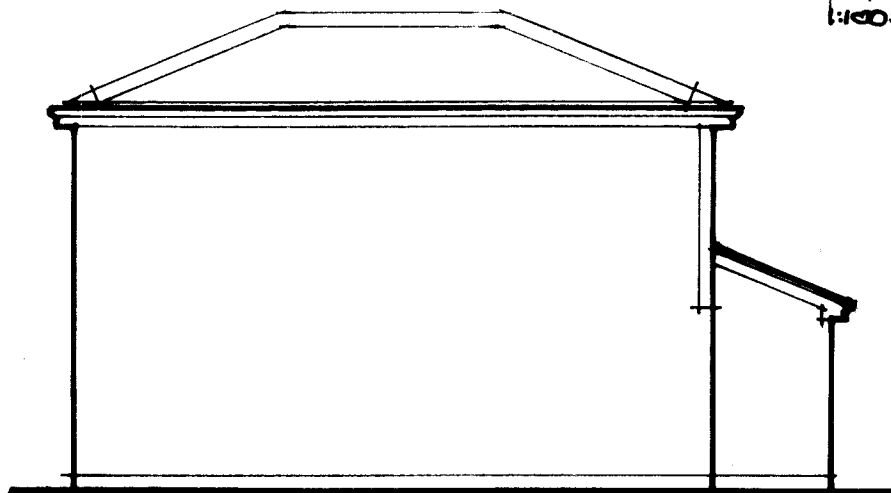

west.



south.

proposed extensions.
 15 Timberwood Drive.
 Groby.
 Mr. C. Warren + Ms. J. Smith.

David Pycroft
 Architectural Services Limited
 15 Oakley Drive Long Whatton LE12 5DQ
 telephone 01509 843233 07969 443534
 email davidpycroft@btinternet.com


25/43. 02.

A3.


1:50. 1:100.

4/26.

plan + elevations as existing.


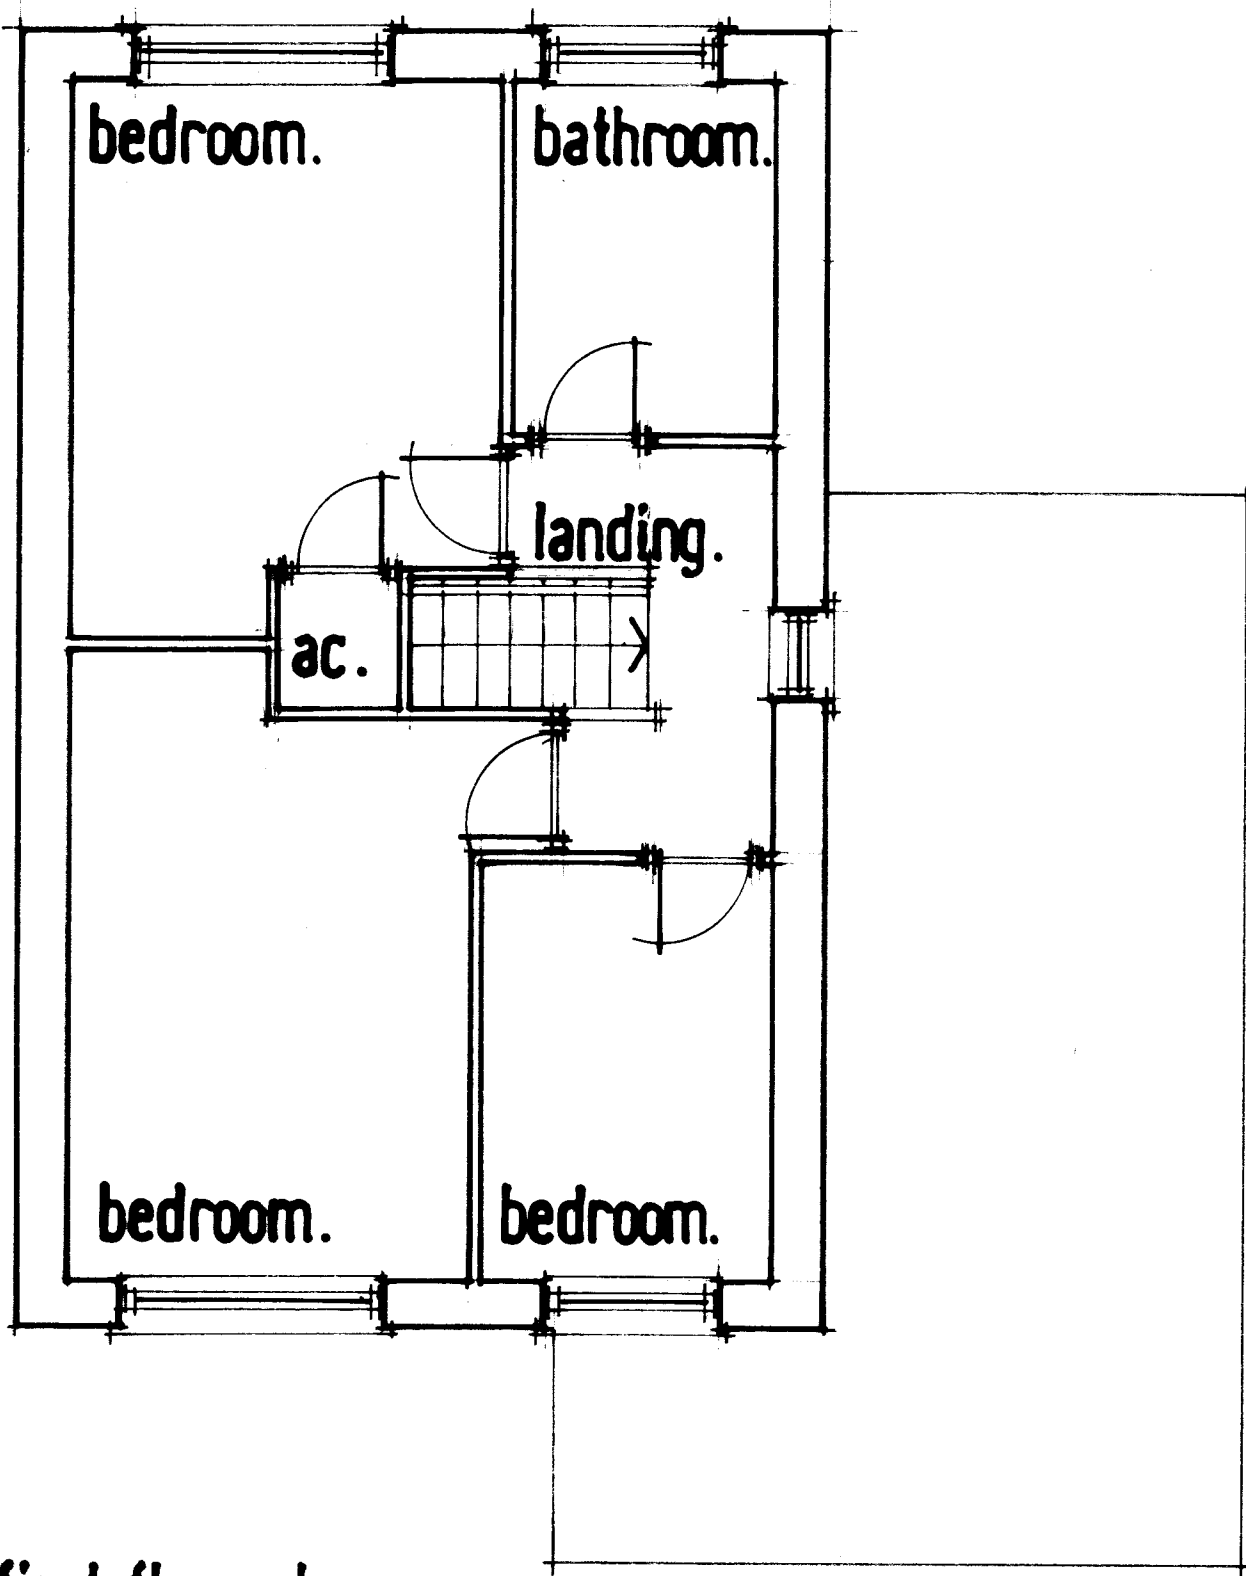


first floor plan.

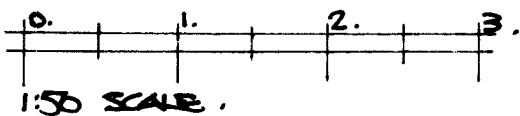

north.

elevations.

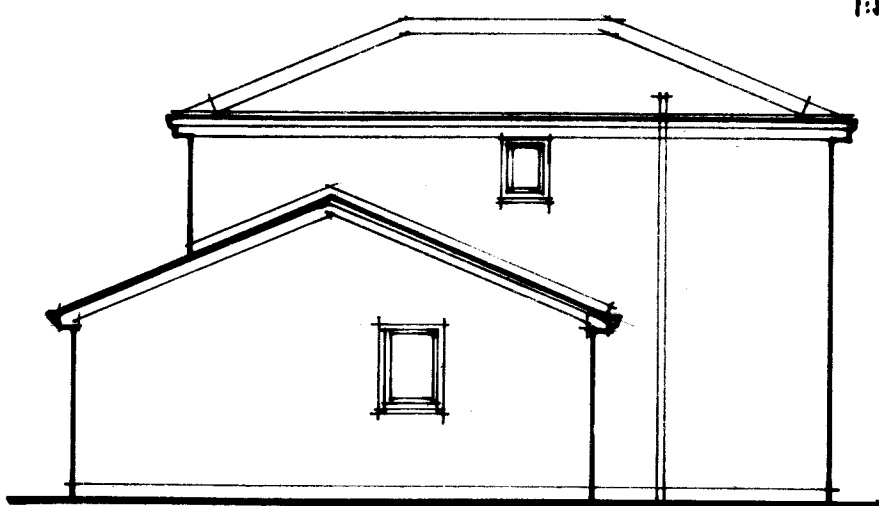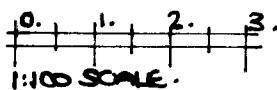

east.

proposed extensions.

15 Timberwood Drive.

Groby.

Mr. C. Warren + Ms. J. Smith.

David Pycroft

Architectural Services Limited


15 Oakley Drive Long Whatton LE12 5DQ

telephone 01509 843233 07969 443534

email davidpycroft@btinternet.com


25/43. 03.
1:50.

A3.
5/26.

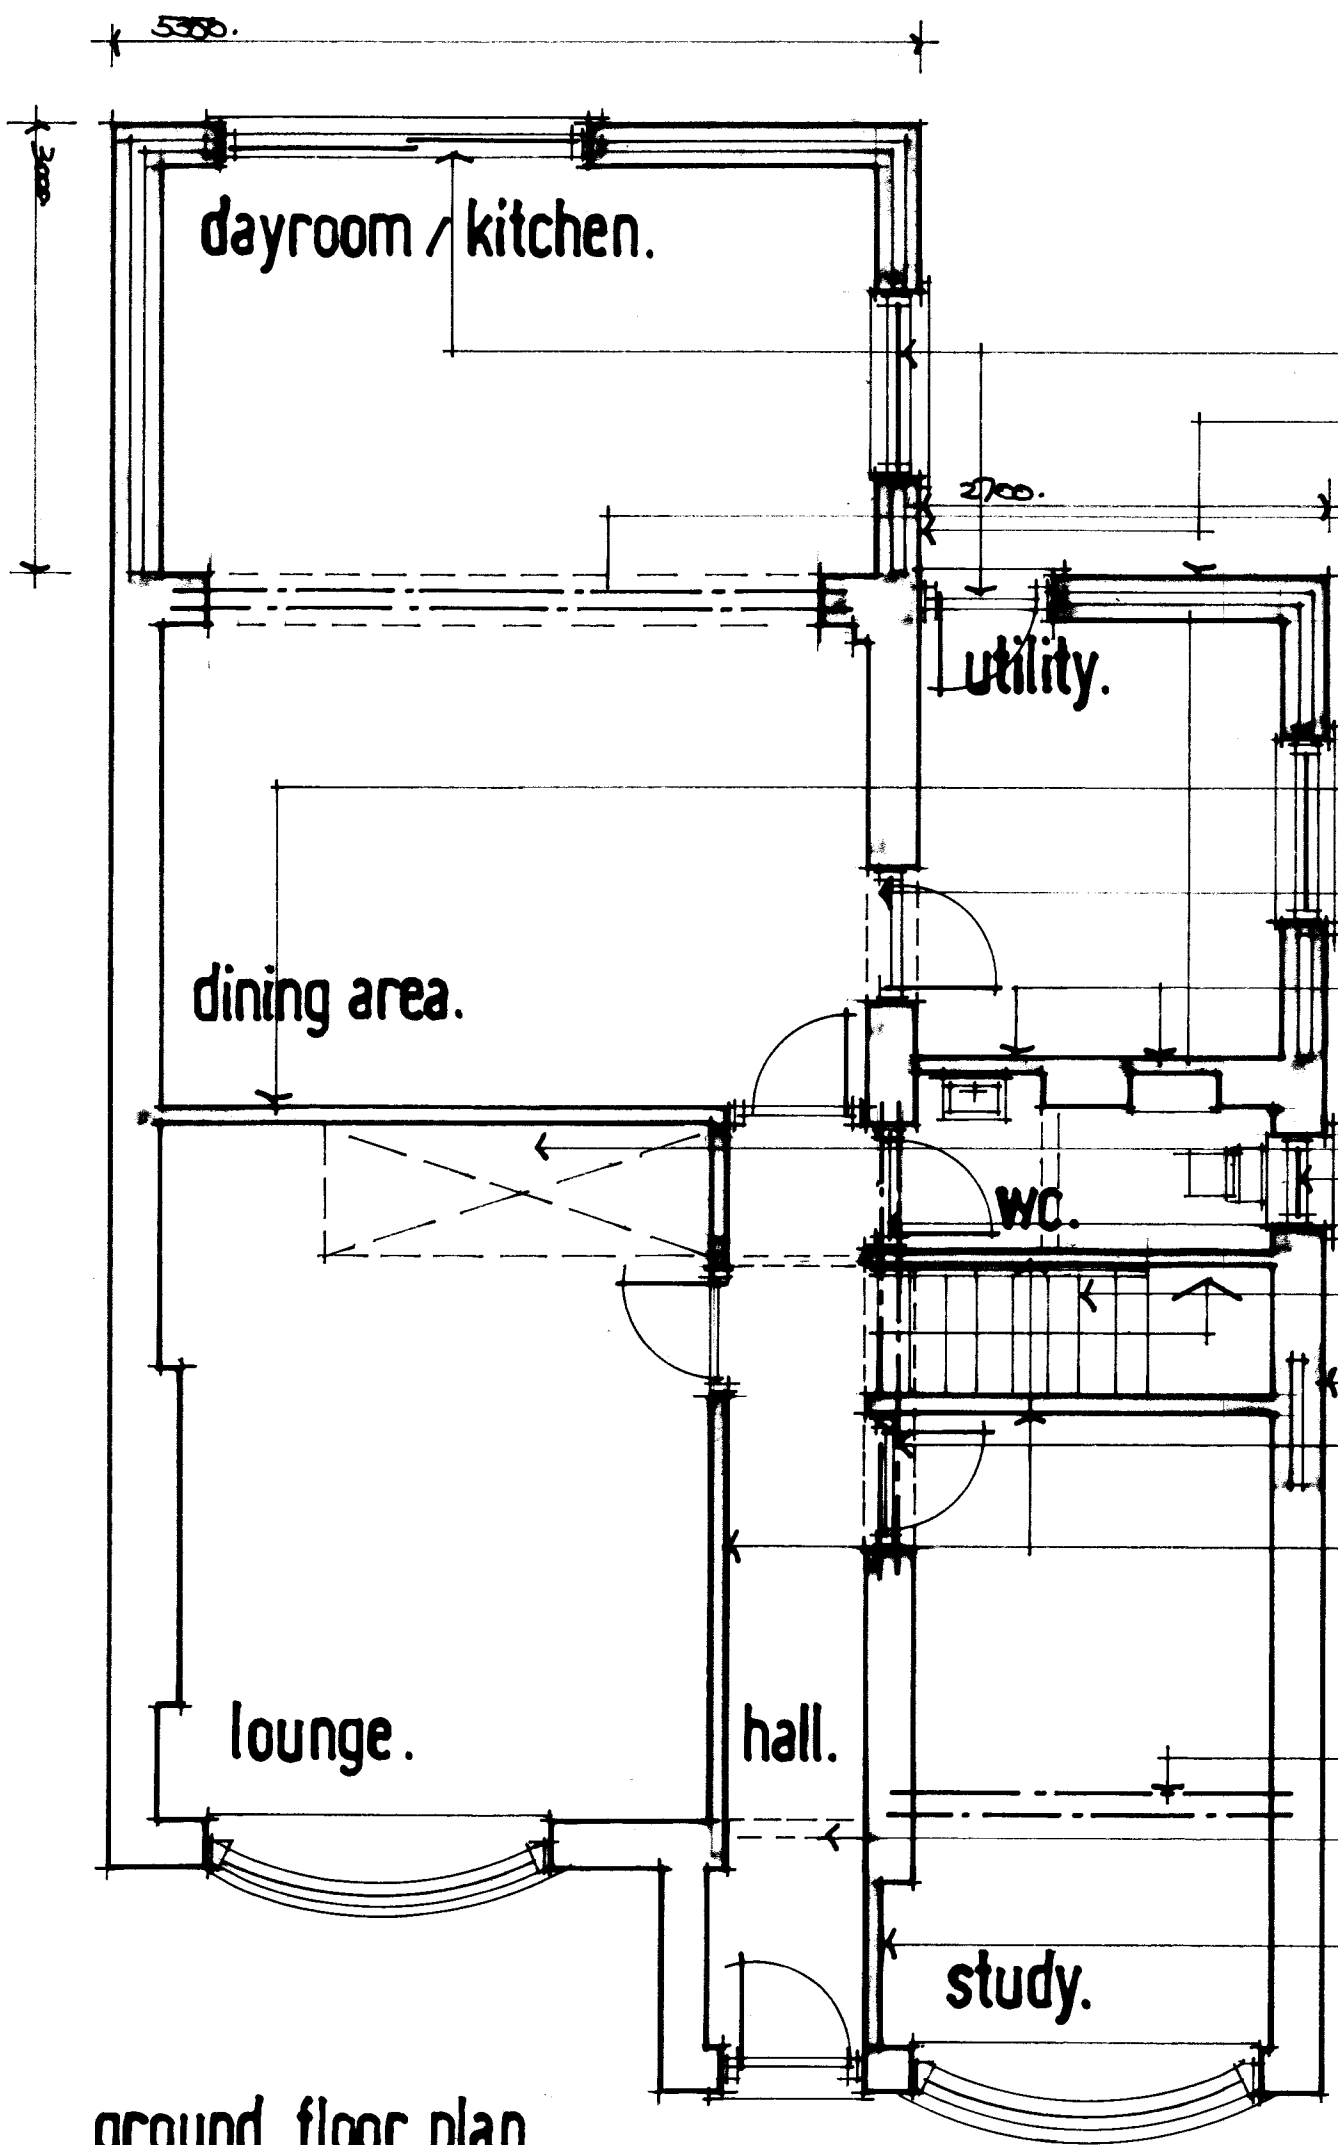

- DOUBLE GUARDED WINDOWS + DOORS IN UPVC FRAMES.
- FACING BRICKWORK TO MATCH WITH EXISTING.
- NEW STEELWORK OVER NEWLY FORMED OPENINGS.
- EXTS DOOR REMOVED + OPENING TO BE INFILLED IN SLOWWORK ETC.
- NEW OPENING FORMED IN EXTERNAL WALL. DOOR/FRAME TO MATCH EXTS.
- EXTS DOOR + WINDOW OPENING BRICKED UP + PLASTERED.
- NEW WINDOW FORMED IN EXTERNAL WALL.
- EXTS STAIRCASE REMOVED + VOID IN FLOOR INFILLED.
- NEW DOOR + FRAME FITTED TO WC.
- NEW STAIRCASE FITTED.
- EXTS WINDOW REMOVED + OPENING BRICKED UP.
- NEW DOOR OPENING FORMED. NEW STEELWORK OVER. DOOR + FRAME TO MATCH WITH EXTS.
- NEW STUD WALLS WITH PLASTERBOARD + SKIM FINISH.
- NEW STEELWORK IN FLOOR VOID TO CARRY EXTERNAL WALL OVER.
- EXTS DOOR + FRAME REMOVED.
- EXTS DOOR + FRAME REMOVED + OPENING INFILLED.

ground floor plan.

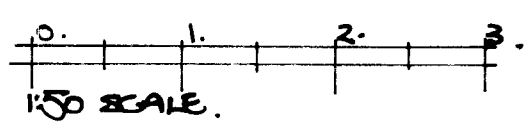


proposed extensions.
15 Timberwood Drive.
Groby.
Mr. C. Warren + Ms. J. Smith.

David Pycroft
Architectural Services Limited
15 Oakley Drive Long Whatton LE12 5DQ
telephone 01509 843233 07969 443534
email davidpycroft@btinternet.com


25/43. 04.
1:50.

A3.
5/26.

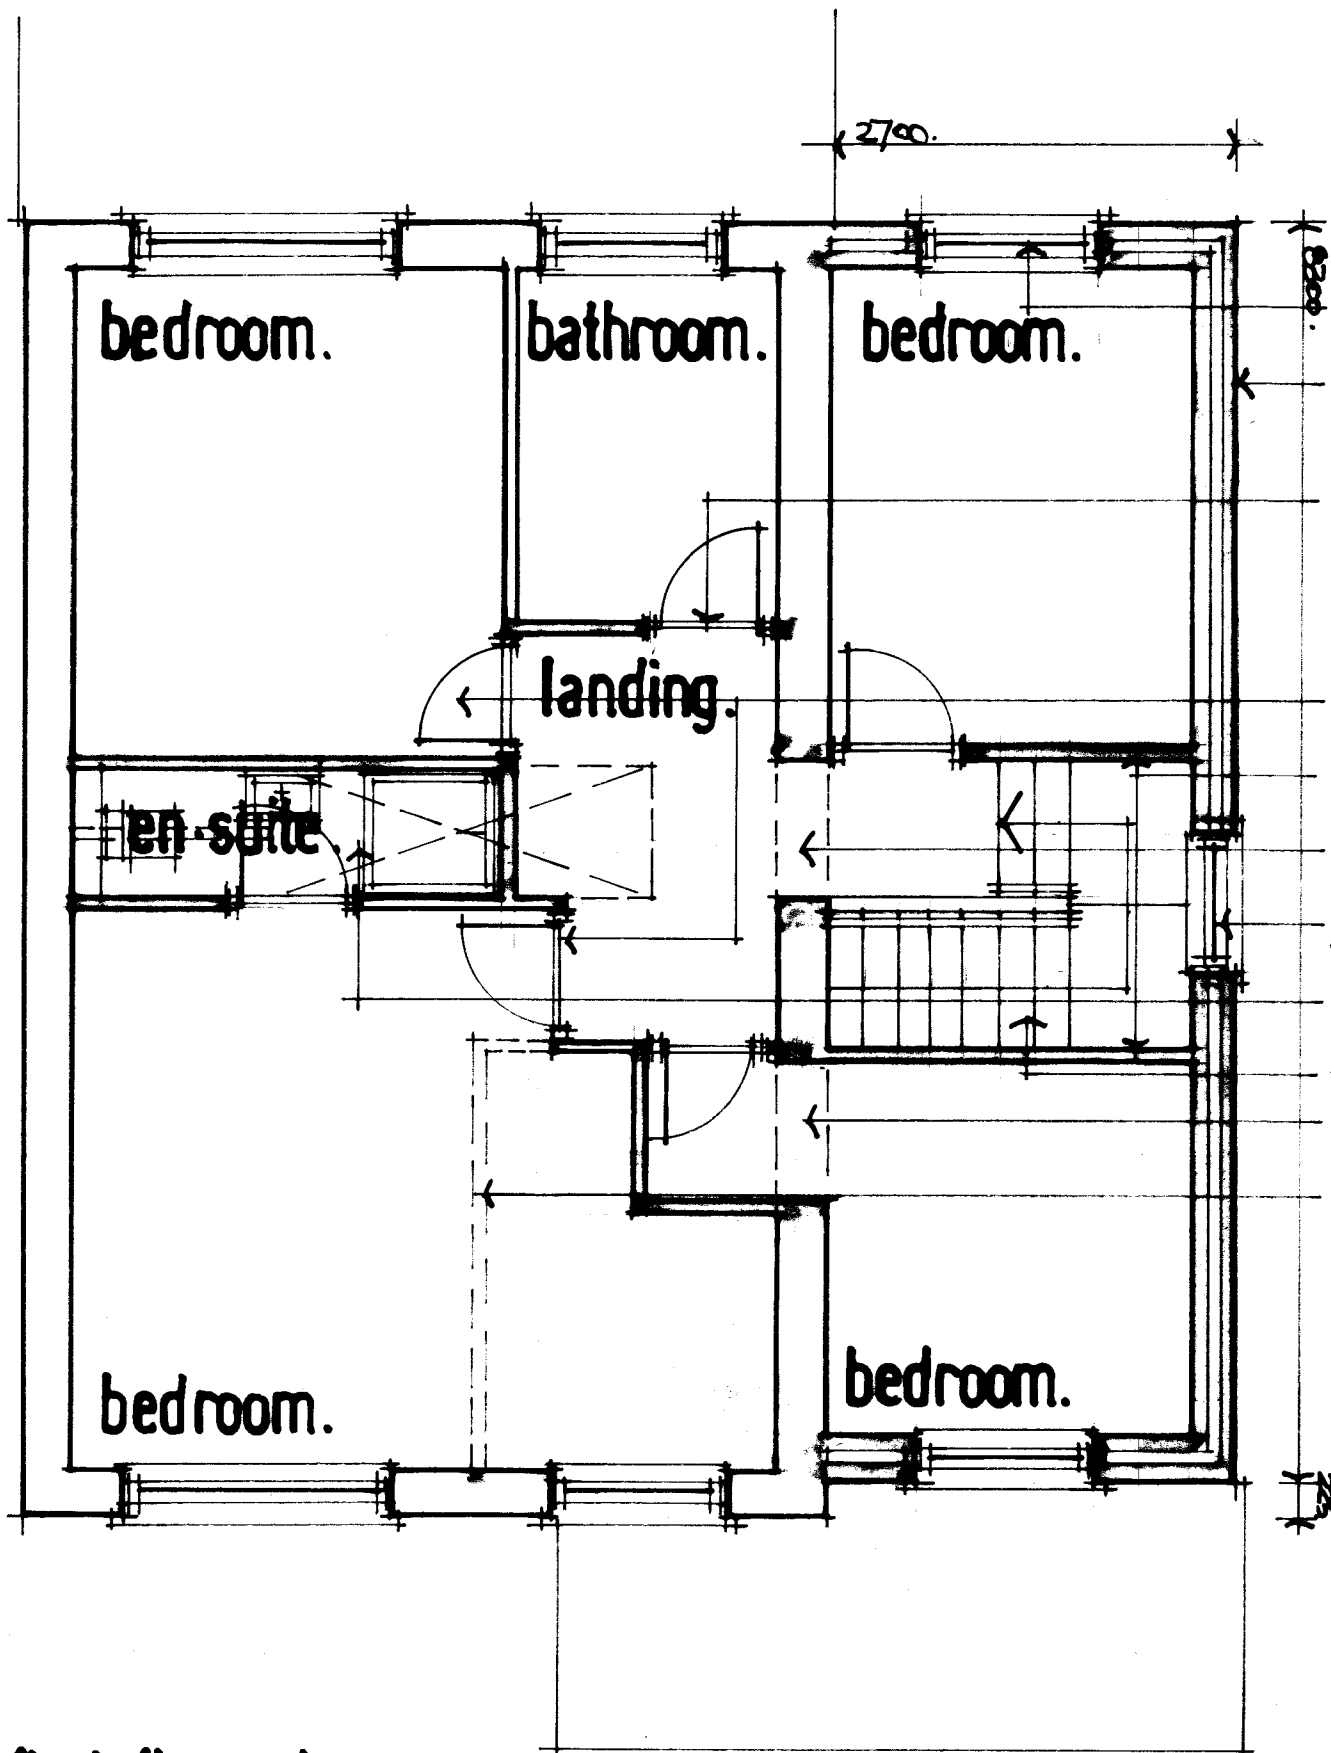

- DOUBLE GLAZED + UPVC FRAMED WINDOW.
- FRONT BRICKWORK TO MATCH WITH EXISTING.
- BATHROOM DOOR + FRAME RESITED.
- BEDROOM DOORS REHING TO SWING AS SHOWN.
- NEW STUD WALLS WITH PASTERBOARD + SKIM FINISH.
- NEW OPENING IN FORMER EXTERNAL WALL.
- NEW WINDOW - UPVC FRAMED AND DOUBLE GLAZED.
- NEW EN-SUITE FORMED WITH WC, WHB + SHOWER.
- NEW STAIRCASE.
- NEW OPENING FORMED WITH STEEL UNTIL TO SUPPORT WALL PLATE + ROOF.
- DOTTED LINES INDICATE WALL REMOVED.


first floor plan.

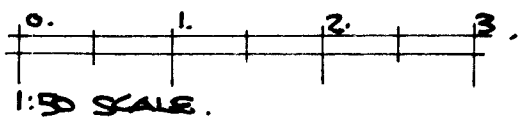


proposed extensions.
15 Timberwood Drive.
Groby.
Mr. C. Warren + Ms. J. Smith.

David Pycroft
Architectural Services Limited
15 Oakley Drive Long Whatton LE12 5DQ
telephone 01509 843233 07969 443534
email davidpycroft@btinternet.com

elevations.

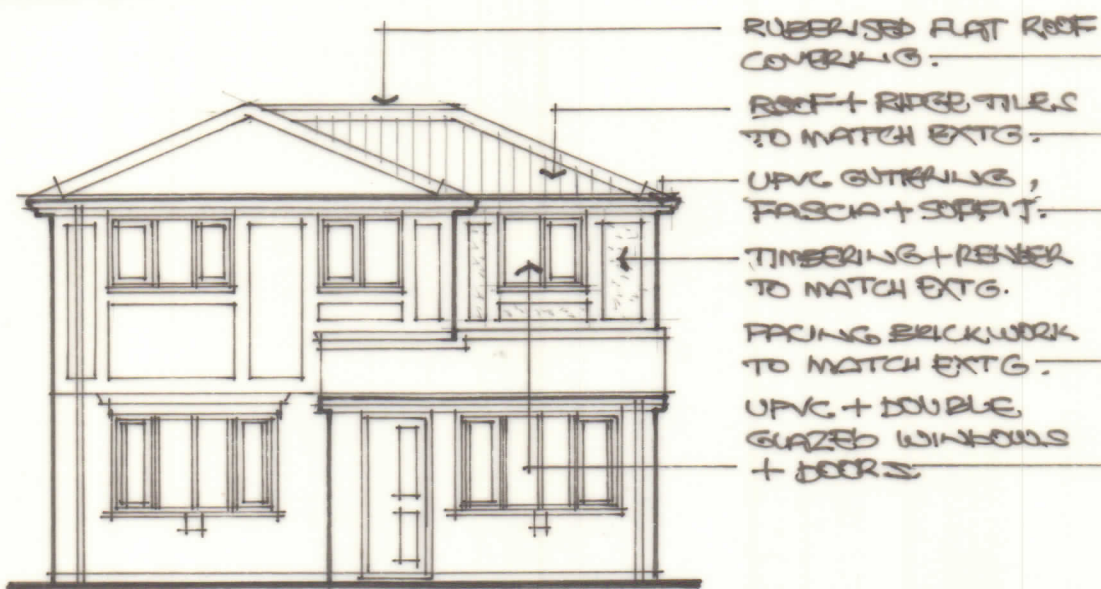


south.


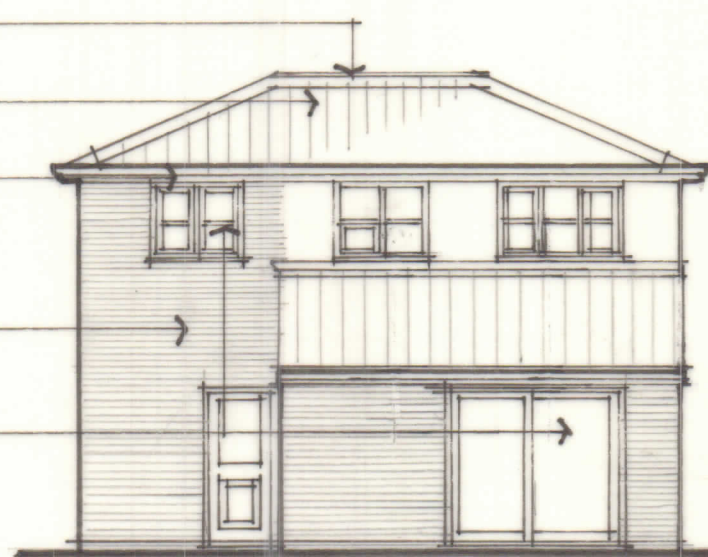


north.

0. 1. 2. 3.
1:100 SCALE.

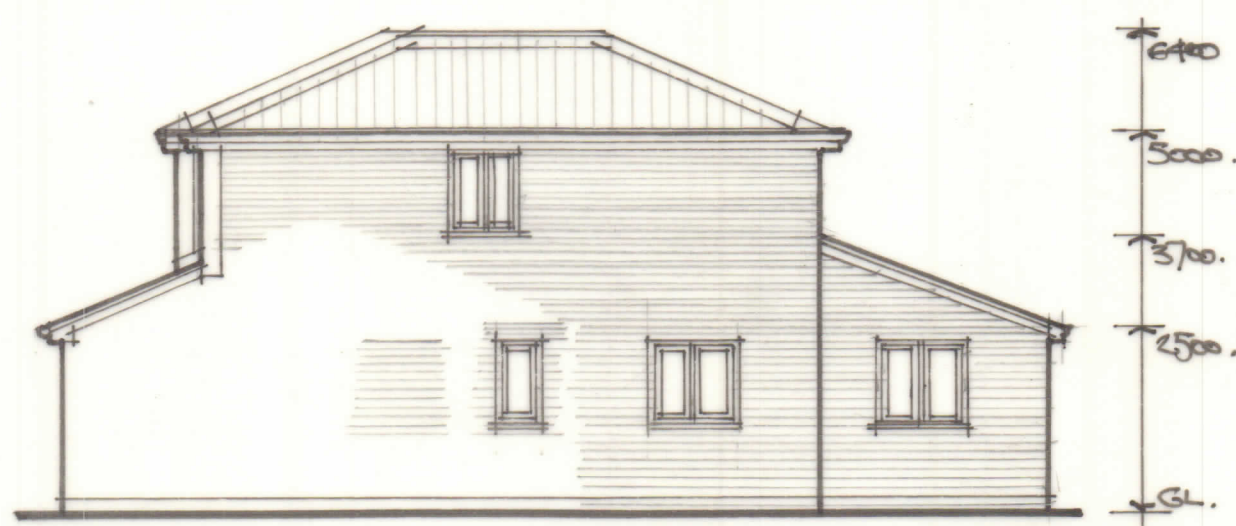

east.

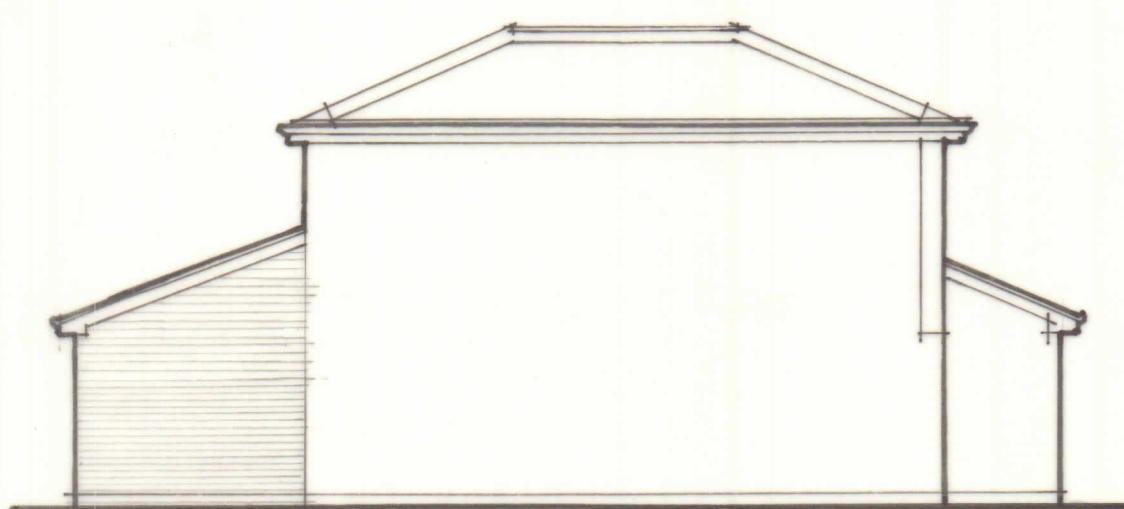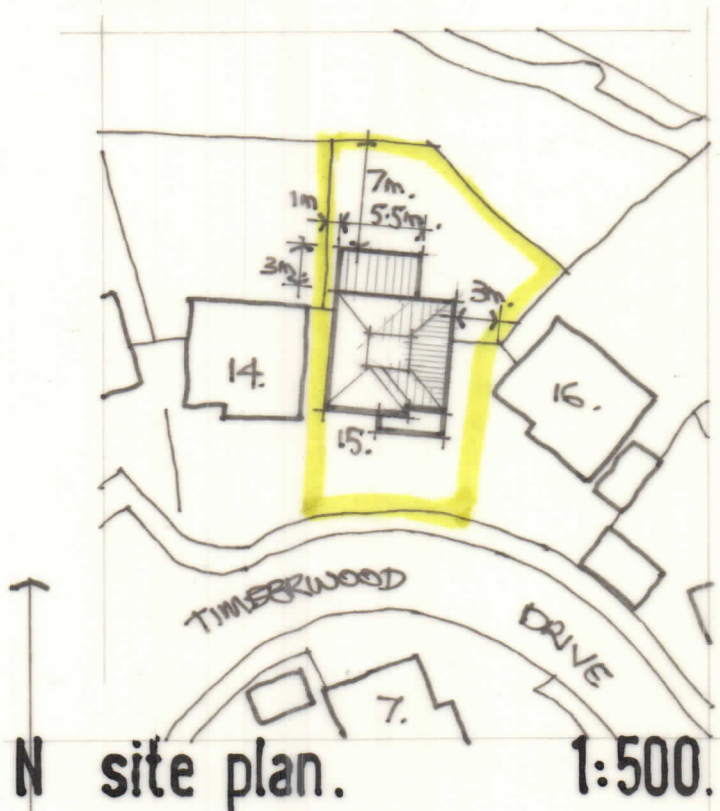

west.



proposed extensions.
15 Timberland Drive.
Groby.
Mr. C. Warren + Ms. J. Smith.

David Pycroft
Architectural Services Limited
15 Oakley Drive Long Whatton LE12 5DQ
telephone 01509 843233 07969 443534
email davidpycroft@btinternet.com