


25/43. 01.
1:50. 1:100.

A3.
5/26.

plan + elevations as existing.

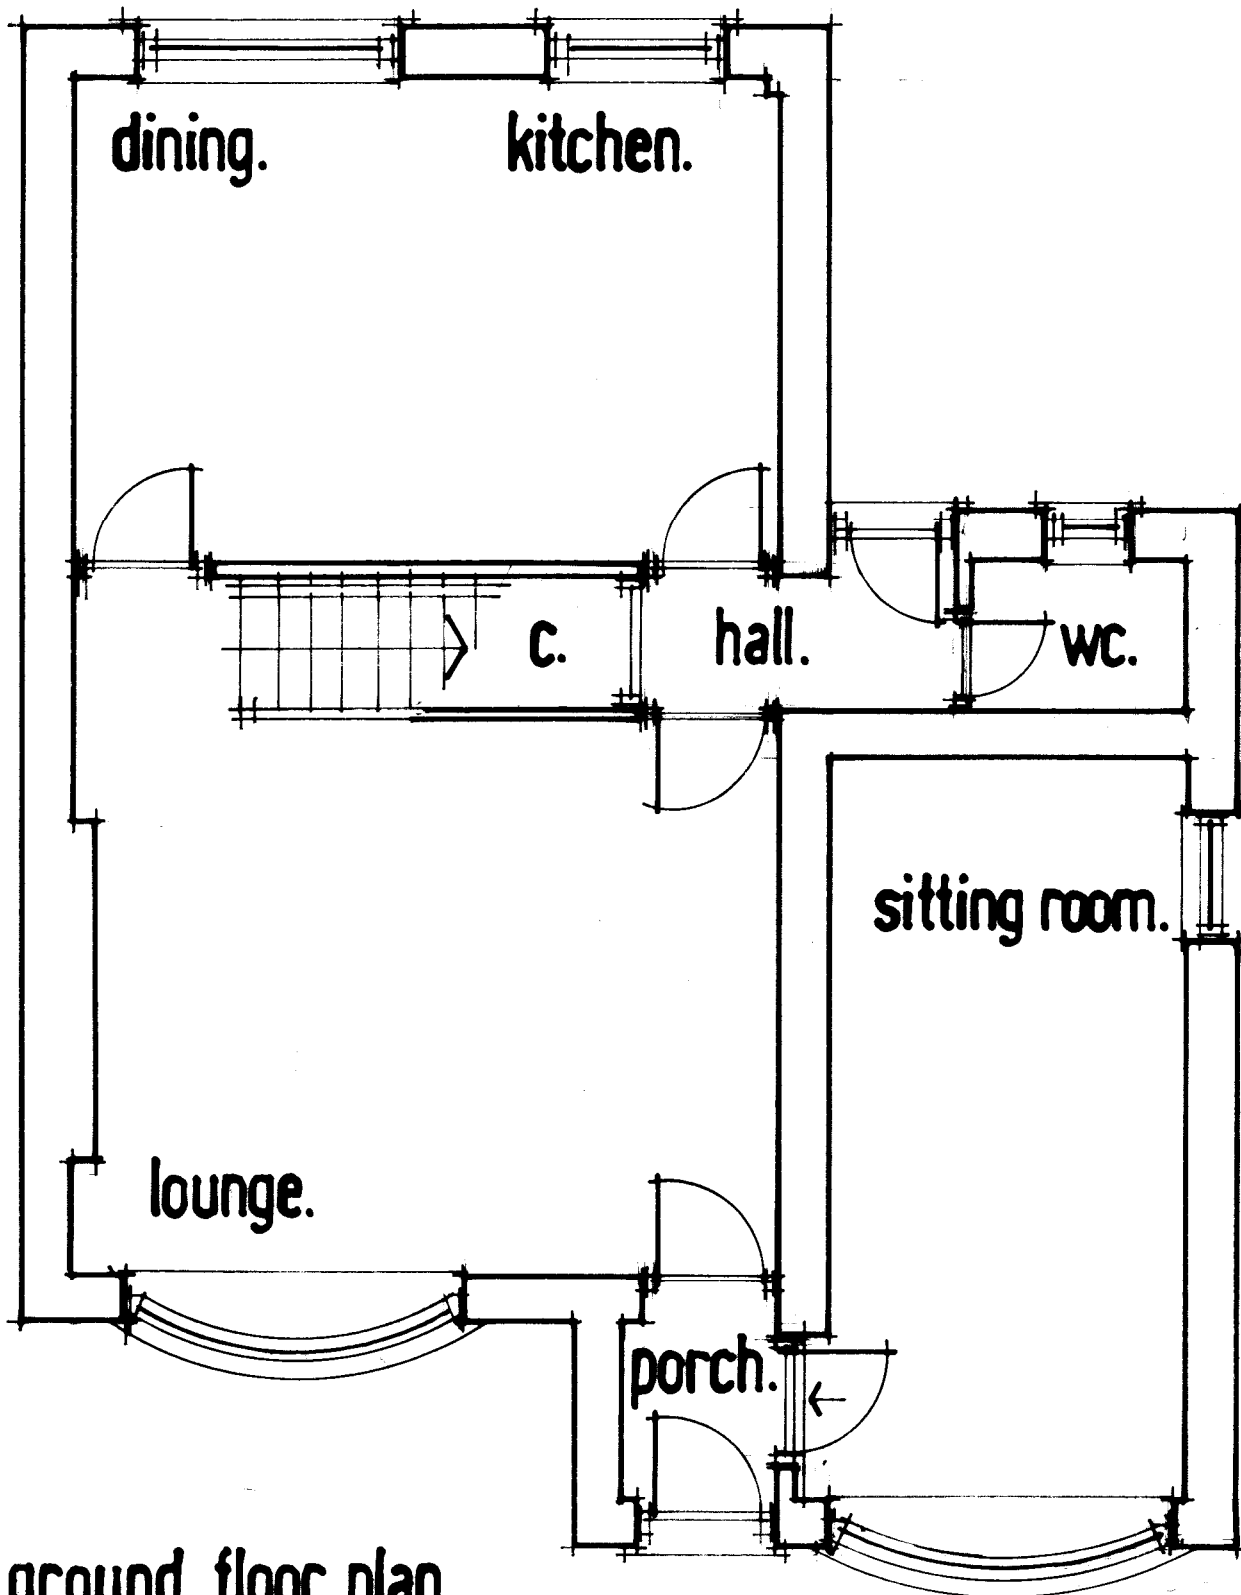


ground floor plan.

0. 1. 2. 3.
1:50 SCALE

elevations.

0. 1. 2. 3.
1:100 SCALE

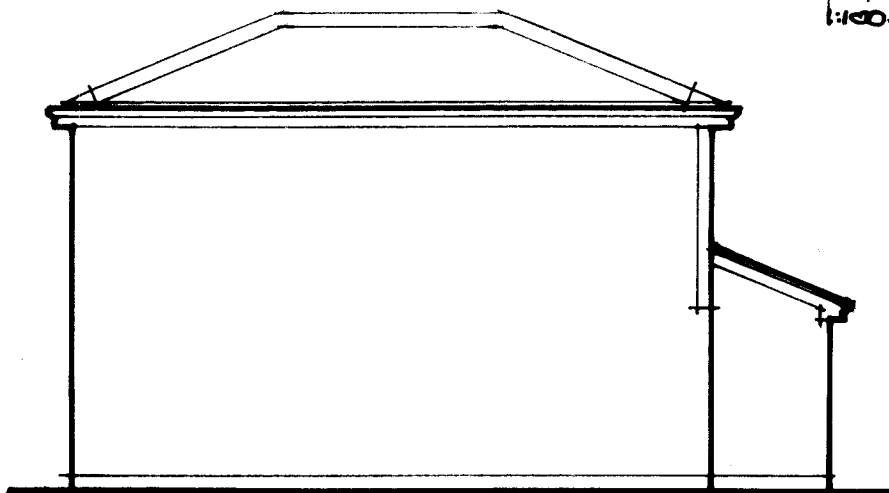

west.



south.

proposed extensions.
15 Timberwood Drive.
Groby.

Mr. C. Warren + Ms. J. Smith.

David Pycroft

Architectural Services Limited

15 Oakley Drive Long Whatton LE12 5DQ

telephone 01509 843233 07969 443534

email davidpycroft@btinternet.com