



25/43. 04.
1:50.

A3.
5/26.

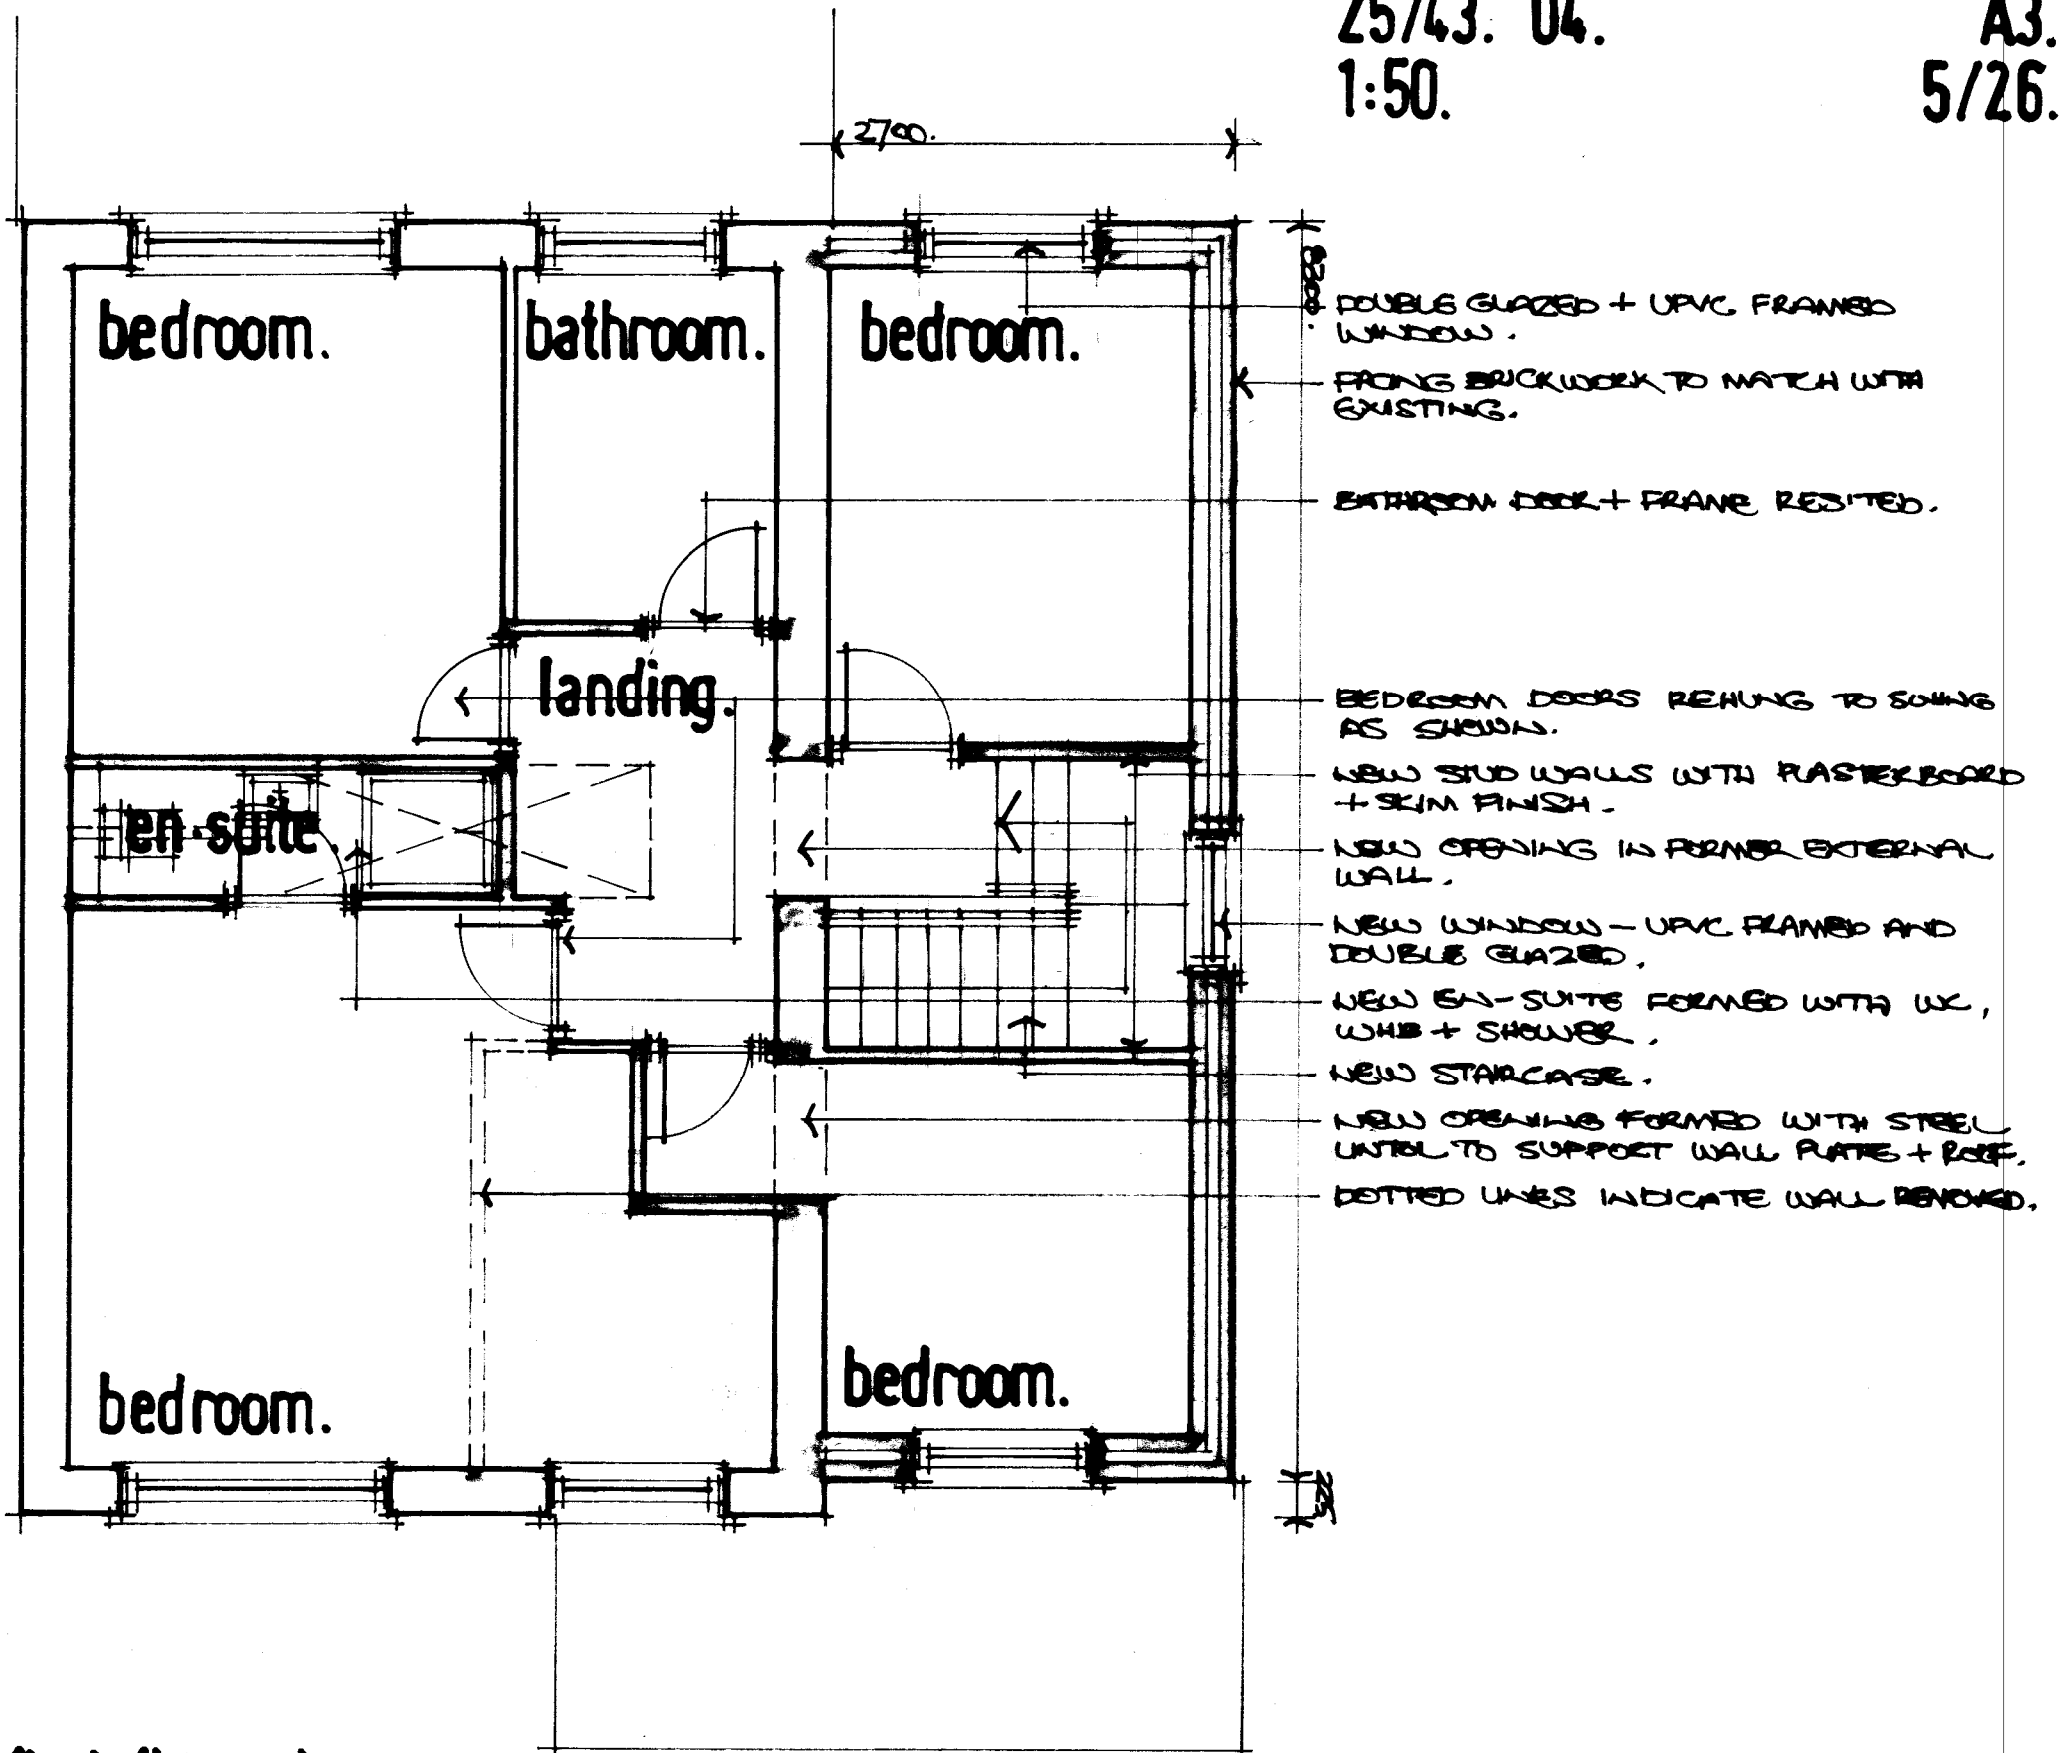

first floor plan.

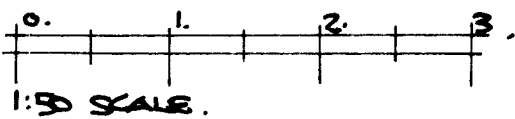

proposed extensions.
15 Timberwood Drive.
Groby.
Mr. C. Warren + Ms. J. Smith.

David Pycroft
Architectural Services Limited
15 Oakley Drive Long Whatton LE12 5DQ
telephone 01509 843233 07969 443534
email davidpycroft@btinternet.com