


25/43. 02.

A3.


1:50. 1:100.

4/26.

plan + elevations as existing.


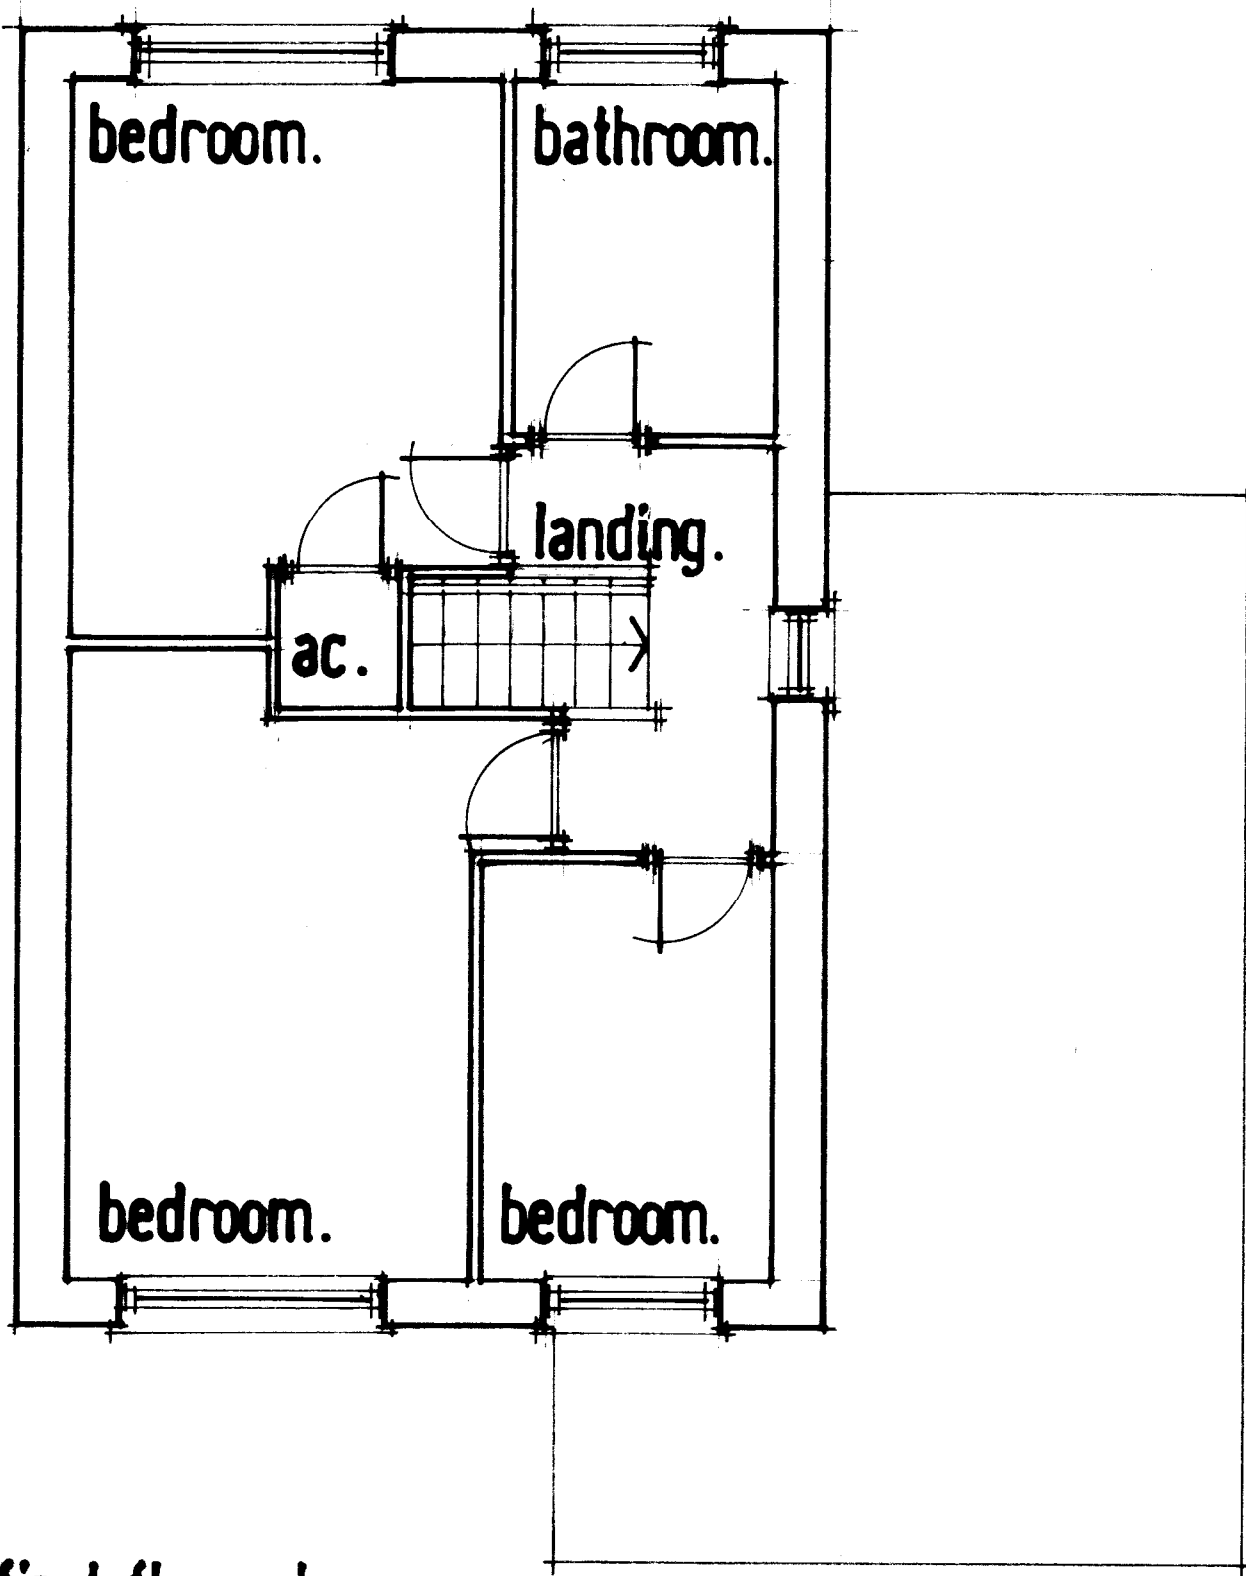


first floor plan.

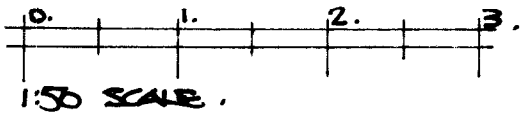

north.

elevations.

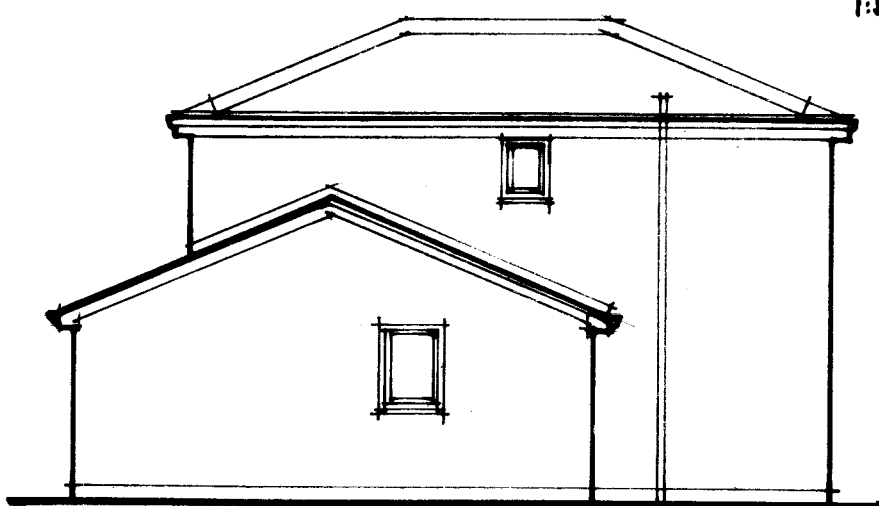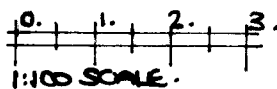

east.

proposed extensions.

15 Timberwood Drive.

Groby.

Mr. C. Warren + Ms. J. Smith.

David Pycroft

Architectural Services Limited

15 Oakley Drive Long Whatton LE12 5DQ

telephone 01509 843233 07969 443534

email davidpycroft@btinternet.com