
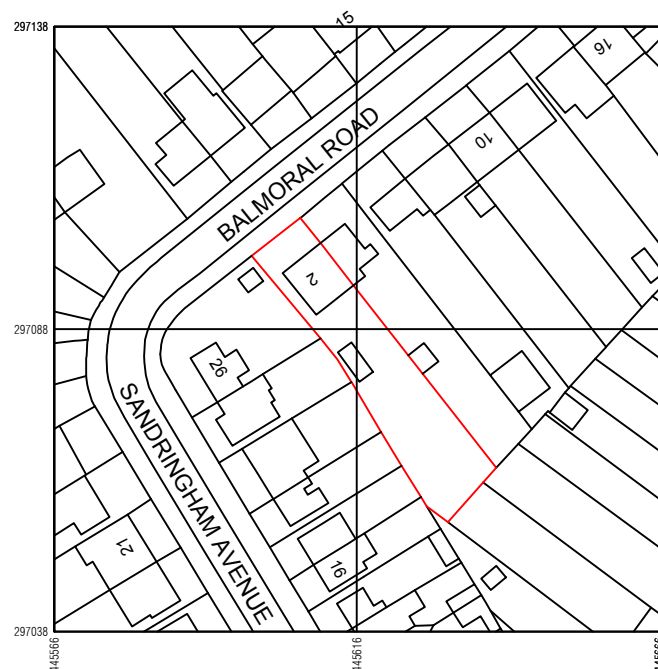


EXISTING SITE LOCATION PLAN SCALE 1:1250

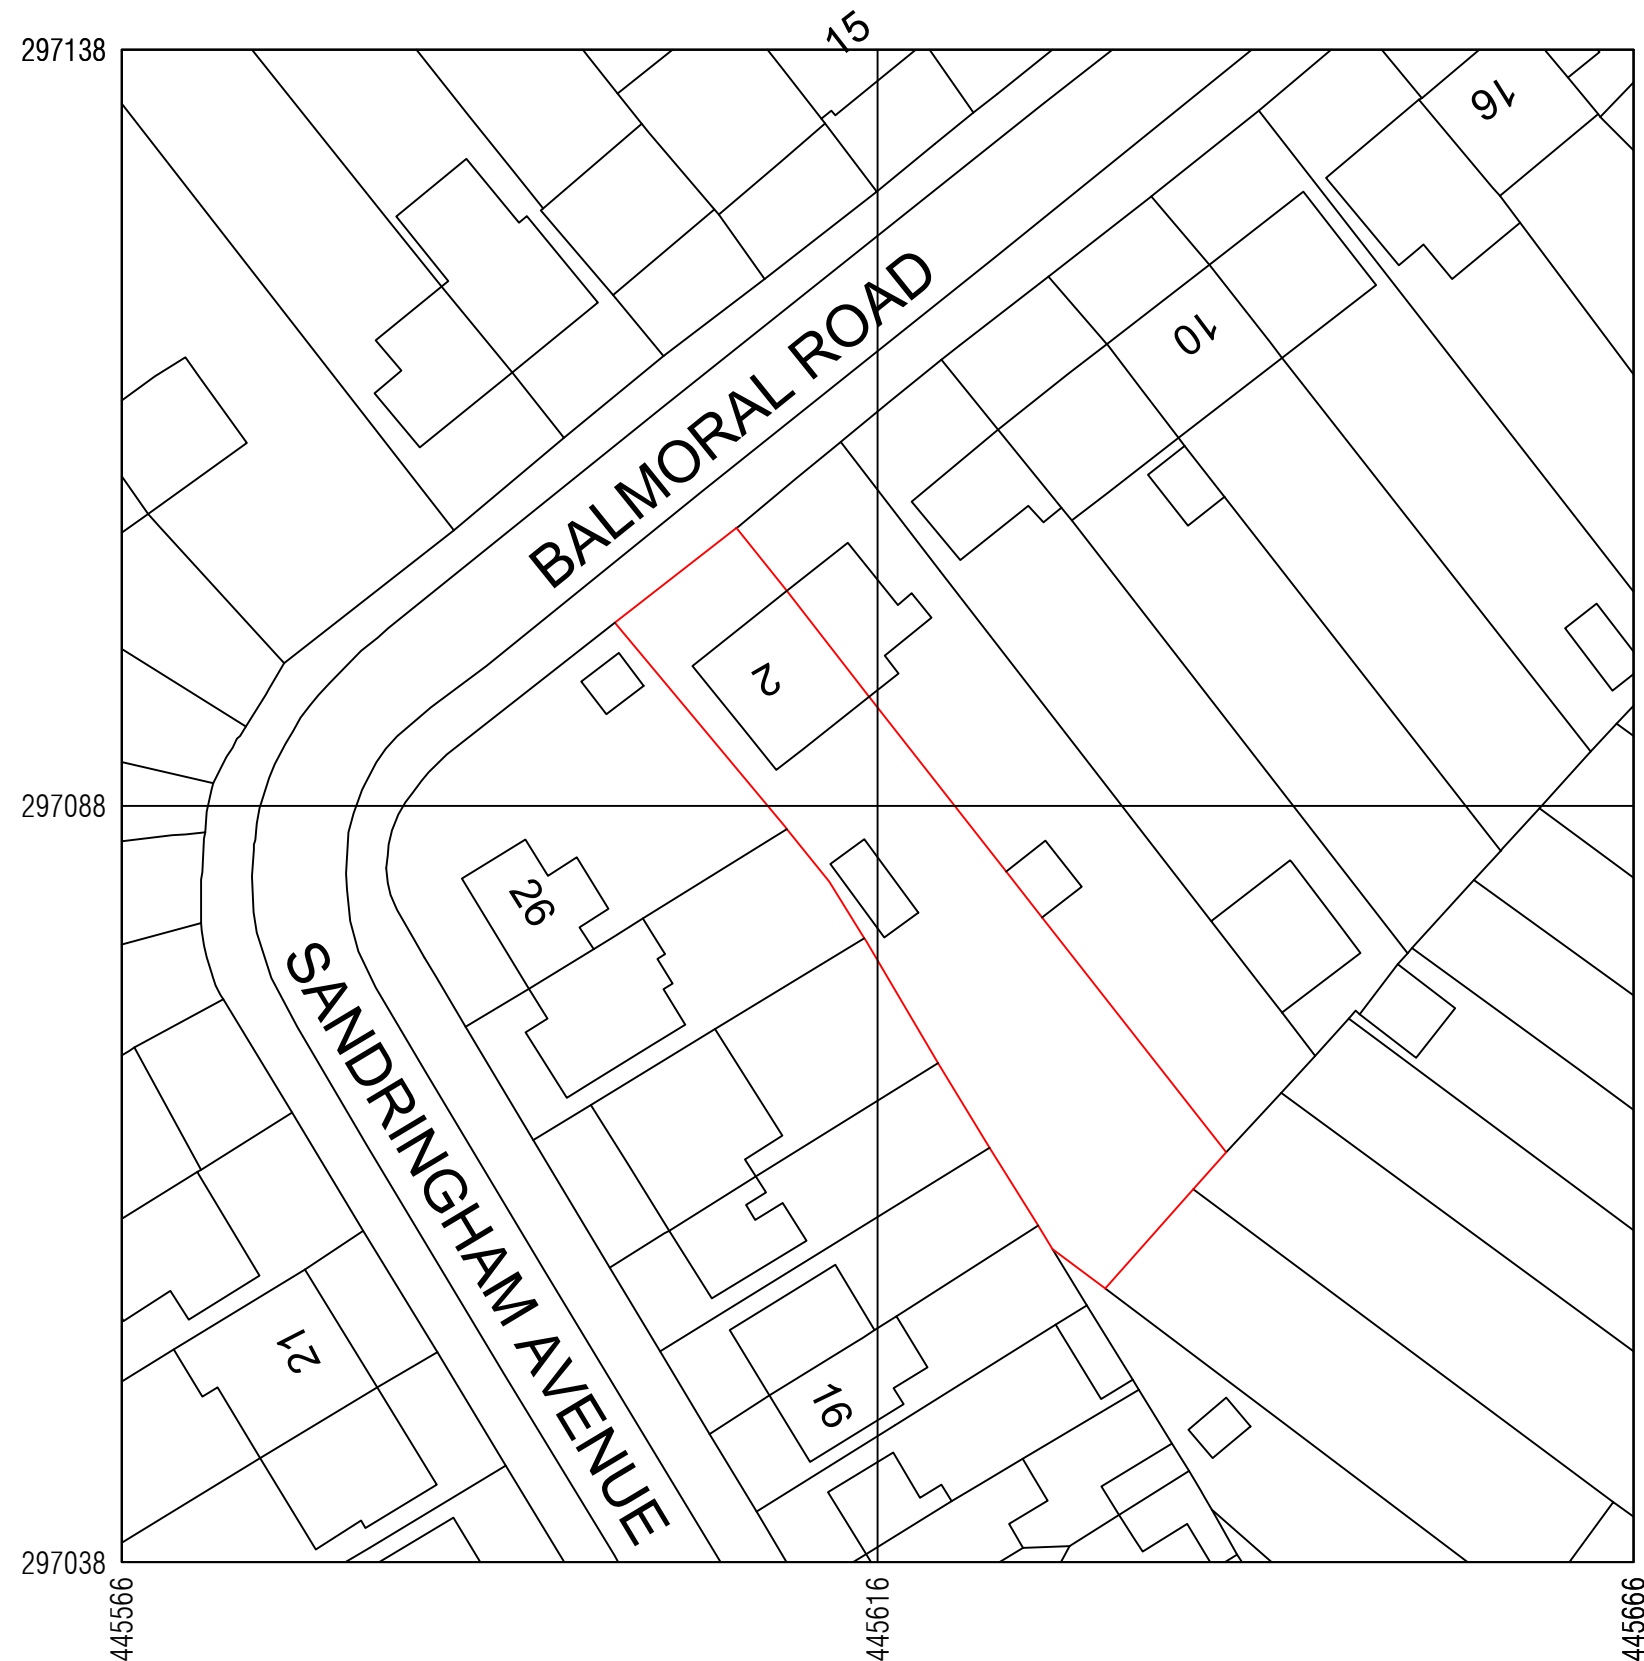

EXISTING BLOCK PLAN SCALE 1:500

13 Architectural
Consultants Ltd


Urban Design
Town Planning Consultants
Building Surveyors
Architecture
Property Development
Cost Consultants
Party Wall Surveyors

A3



8 COPLOW AVENUE LEICESTER LE5 5WA
13DRAWINGS@GMAIL.COM 07412502035

PROJECT MR 2 BALMORAL ROAD LEICESTER LEICS	SCALE AS ANOTATED	DRAWN FO	CHECKED FO
	DATE 08-06-2026	STATUS PLANNING	
	DRAWING No. 001	REVISION	

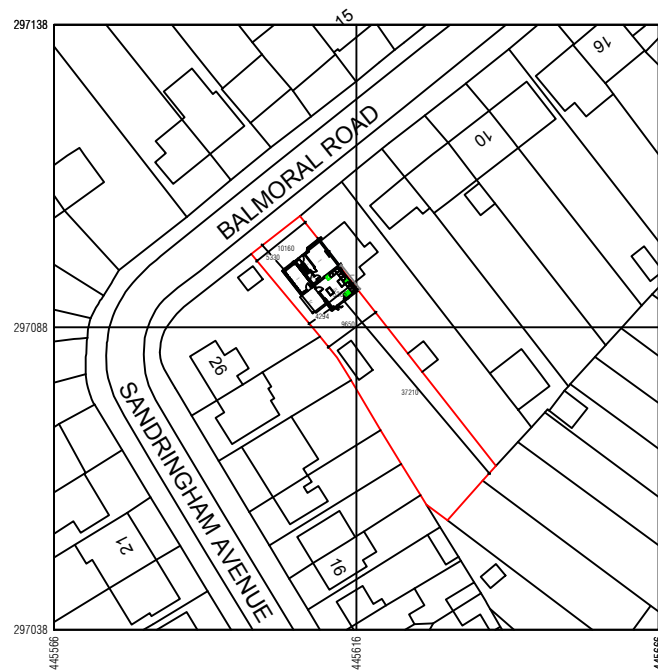

PROPOSED SITE LOCATION PLAN SCALE 1:1250



PROPOSED BLOCK PLAN SCALE 1:500

13 Architectural
Consultants Ltd

Urban Design
Town Planning Consultants
Building Surveyors
Architecture
Property Development
Cost Consultants
Party Wall Surveyors

8 COPLOW AVENUE LEICESTER LE5 5WA
13DRAWINGS@GMAIL.COM 07412502035

A3



PROJECT MR 2 BALMORAL ROAD LEICESTER LEICS	SCALE AS ANOTATED	DRAWN FO	CHECKED FO
	DATE 08-06-2026	STATUS PLANNING	
	DRAWING No. 002	REVISION	

