




SCALE 1:200

AUGUST 2013


NB. Tree Heights are estimated

NB. ADDITIONAL SURVEY ADDED FEBRUARY 2021.

NB. SITE GATEWAY AREA HAS NOT BEEN UPDATED

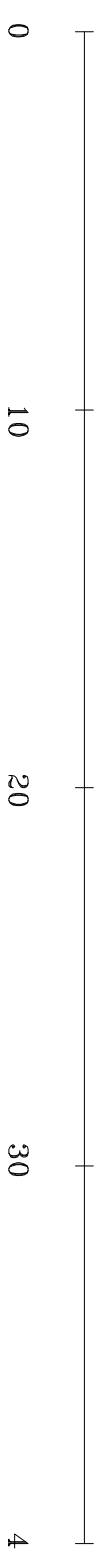

Existing Site Survey  
Scale 1:200

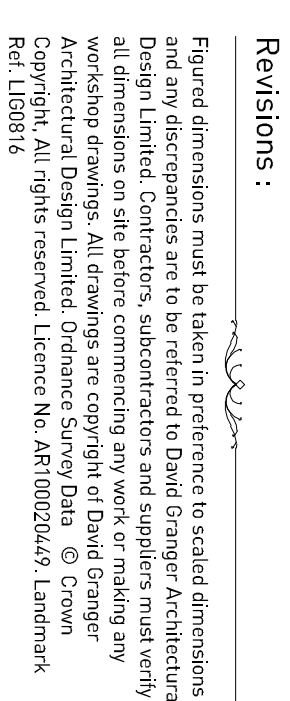

Figured dimensions must be taken in preference to scaled dimensions and any discrepancies should be referred to David Granger Architectural Design Limited. Contractors, subcontractors and suppliers must verify all dimensions on site before commencing any work or making any workshop drawings. All drawings are copyright of David Granger Architectural Design Limited. Ordnance Survey Data © Crown Copyright. All rights reserved. Licence No. AR100020429. Landmark Ref. LG160816.



Project  
65A Newbold Road  
Bartlesville  
Nunneaton  
Works  
Drawing Title  
Topographical Survey – February 202  
Sheet 1 of 1

Mr A Gibson  
Drawing No.  
11.2679.19

|               |                 |
|---------------|-----------------|
| Date          | Scale (A1 Size) |
| February 2021 | As Shown        |
| Drawn by      | Checked by      |
| CM            | MS              |

**The Old Cottage Hospital, Leicester Road,  
Ashby-de-la-Zouch, Leicestershire, LE65 1DB**

Tel: 01530 560939  
[www.davidjonesdesign.com](http://www.davidjonesdesign.com)  
Company Reg. No. 558872