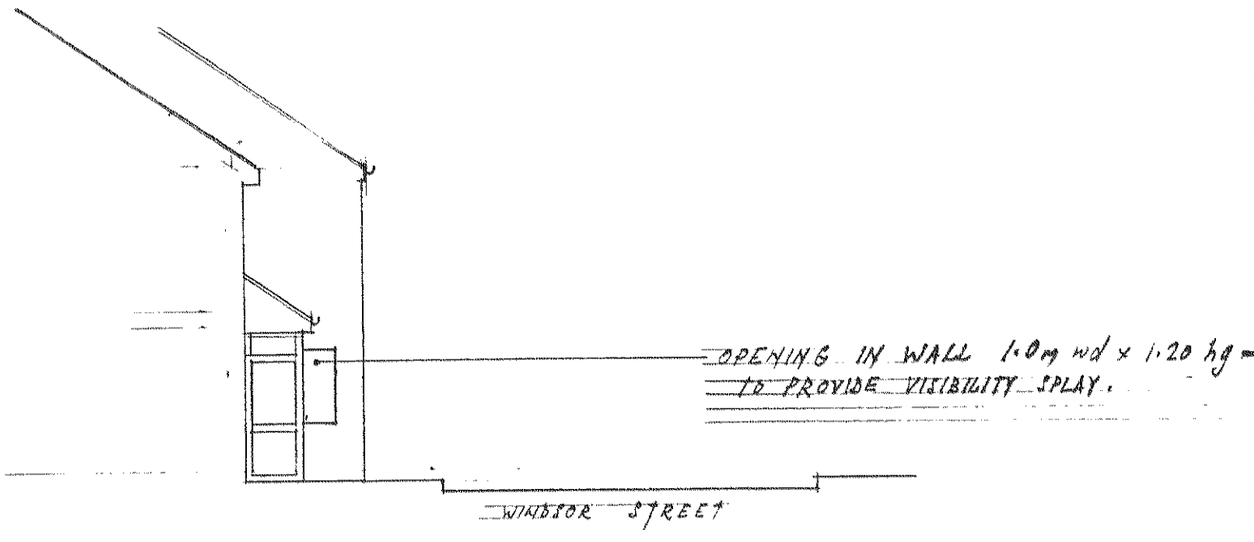

view on arrow 1:100.

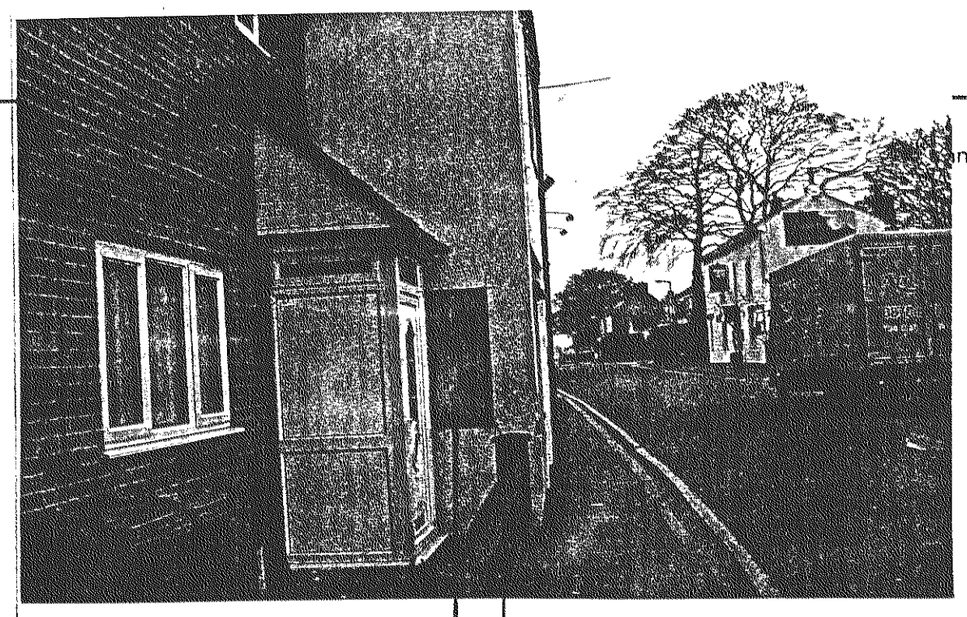

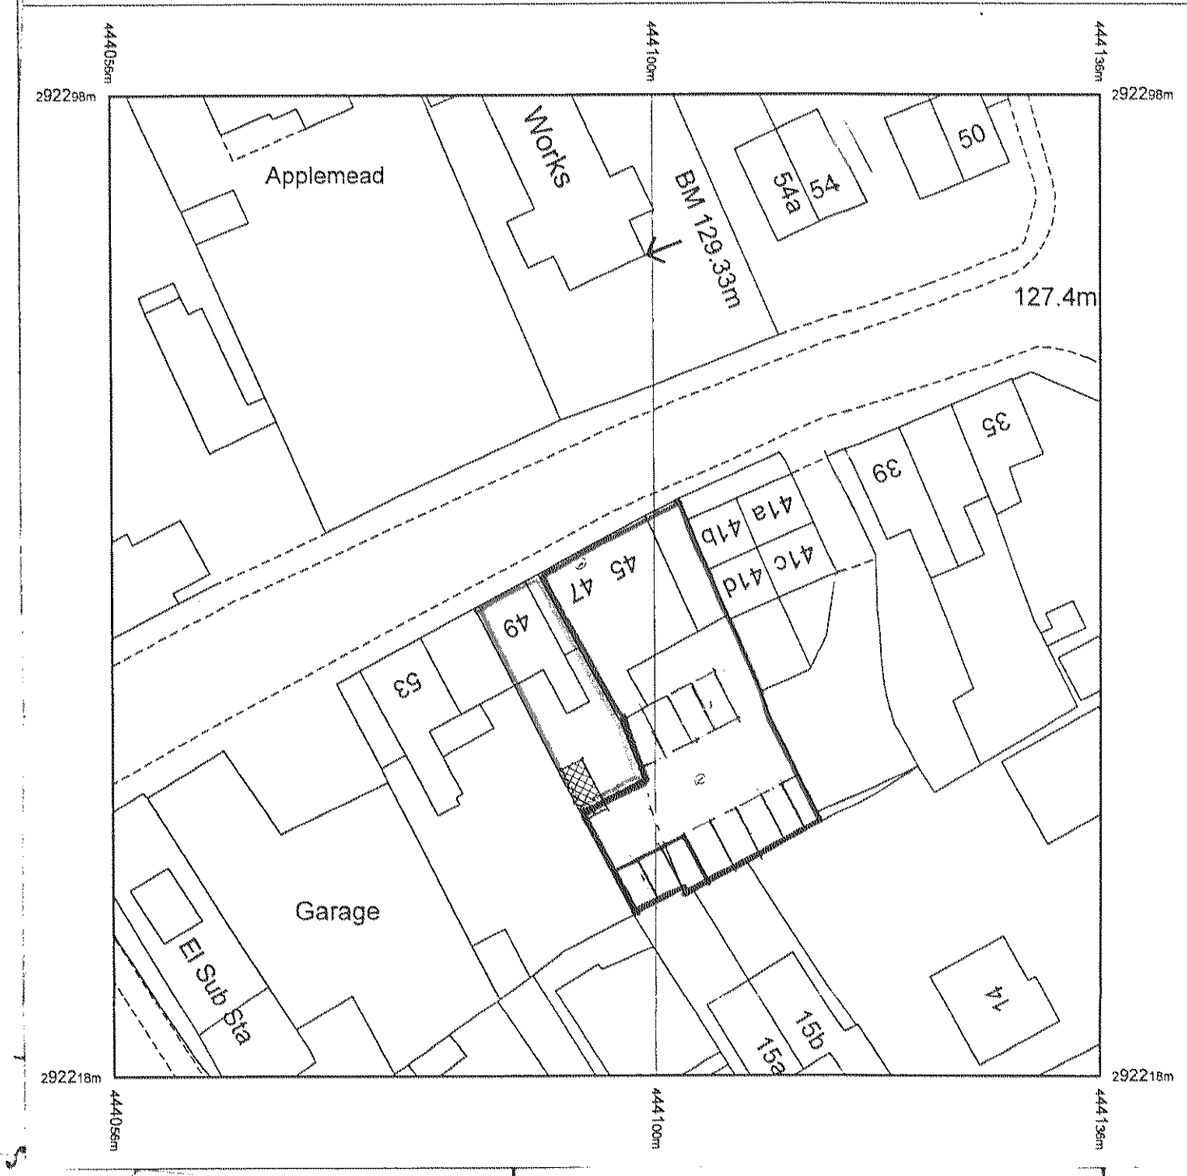

plan
1:50.

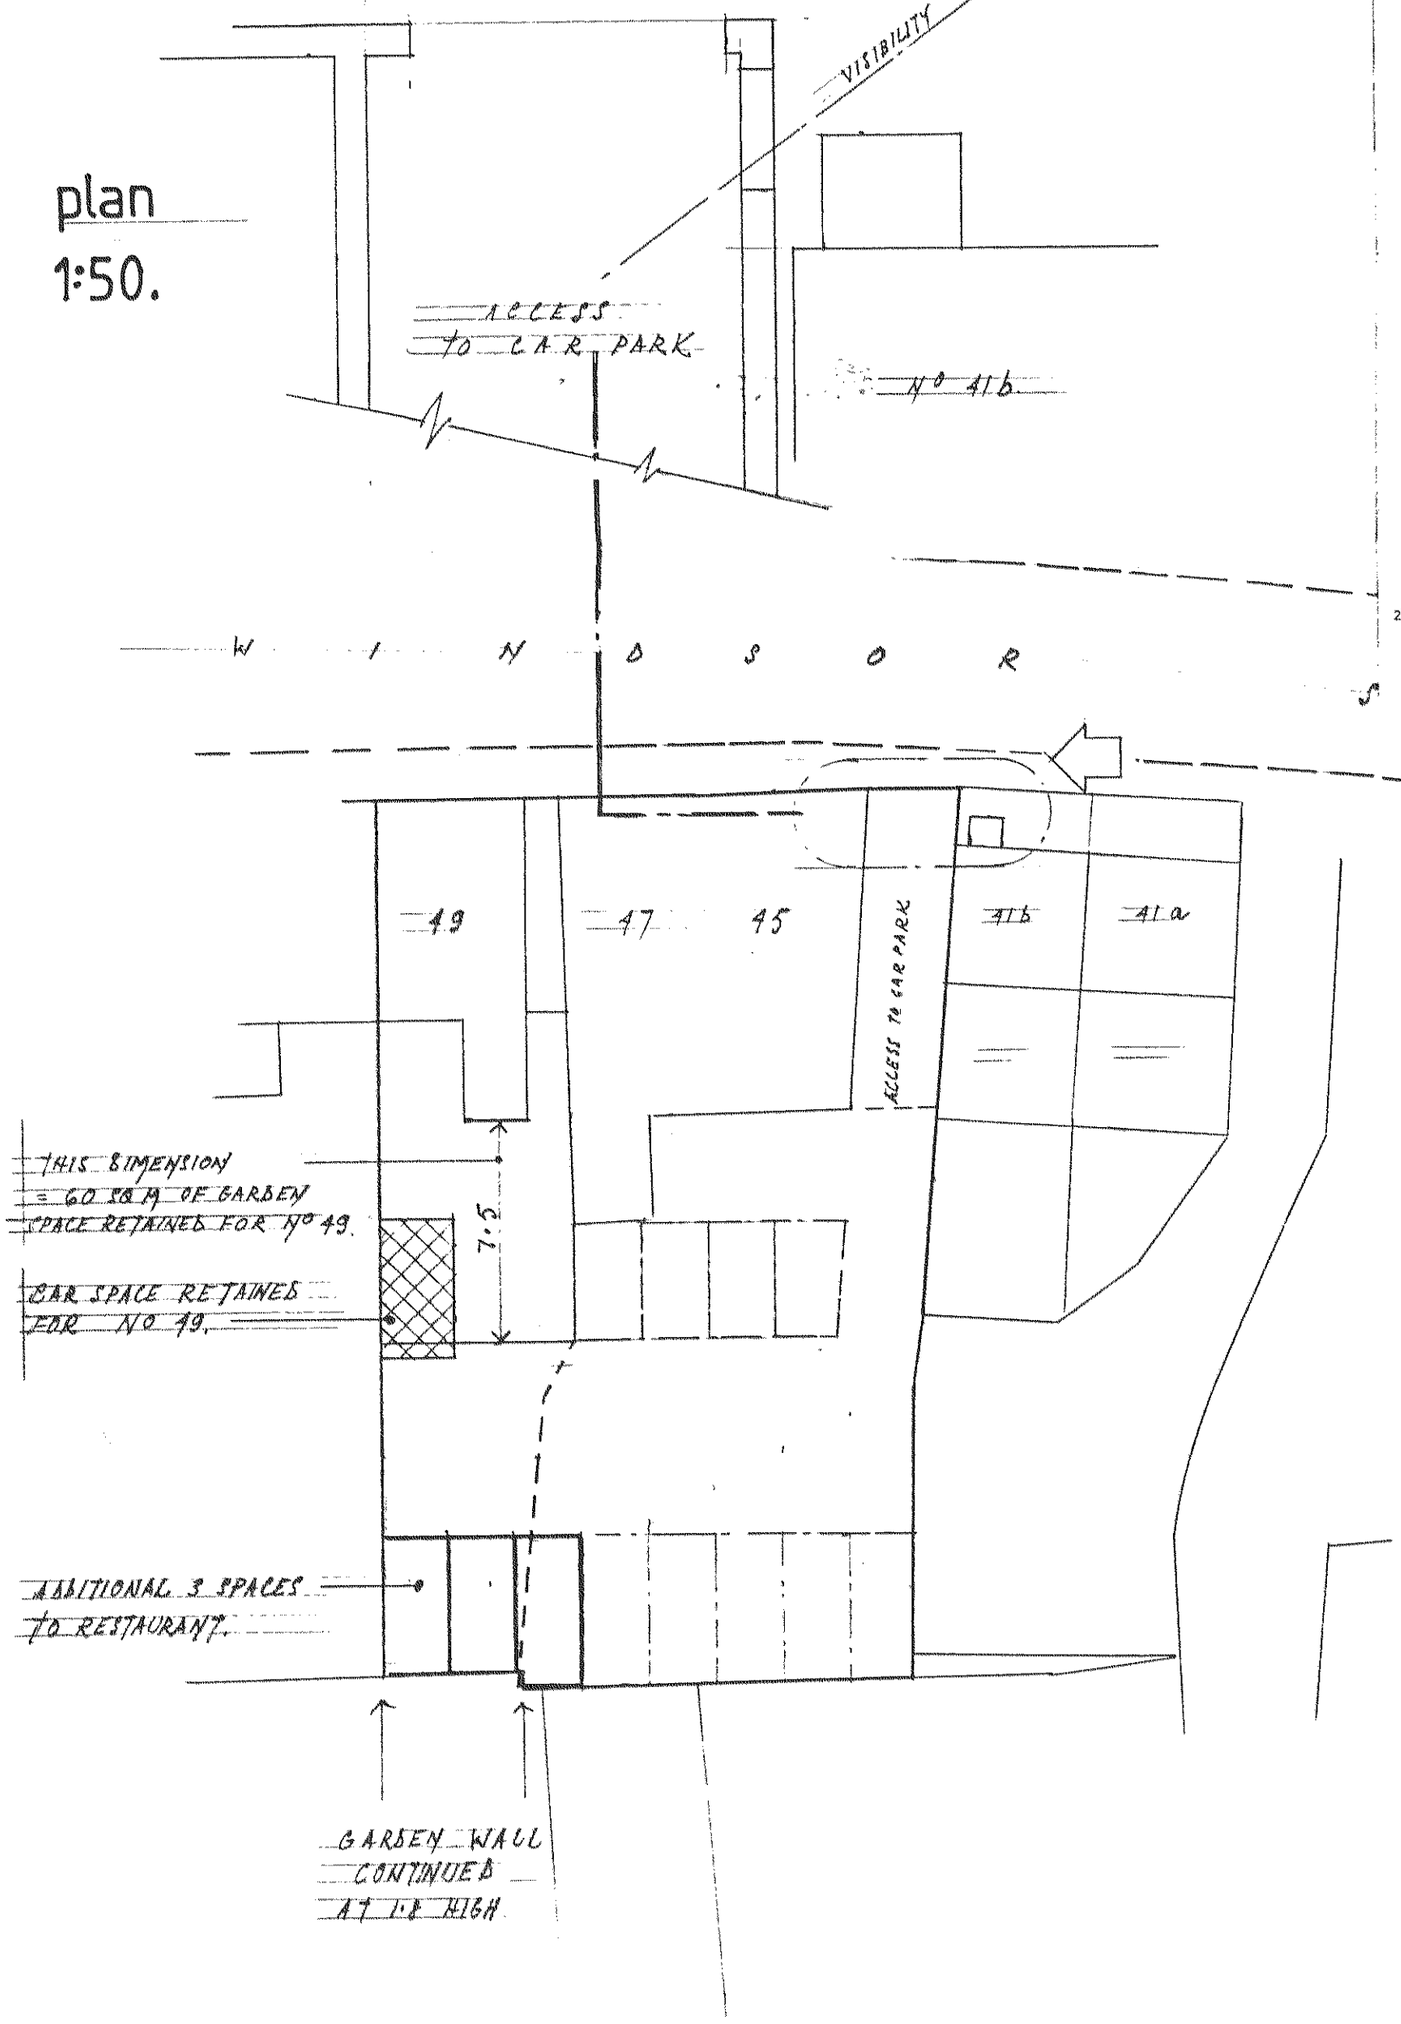

scale: 1:200.

08/00517/FUL.

HINCKLEY & BOSWORTH BOROUGH COUNCIL
20 MAY 2008
ARGENTS MEAD
HINCKLEY LE10 1BZ

DEVELOPMENT SERVICES
20 MAY 2008
RECEIVED

Client
THE WINDSOR TIFFIN.

Job Title
45-47 WINDSOR STREET,
BURBAGE,
LEICS.

Drawing Title
PROPOSED ADDITIONAL CAR SPACES TO THE REAR OF:-
49, WINDSOR ST, BURBAGE.

635857 H. 615151 R. 07921192864 M.

Scale 1:200 1:500

Date NOVEMBER 07 | Drawn by S. WILKINSON.

PP-00452373

Drg. No. 4106 | Rev.

594 x 841mm A1