

SAFETY, HEALTH AND ENVIRONMENTAL HAZARD INFORMATION BOX


THE HAZARDS NOTED BELOW ARE IN ADDITION TO THE NORMAL HAZARDS AND RISKS FACED BY A COMPETENT CONTRACTOR WHEN DEALING WITH THE TYPES OF WORKS DETAILED ON THIS DRAWING.

CONSTRUCTION RISKS

NONE RELEVANT TO THIS DRAWING

MAINTENANCE / CLEANING RISKS


NONE RELEVANT TO THIS DRAWING
DEMOLITION RISKS
NONE RELEVANT TO THIS DRAWING

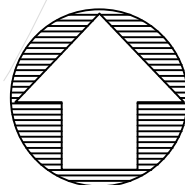

General Note

1. DO NOT SCALE.
2. This drawing is to be read in conjunction with all other relevant drawings and details.
3. Should there be any conflict between the details indicated on this drawing and those on other drawings the Engineer should be informed PRIOR to construction on site.
4. Until technical approval has been obtained from the relevant Authority, it should be understood that all drawings issued are Preliminary and NOT for construction. Should the Contractor commence site work prior to such approval being given it is entirely at their own risk.
5. Sketch proposals are for illustrative purposes only and as such are subject to detailed site investigation including ground conditions / contaminants, drainage, design and planning / density negotiations.
6. All dimensions are in millimetres unless otherwise stated.
7. The Farrow Walsh Designers Risk Assessments for this project must be reviewed PRIOR to the commencement of any works on site.

LEGEND

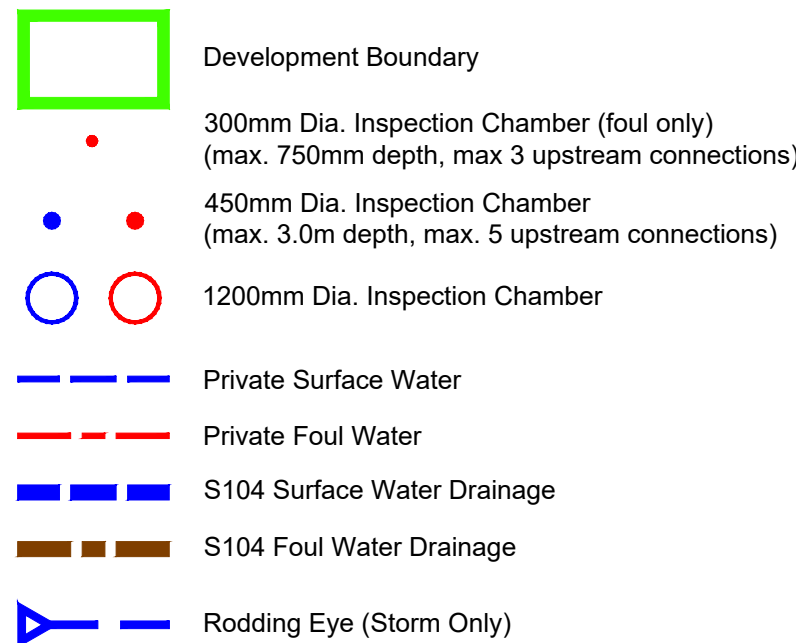

A1	Issued for Approval.	BD	AP	RM	30.09.25
Rev	Description of updates	Drawn	Check'd	App'd	Date

Revision Schedule

farrow
walsh

62 Highcross Street, Leicester LE1 4NN
321 Bradford Street, Birmingham B5 6ET

 0330 100 0363

www.farrowwalsh.com

FOR APPROVAL

Client:
Jelson LTD

Project:
Lower Grange Farm,
Markfield

Title: Private Drainage Overview

Drawn: BD	Checked: AP	Approved: RM	Date: September 2025	Scale: 1:100 @ A1
--------------	----------------	-----------------	-------------------------	----------------------

Drawing No.
FW2127-C-003-09

Revision

A1