

existing front elevation



proposed front elevation

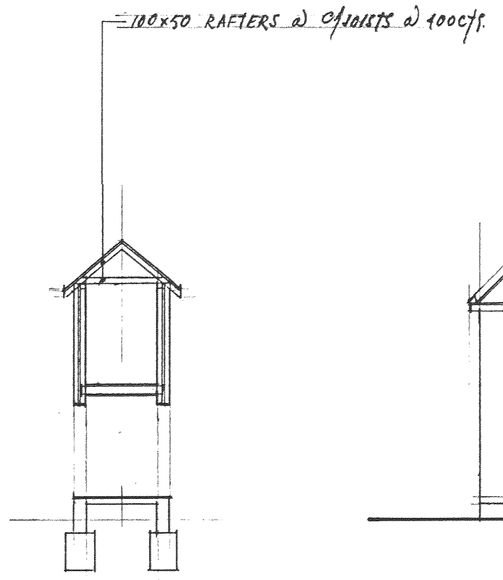

cross section

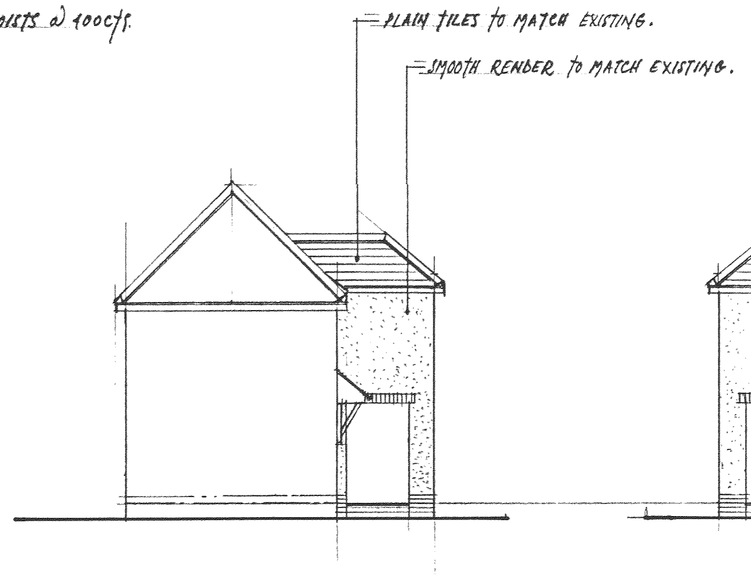

prop: side elev:

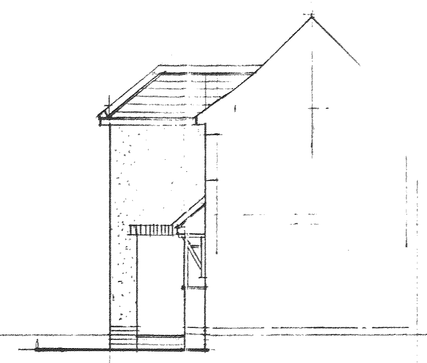

side elev

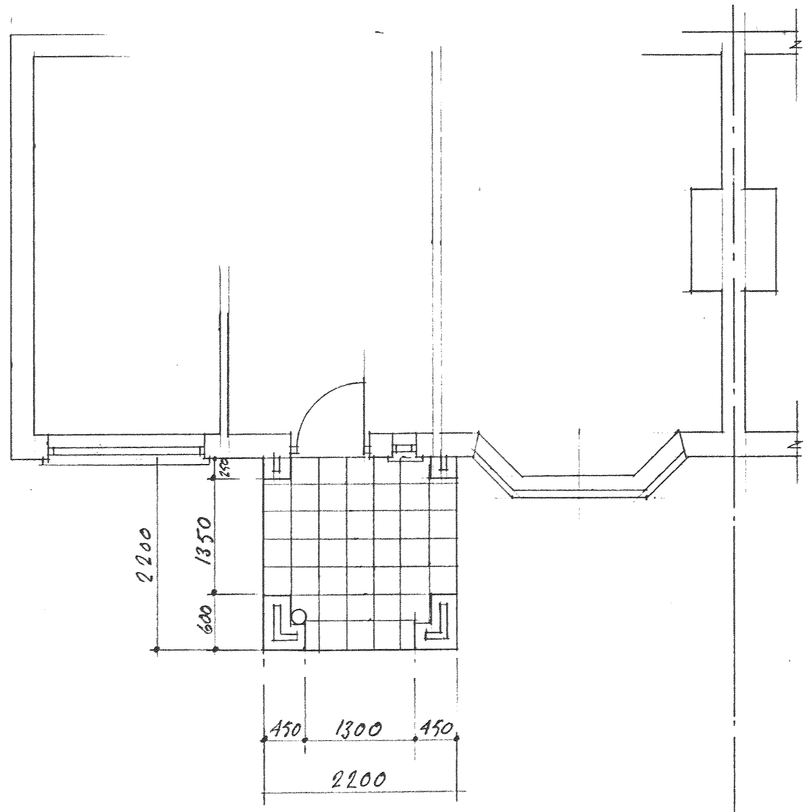

GROUND FLOOR

PORCH.

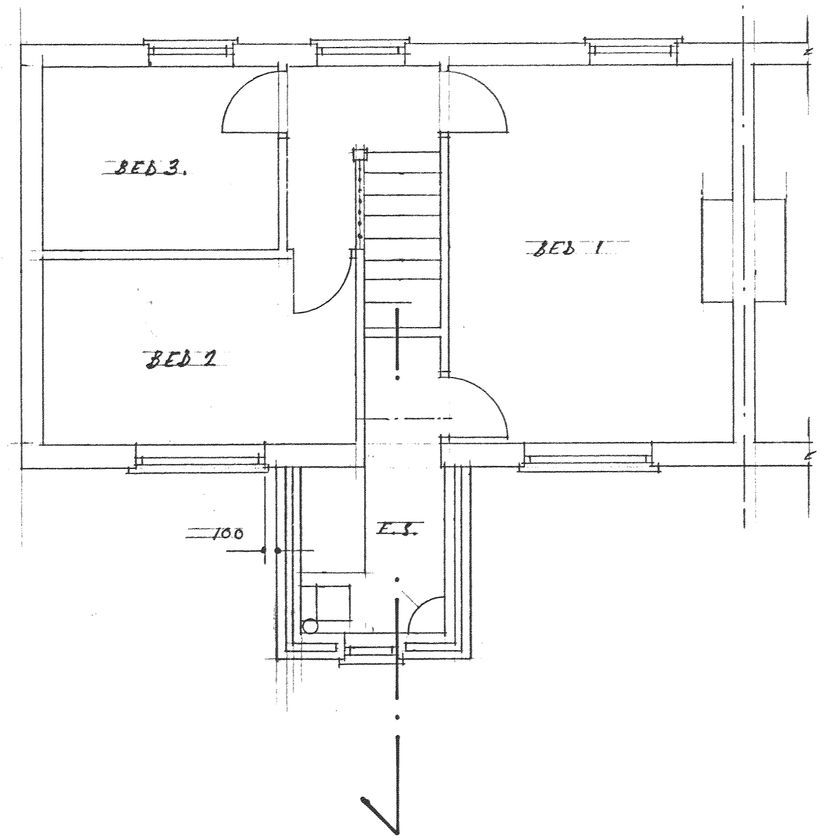

FIRST FLOOR

EN-SUITE EXTENSION
AS SHOWN
SHOWER TRAY 1200 x 760 mm
W.C. 400 WIDE x 550 PROJECTION
CORNER W.H. BASIN to CLIENTS CHOICE.

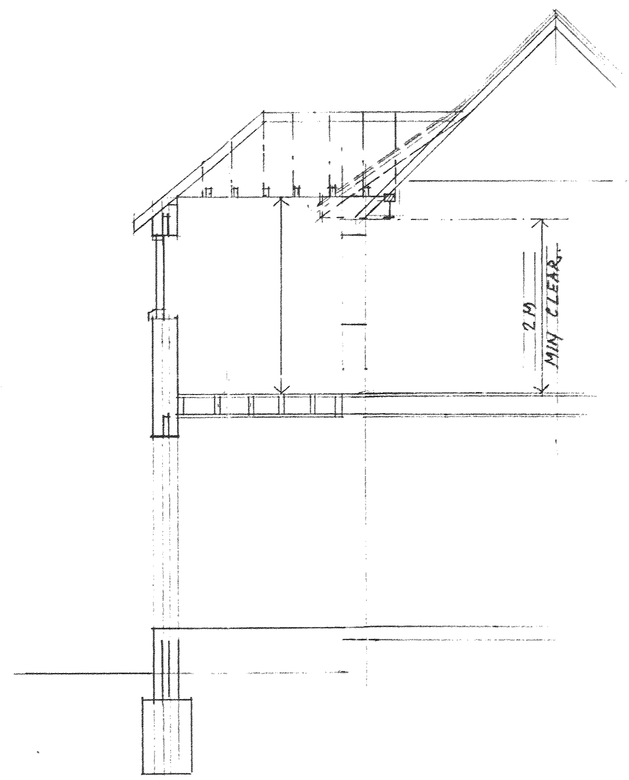

section a a

NOTES:
All dimensions must be checked on site and not scaled from this drawing.

20 mm [illegible]

2.5 section.
7.0 Side
8.35 prop fron
17.85

15.8
17.8
28

A		
	Date	Revisions

© copyright

DEVELOPMENT SERVICES 13 MAY 2008 RECEIVED

12 MAY 2008

08/00480/PO1

Client
Mr. GISELLE INCE & MR STUART MARSHALL

Job Title
8, HENRY STREET.
HINCKLEY.
LEICS.

Hinckley & Bosworth Borough Council
Planning Services
APPROVED PLAN
11/7/08

Drawing Title
PROPOSED EXTENSION.
TO THE FRONT OF
SEMI-DETACHED HOUSE

636434

Scale 1:50 & 1:100

Date APRIL 2008 | Drawn by D.J. WILKINSON.

PP - 444794

Drg. No. 4129 | Rev.

SCANNED

JOHN E. WRIGHT 526657

594 x 841mm A1