



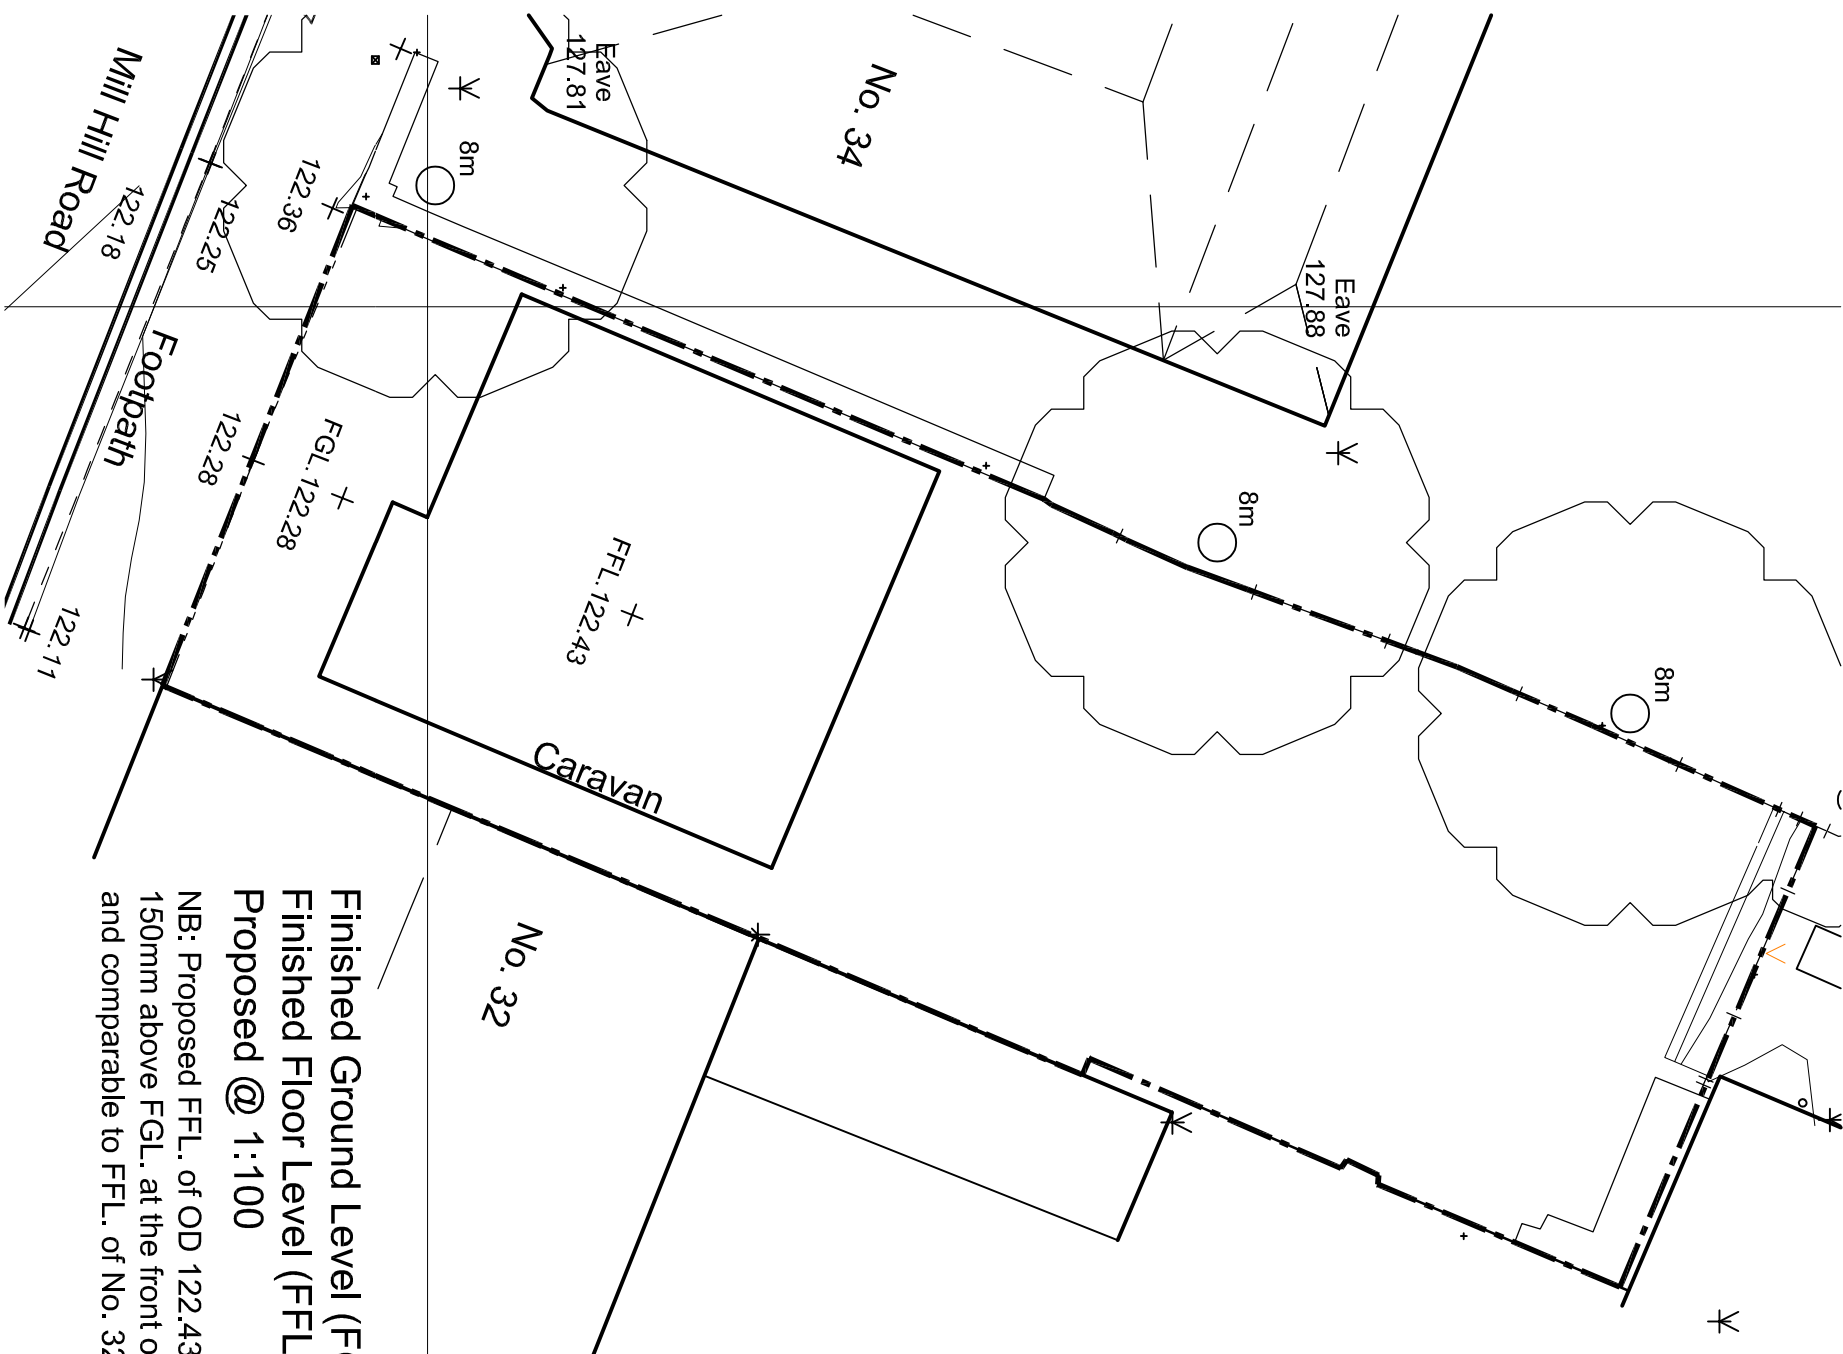

N GOODMAN ASSOCIATES LTD
262 Higham Lane, Nuneston, Warks CV11 6AR

ARCHITECTS
Tel. 02476 354662 / 07808 143

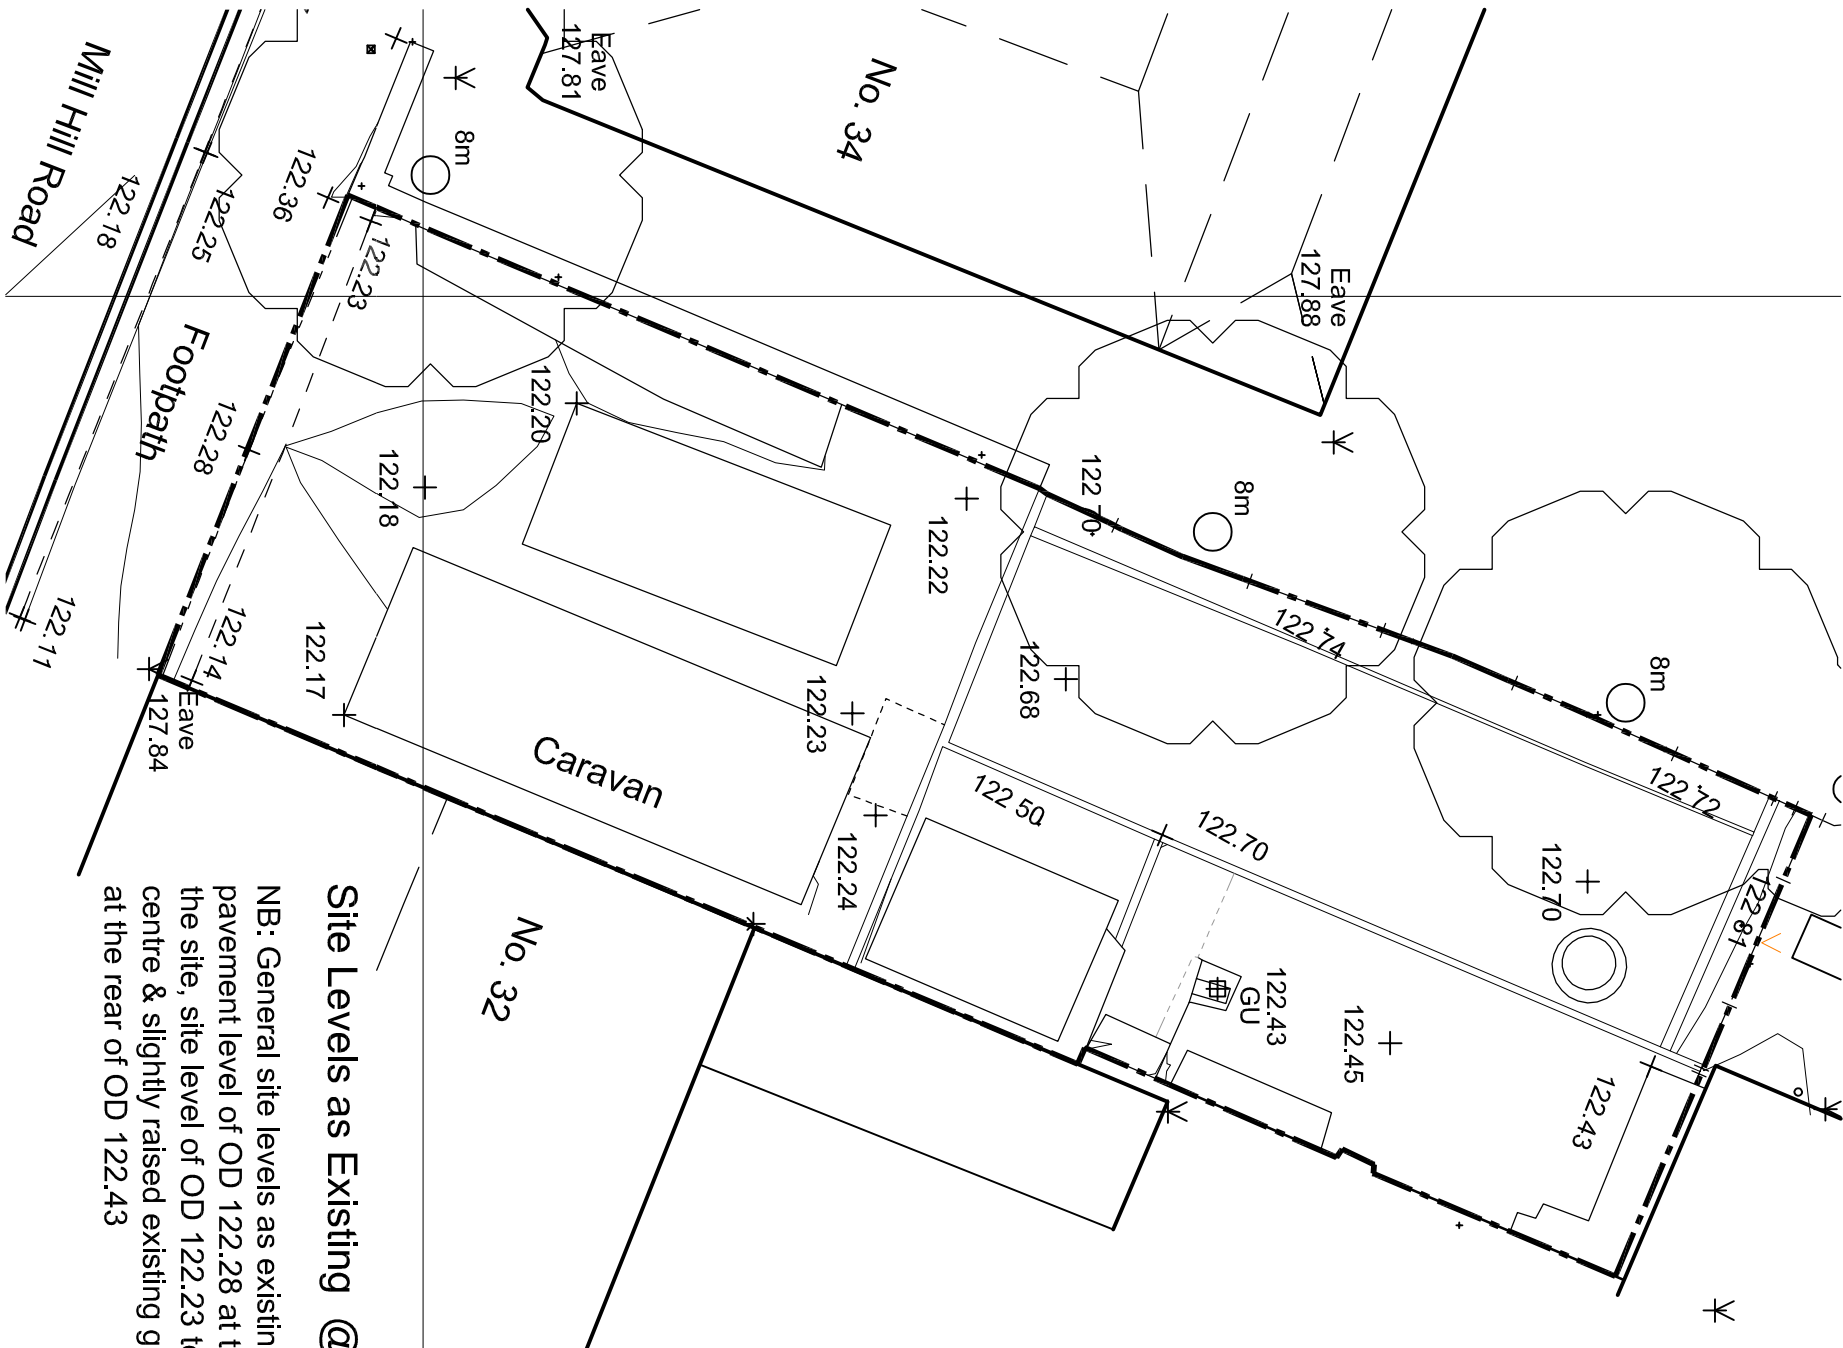

Proposed Residential Development
Land Adjacent to 34 Mill Road, Hinckley
for Mr Mark Newbold

Scale: 1:100 @ A3

Date: June 2026

Project Ref/Drg No: **374 - 003**

Scale Bar 1:100 @ A3:

All dimensions to be checked on site.

Do not scale off drawing.

This drawing is the copyright of the Architect and not to be reproduced without their permission