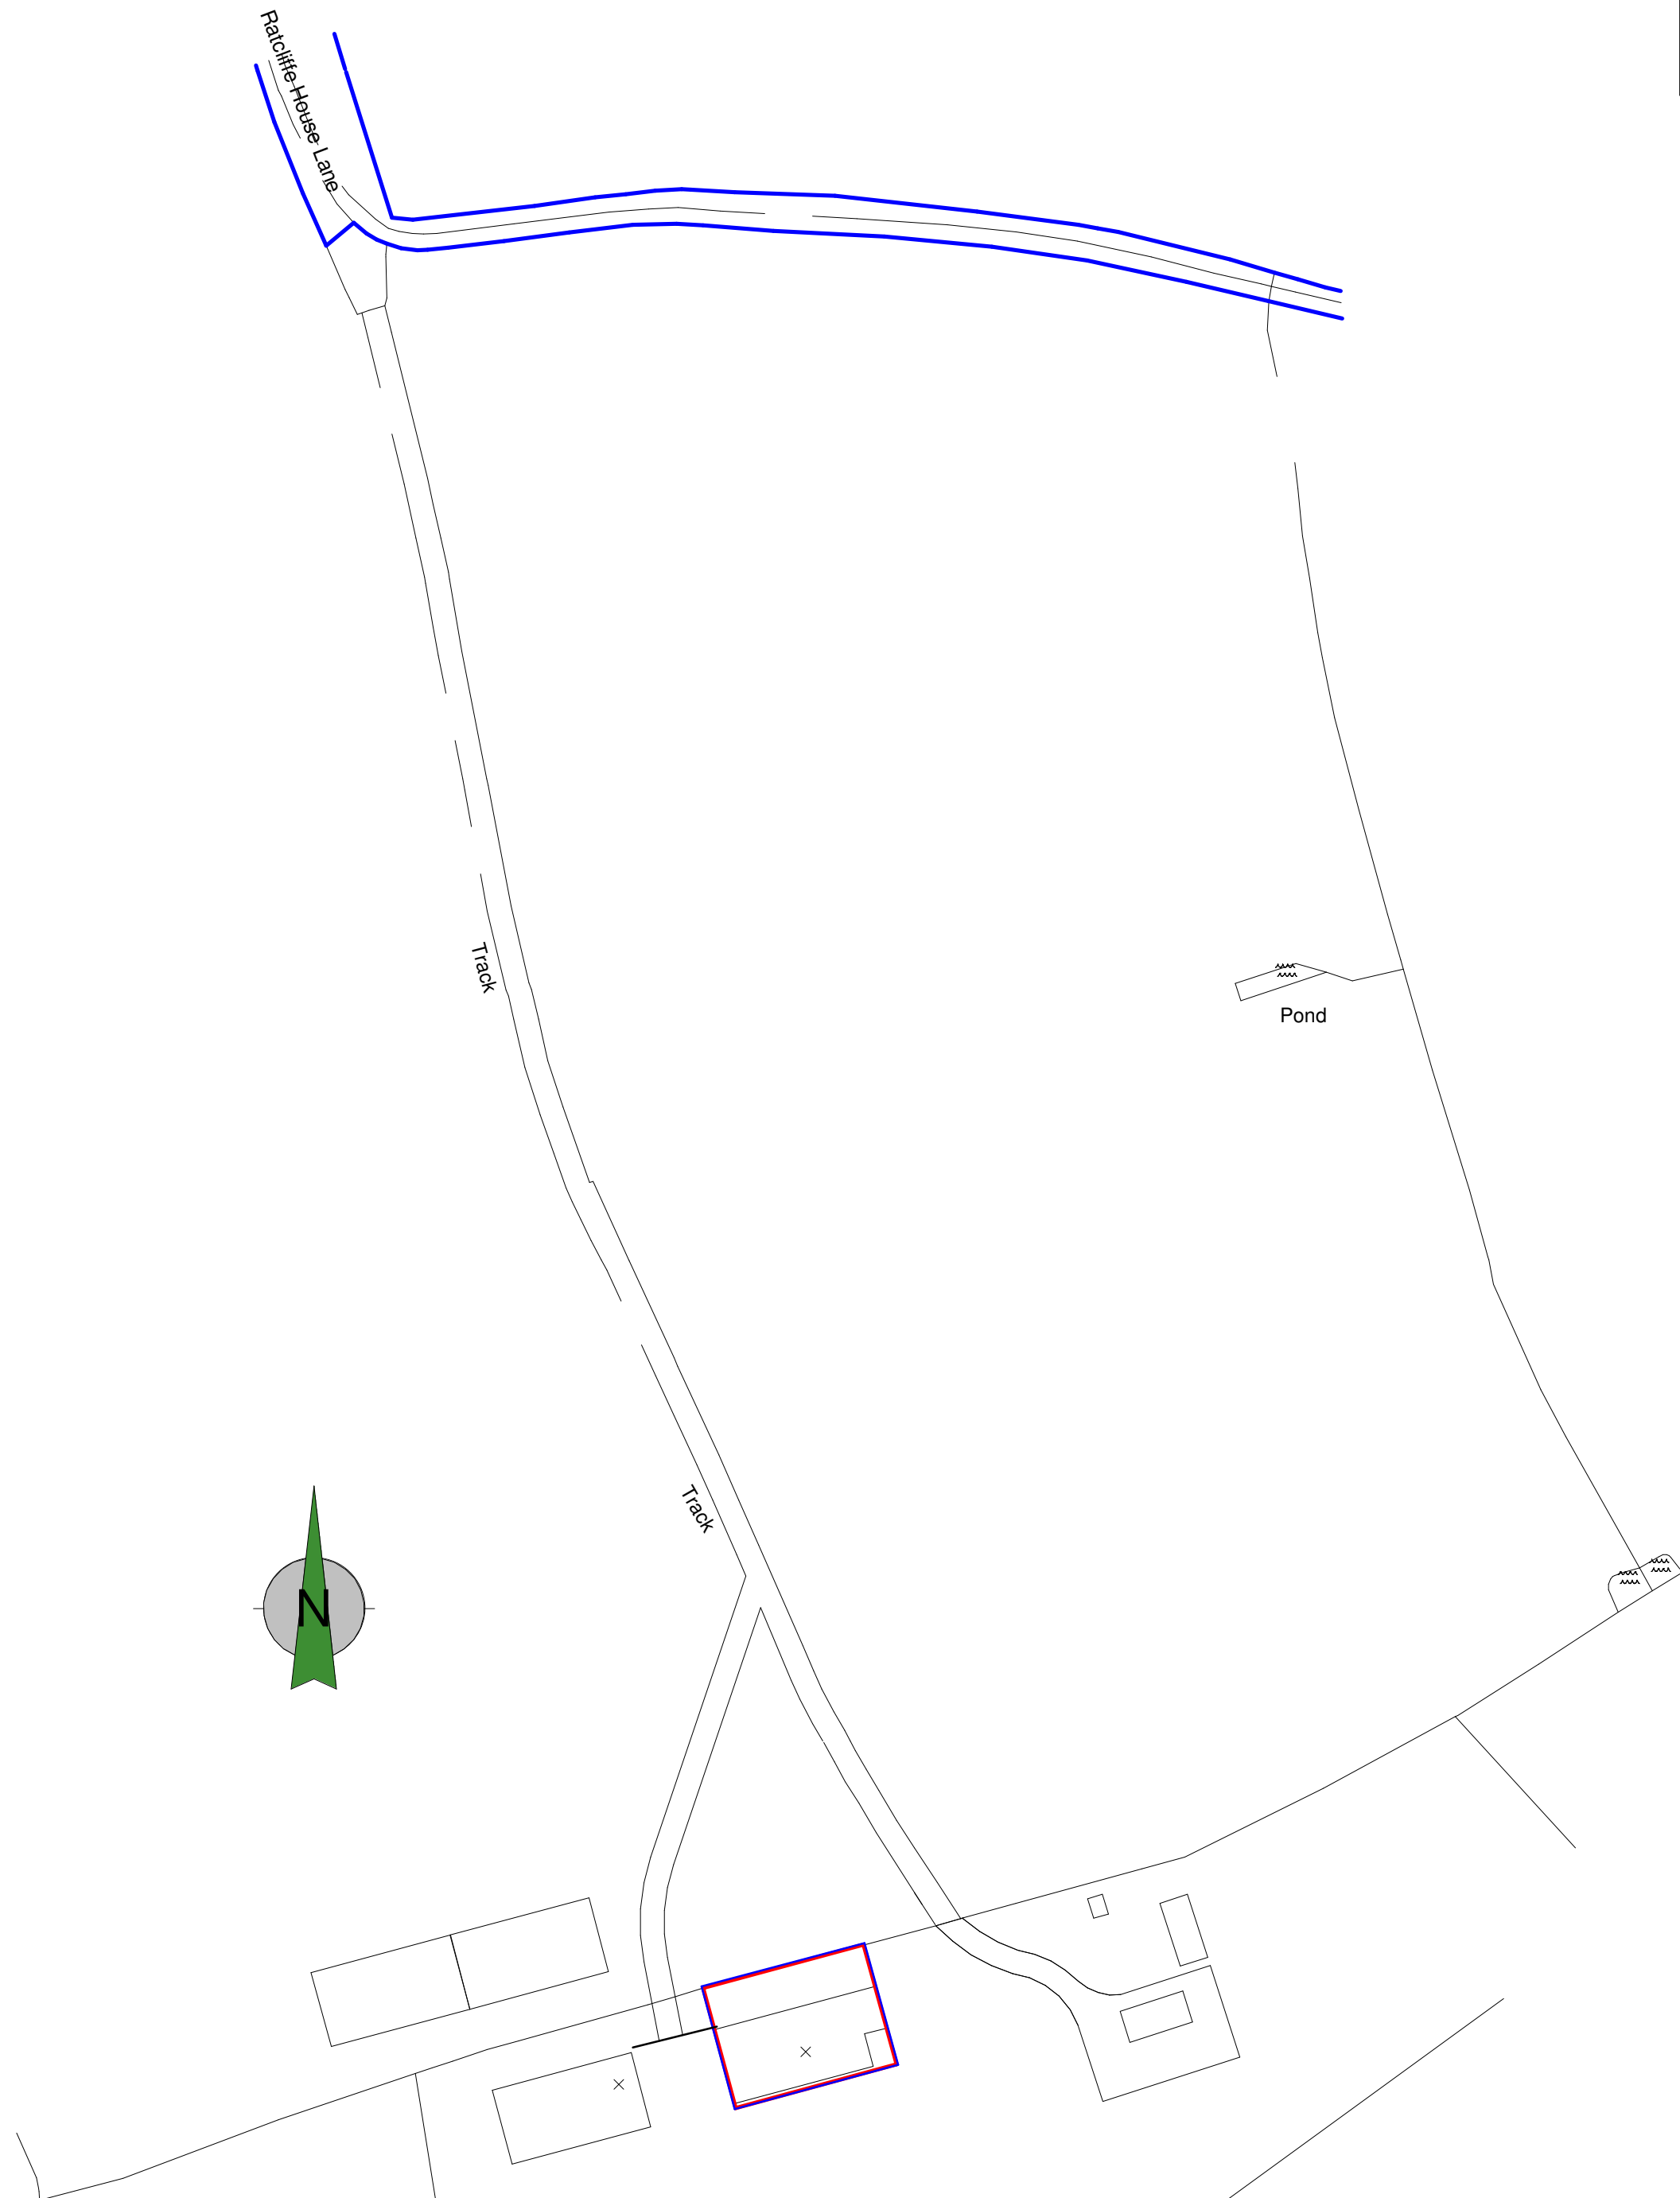


SCALE 1:1250 @ A3

|   |  |                 |               |                                  |   |
|---|--|-----------------|---------------|----------------------------------|---|
| Client<br><b>Mr and Ms Garland</b>   |  |                 |               | <b>hayward</b><br>ARCHITECTS LTD |   |
| Project<br>Alternations and Extensions<br>Ratcliffe House Farm<br>Ratcliffe Culey   |  | Scale<br>1:1250 | Sheet<br>A3   | Job No.<br><b>23/19</b>          | 19 Station Road<br>Hinckley<br>Leicestershire<br>LE10 1AW<br>Tel: 01455 635 665<br>Fax: 01455 618 971<br>www.hayward-architects.co.uk |
| Drawing<br>Site Location Plan   |  | Date<br>July 23 | Author<br>LJW | Checked by<br>-                  |   |
| THE COPYRIGHT OF THIS DRAWING IS VESTED IN HAYWARD ARCHITECTS LTD.<br>REPRODUCTION IN ANY FORM, EITHER IN WHOLE OR IN PART IS FORBIDDEN WITHOUT THE PRIOR WRITTEN PERMISSION<br>OF THE COPYRIGHT HOLDER. DO NOT SCALE FROM DRAWING AND ONLY FIGURED DIMENSIONS ARE TO BE USED |  |                 |               |                                  | Drawing Status<br><b>Planning</b>   |