


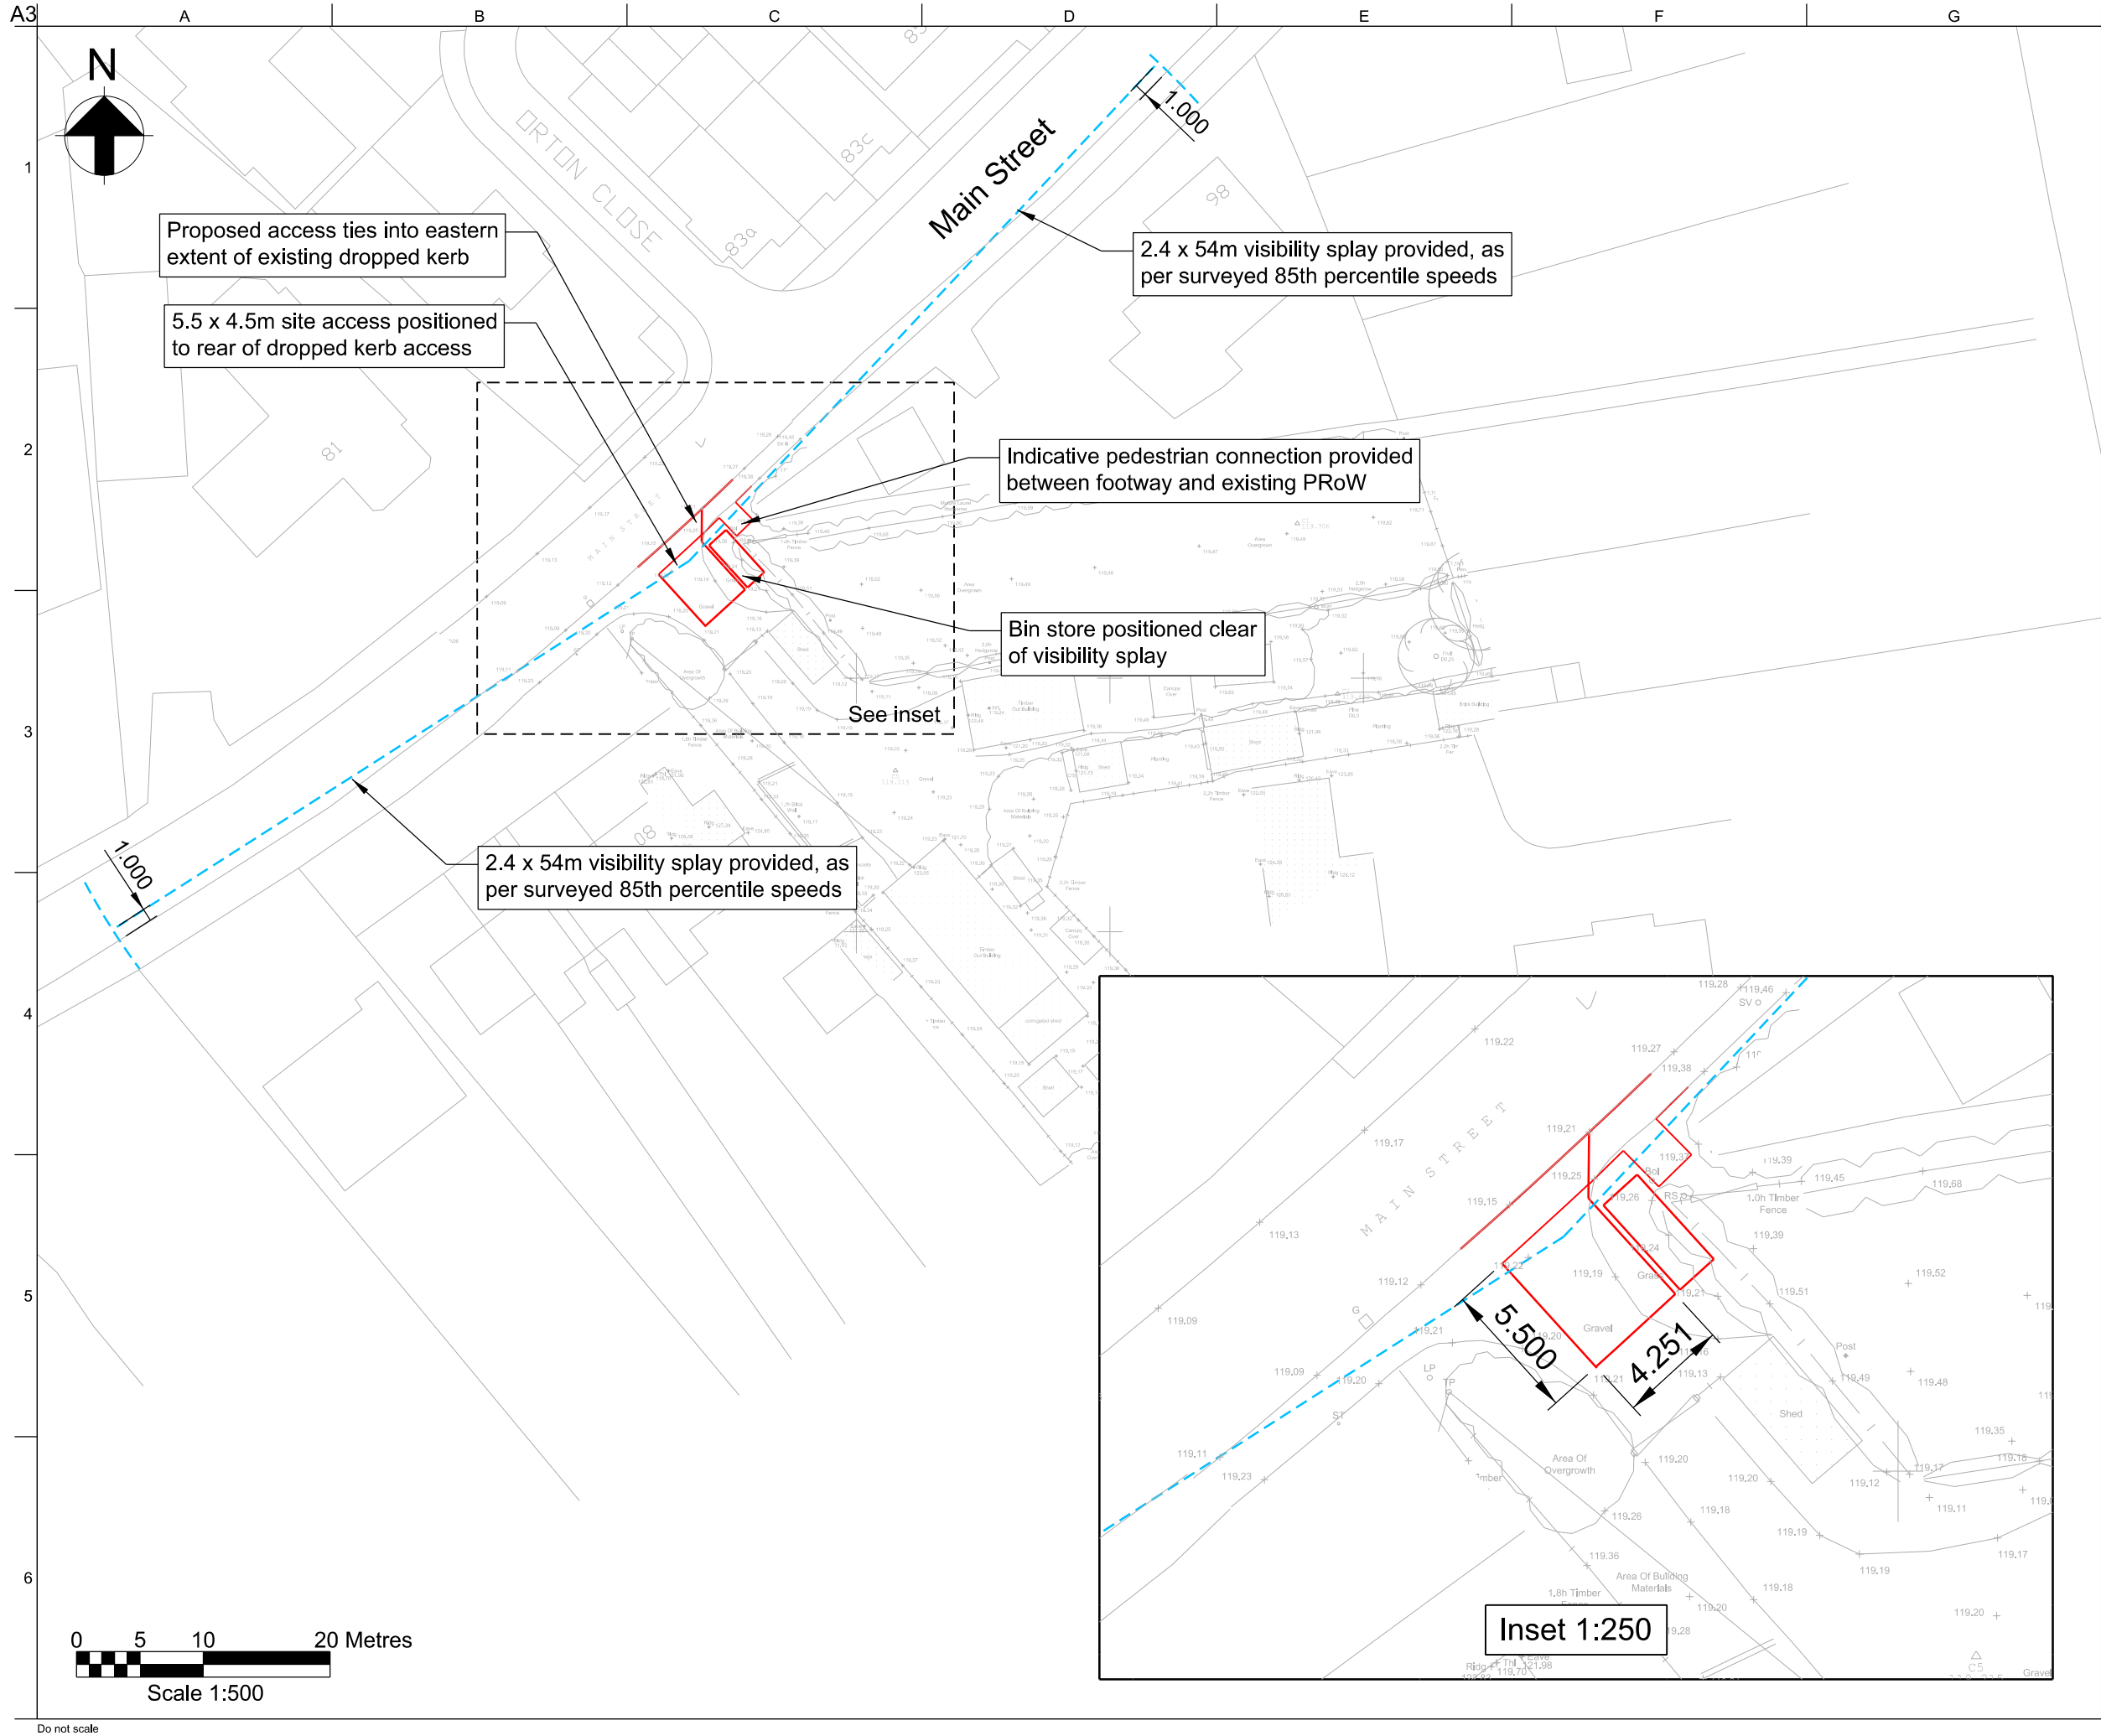

01	07/12/23	NS	JC	JC
First Issue				
Issue	Date	By	Chkd	Appd

JRC
Transport Consulting Ltd.

Client
Hayward Architects - Oakley

Job Title
Main Street, Carlton

Drawing Title
Proposed Site Access

Scale at A3
1:500

Discipline
Transport Planning

Job No
02310

Drawing Status
Information

Drawing No
CH001

Issue
01