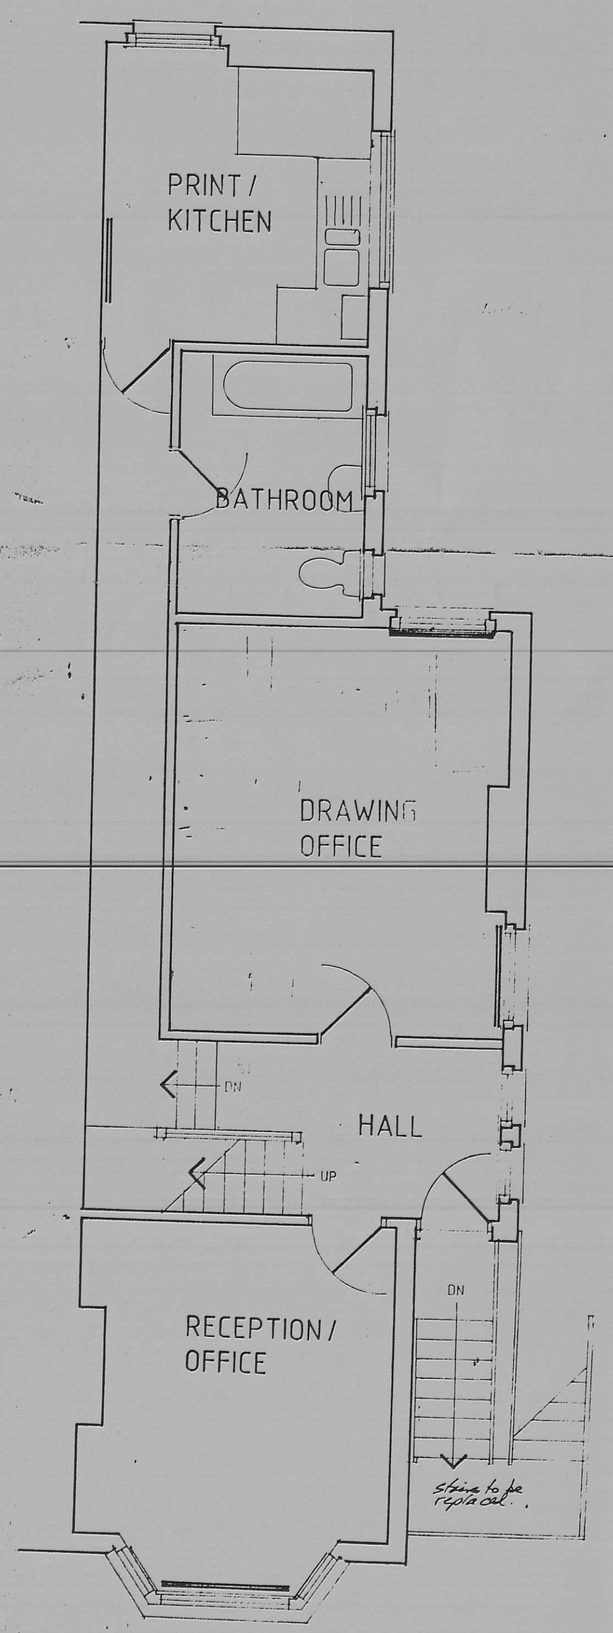

FIRST FLOOR 23A MOUNT ROAD

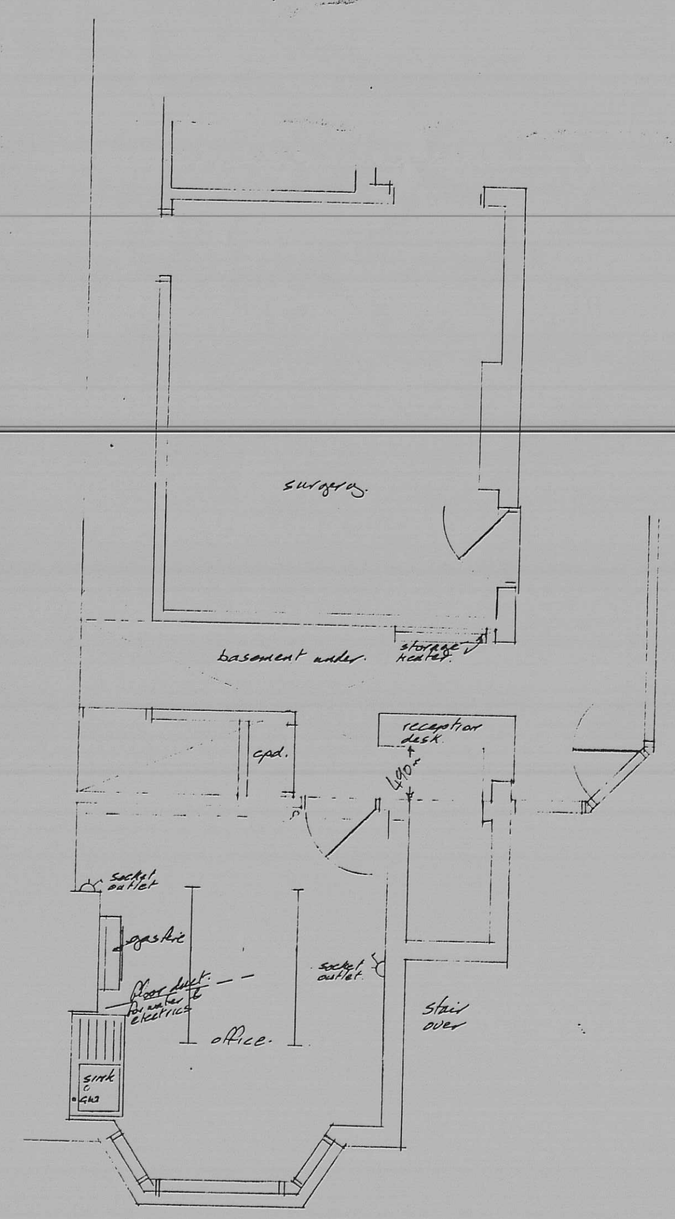

GROUND FLOOR
(DENTAL SURGERY 23 MOUNT ROAD)

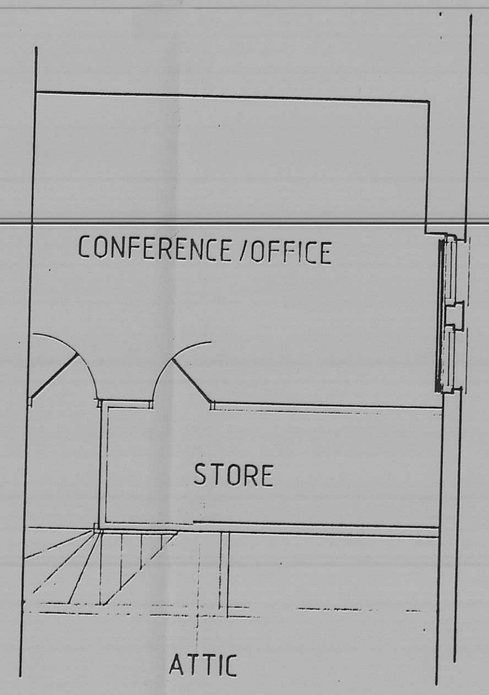

SECOND FLOOR 23A MOUNT ROAD



Client
BECKETT ASSOCIATES

Job title
23A, MOU
HINC
L
OF

Drawing title
PLANS
EXISTING LAYOUT

Scale	Date	Drawn
1:50	14.5.90	

BECKETT ASSOCIATES
23a, Mount Road, Hinckley,
Leicestershire, LE10 1AD.
Tel Hinckley (0455) 633556

90/287 01

A1 594 x 841

Sheet design copyright RIBA Publications Ltd