DCAMDPLN

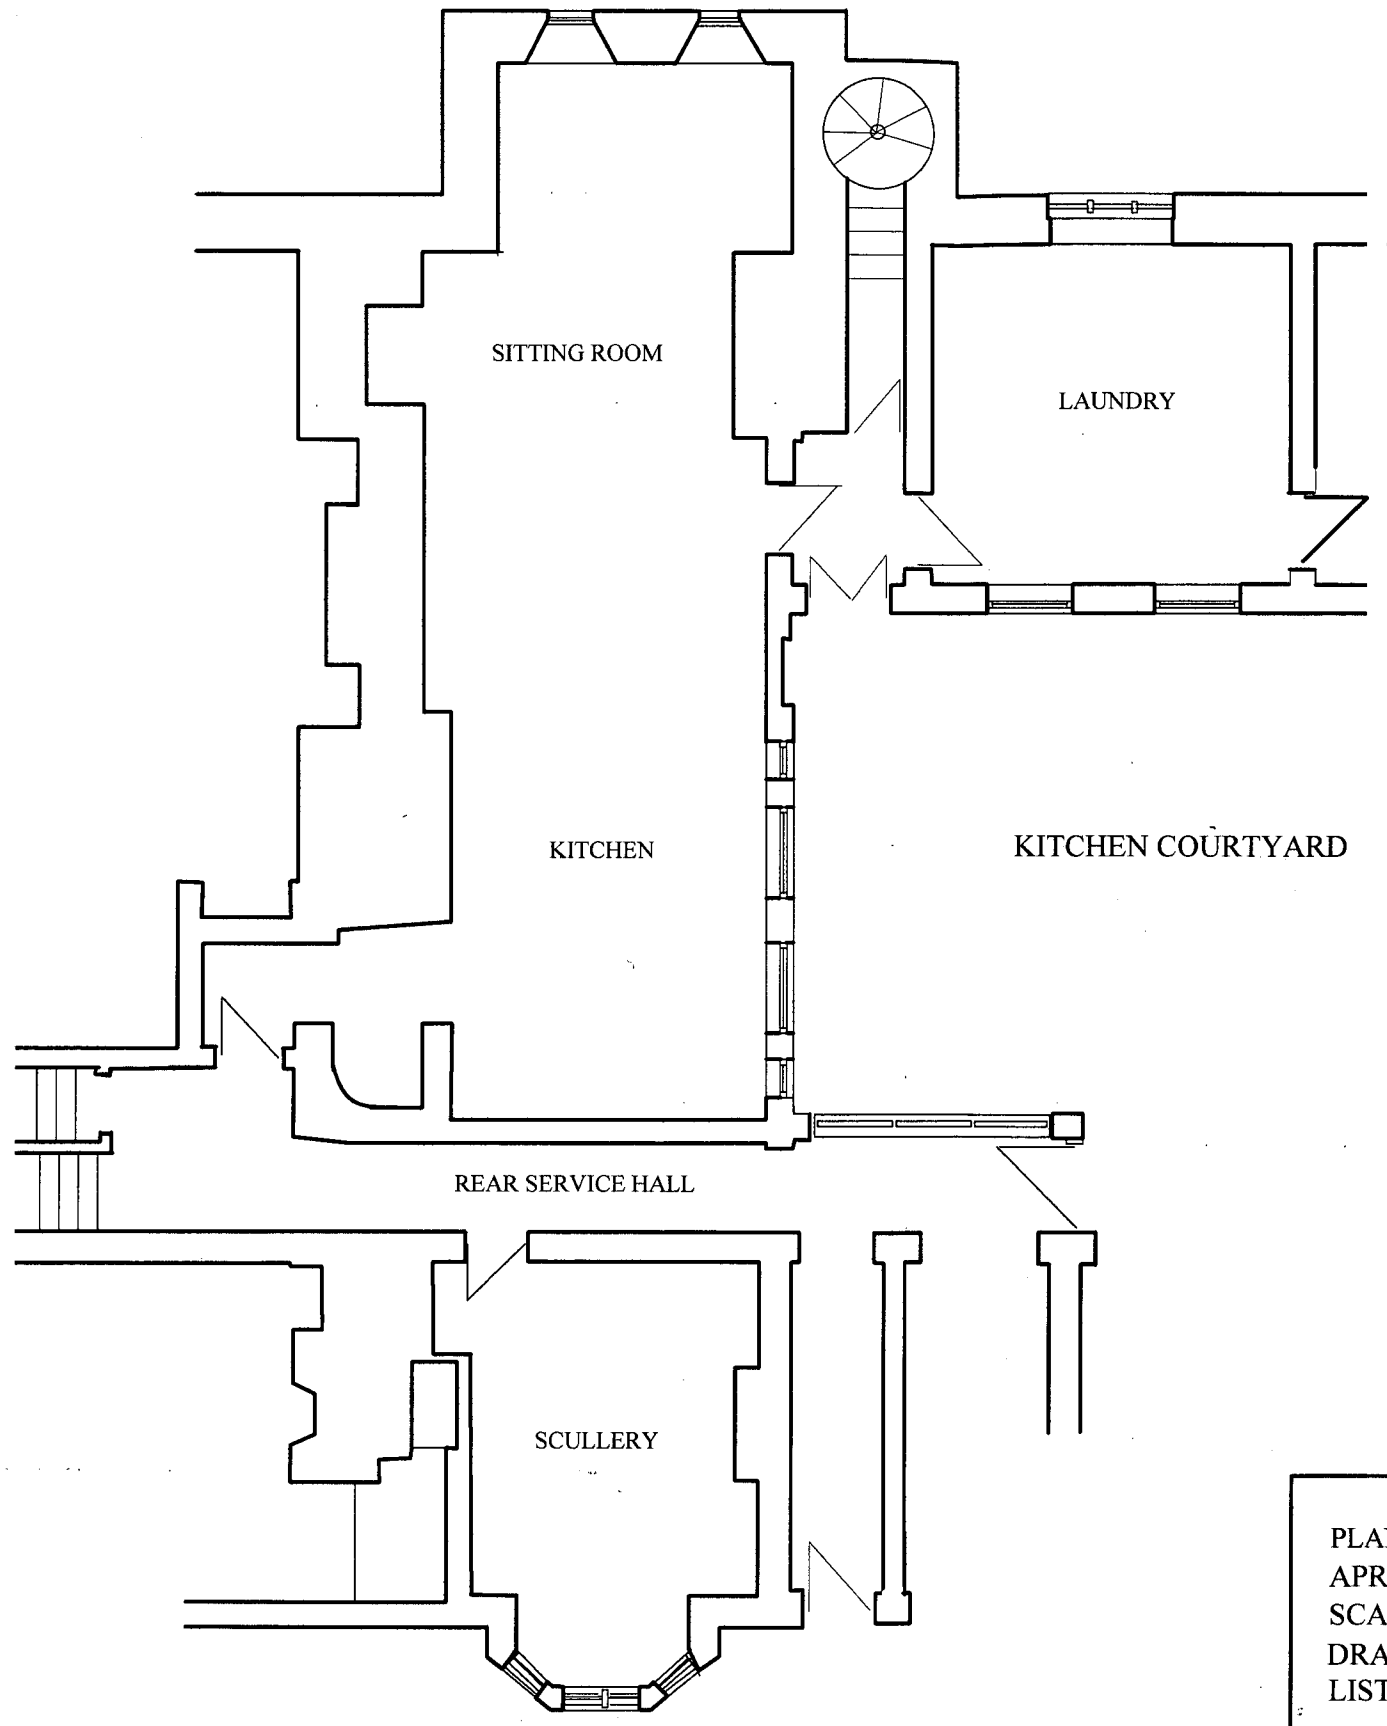

PLAN SHOWING PROPOSED ROOMS
APRIL 2011
SCALE 1:100
DRAWING NUMBER SHNK/K/EXTG PLAN-02
LISTED BUILDING CONSENT APPLICATION